



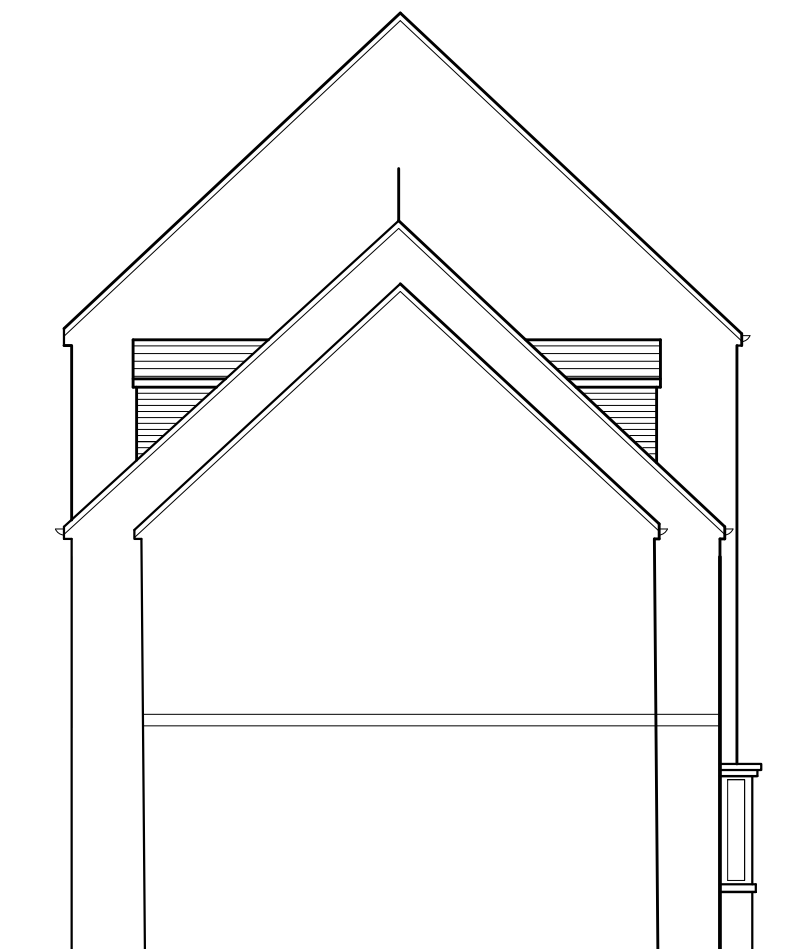

Existing Front Elevation




Existing LH Side Elevation

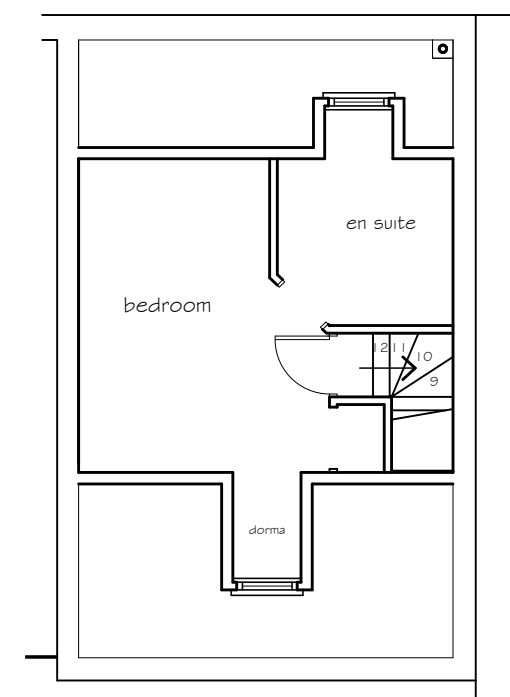


Existing Loft Room Plan


Existing Materials & Finishes
 concrete tile roof covering
 white PVCu fascia, soffits and
 barge boards.
 black PVCu rainwater goods
 Windows & doors
 double glazed white PVCu units.

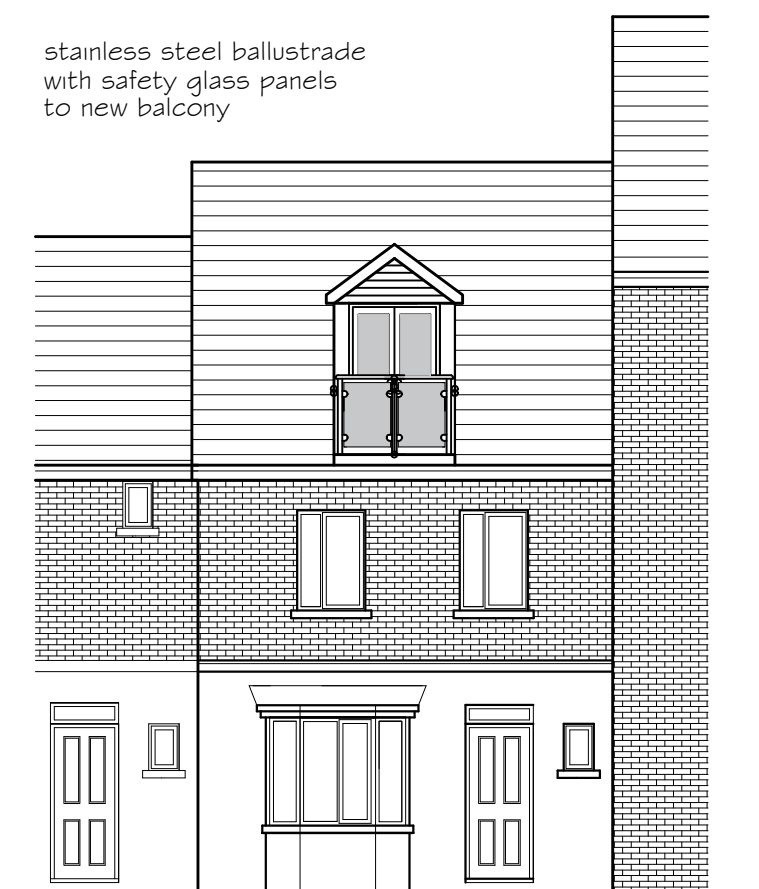

Proposed Front Elevation

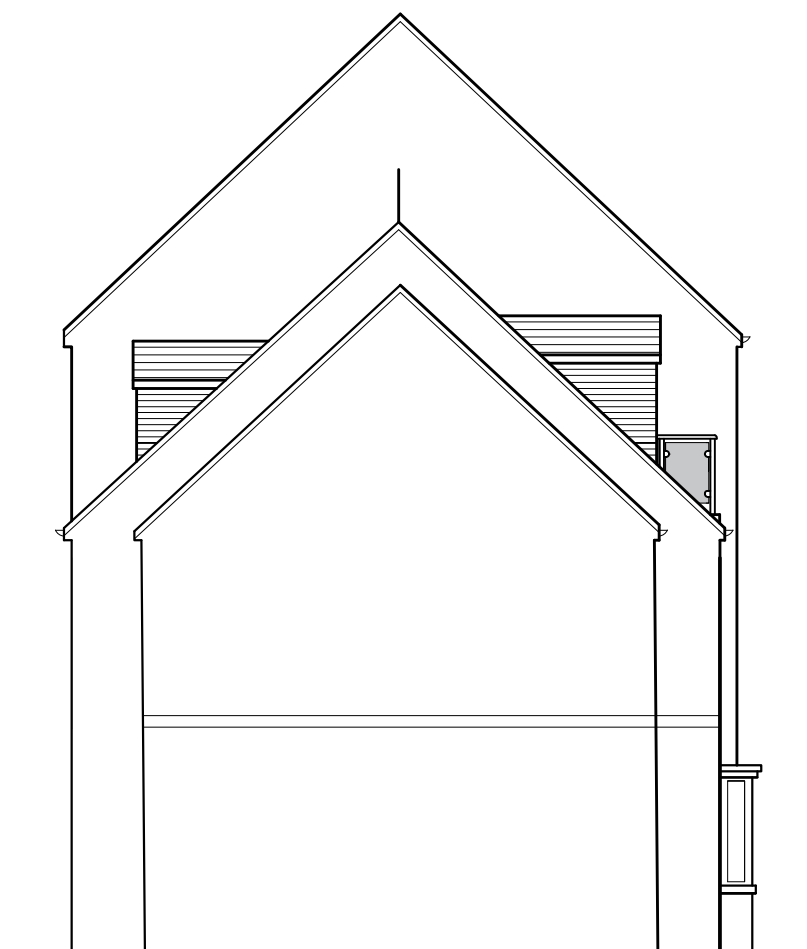

Proposed LH Side Elevation

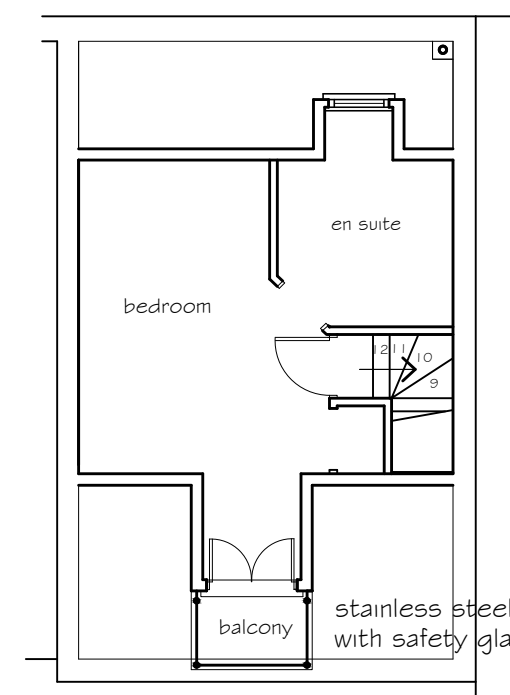

Proposed Loft Room Plan

Proposed Materials & Finishes
 to match existing

PETER JONES
 TALBOT DESIGN SERVICES
 mobile: 07817538014
 email: jonespeter177@gmail.com

proposed roof balcony
 3 Mariners Quay
 Aberavon Port Talbot

drawing title
 existing & proposed elevations
 and loft room floor plan

drawing No 3MQ - 01

date November 2020 scale 1:100