


Revision				
No	Description	Date	Chk'd	



EXISTING FRONT ELEVATION

EXISTING SIDE ELEVATION

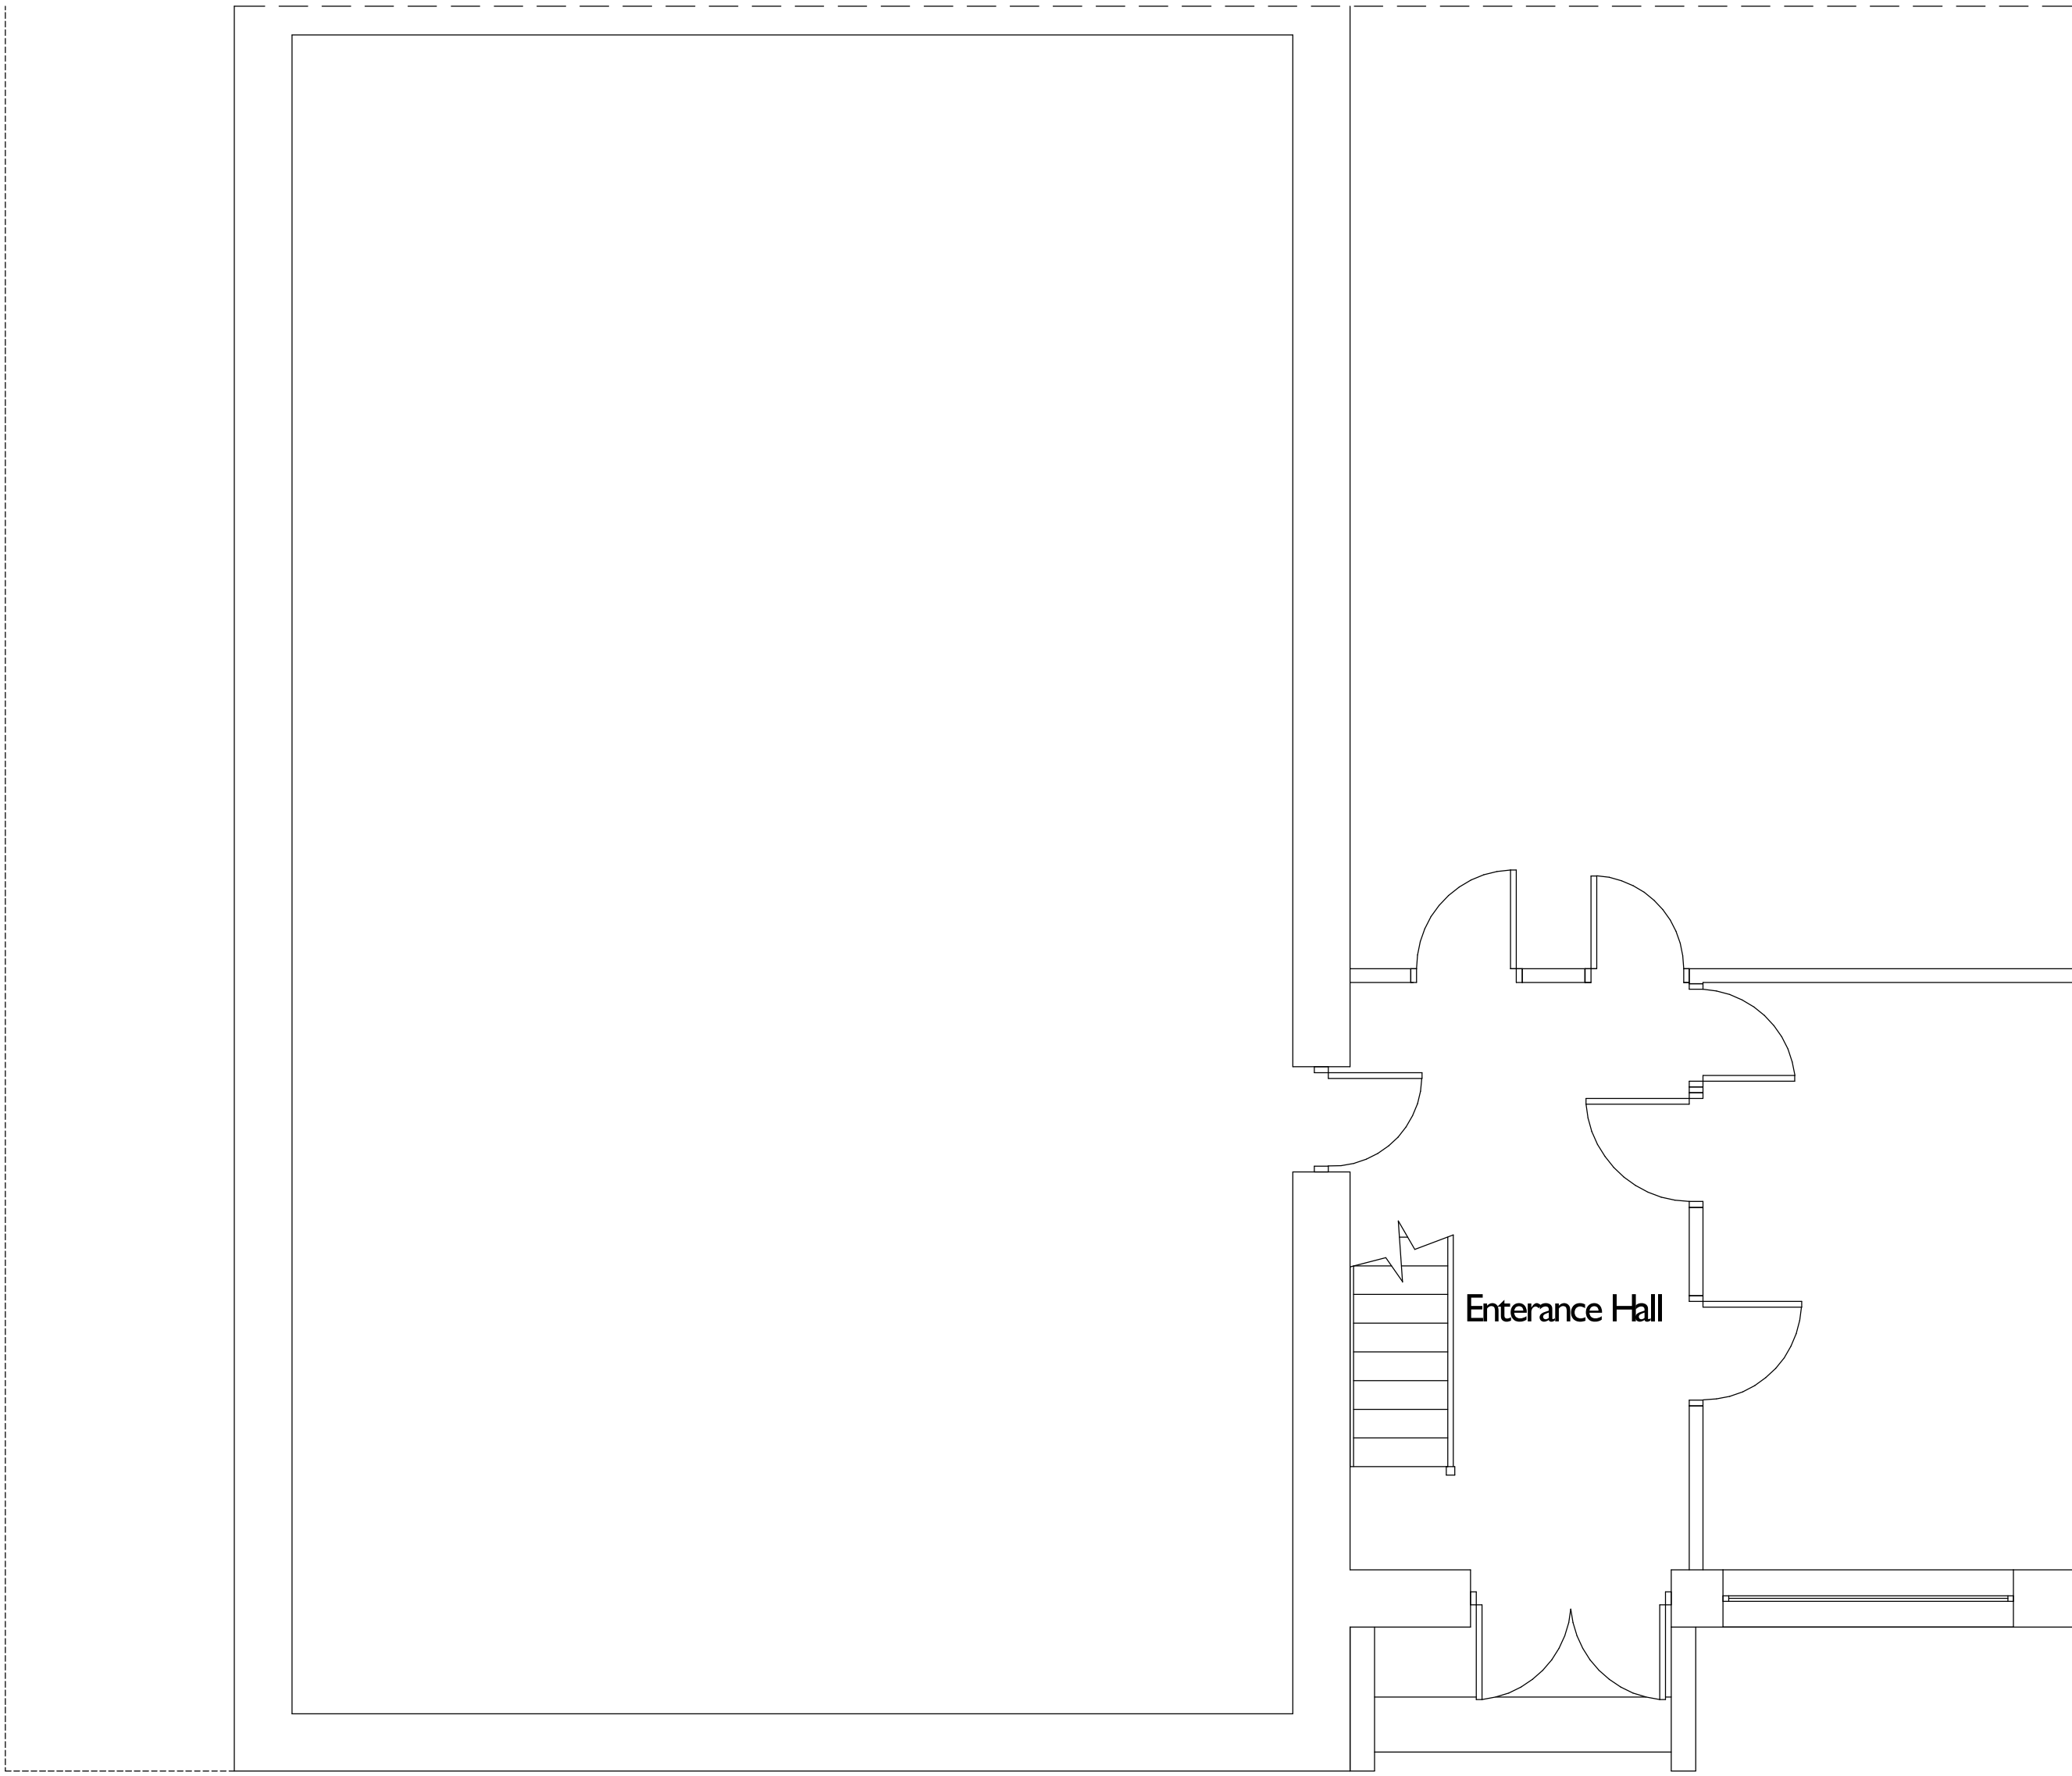

EXISTING GROUND FLOOR / SITE PLAN 1:50

CONNOLLY ARCHITECTURAL DESIGN				
Project		Port Talbot Afan Lodge		
Draw Title		Existing Plans and Elevations		Checked By: TTC Drawn By: TTC
Date		11/27/20	Scale	
Job No		193057	Draw No	300
		Revision		