


Fine Line Architectural Services Ltd.		Client Mr D Heath
30 Pond Mawr Garth Maesteg Bridgend CF34 0NG Tel: 01656 732042 Fax: 01656 810318 Email: fine248@gmail.com		Project 70 Rhyd Hir, Longford, Neath Abbey.
Proposed Ground Floor Plan.		Drawing No. 70RhydHir/WD/03
Date November 2020	Scale 1: 50	

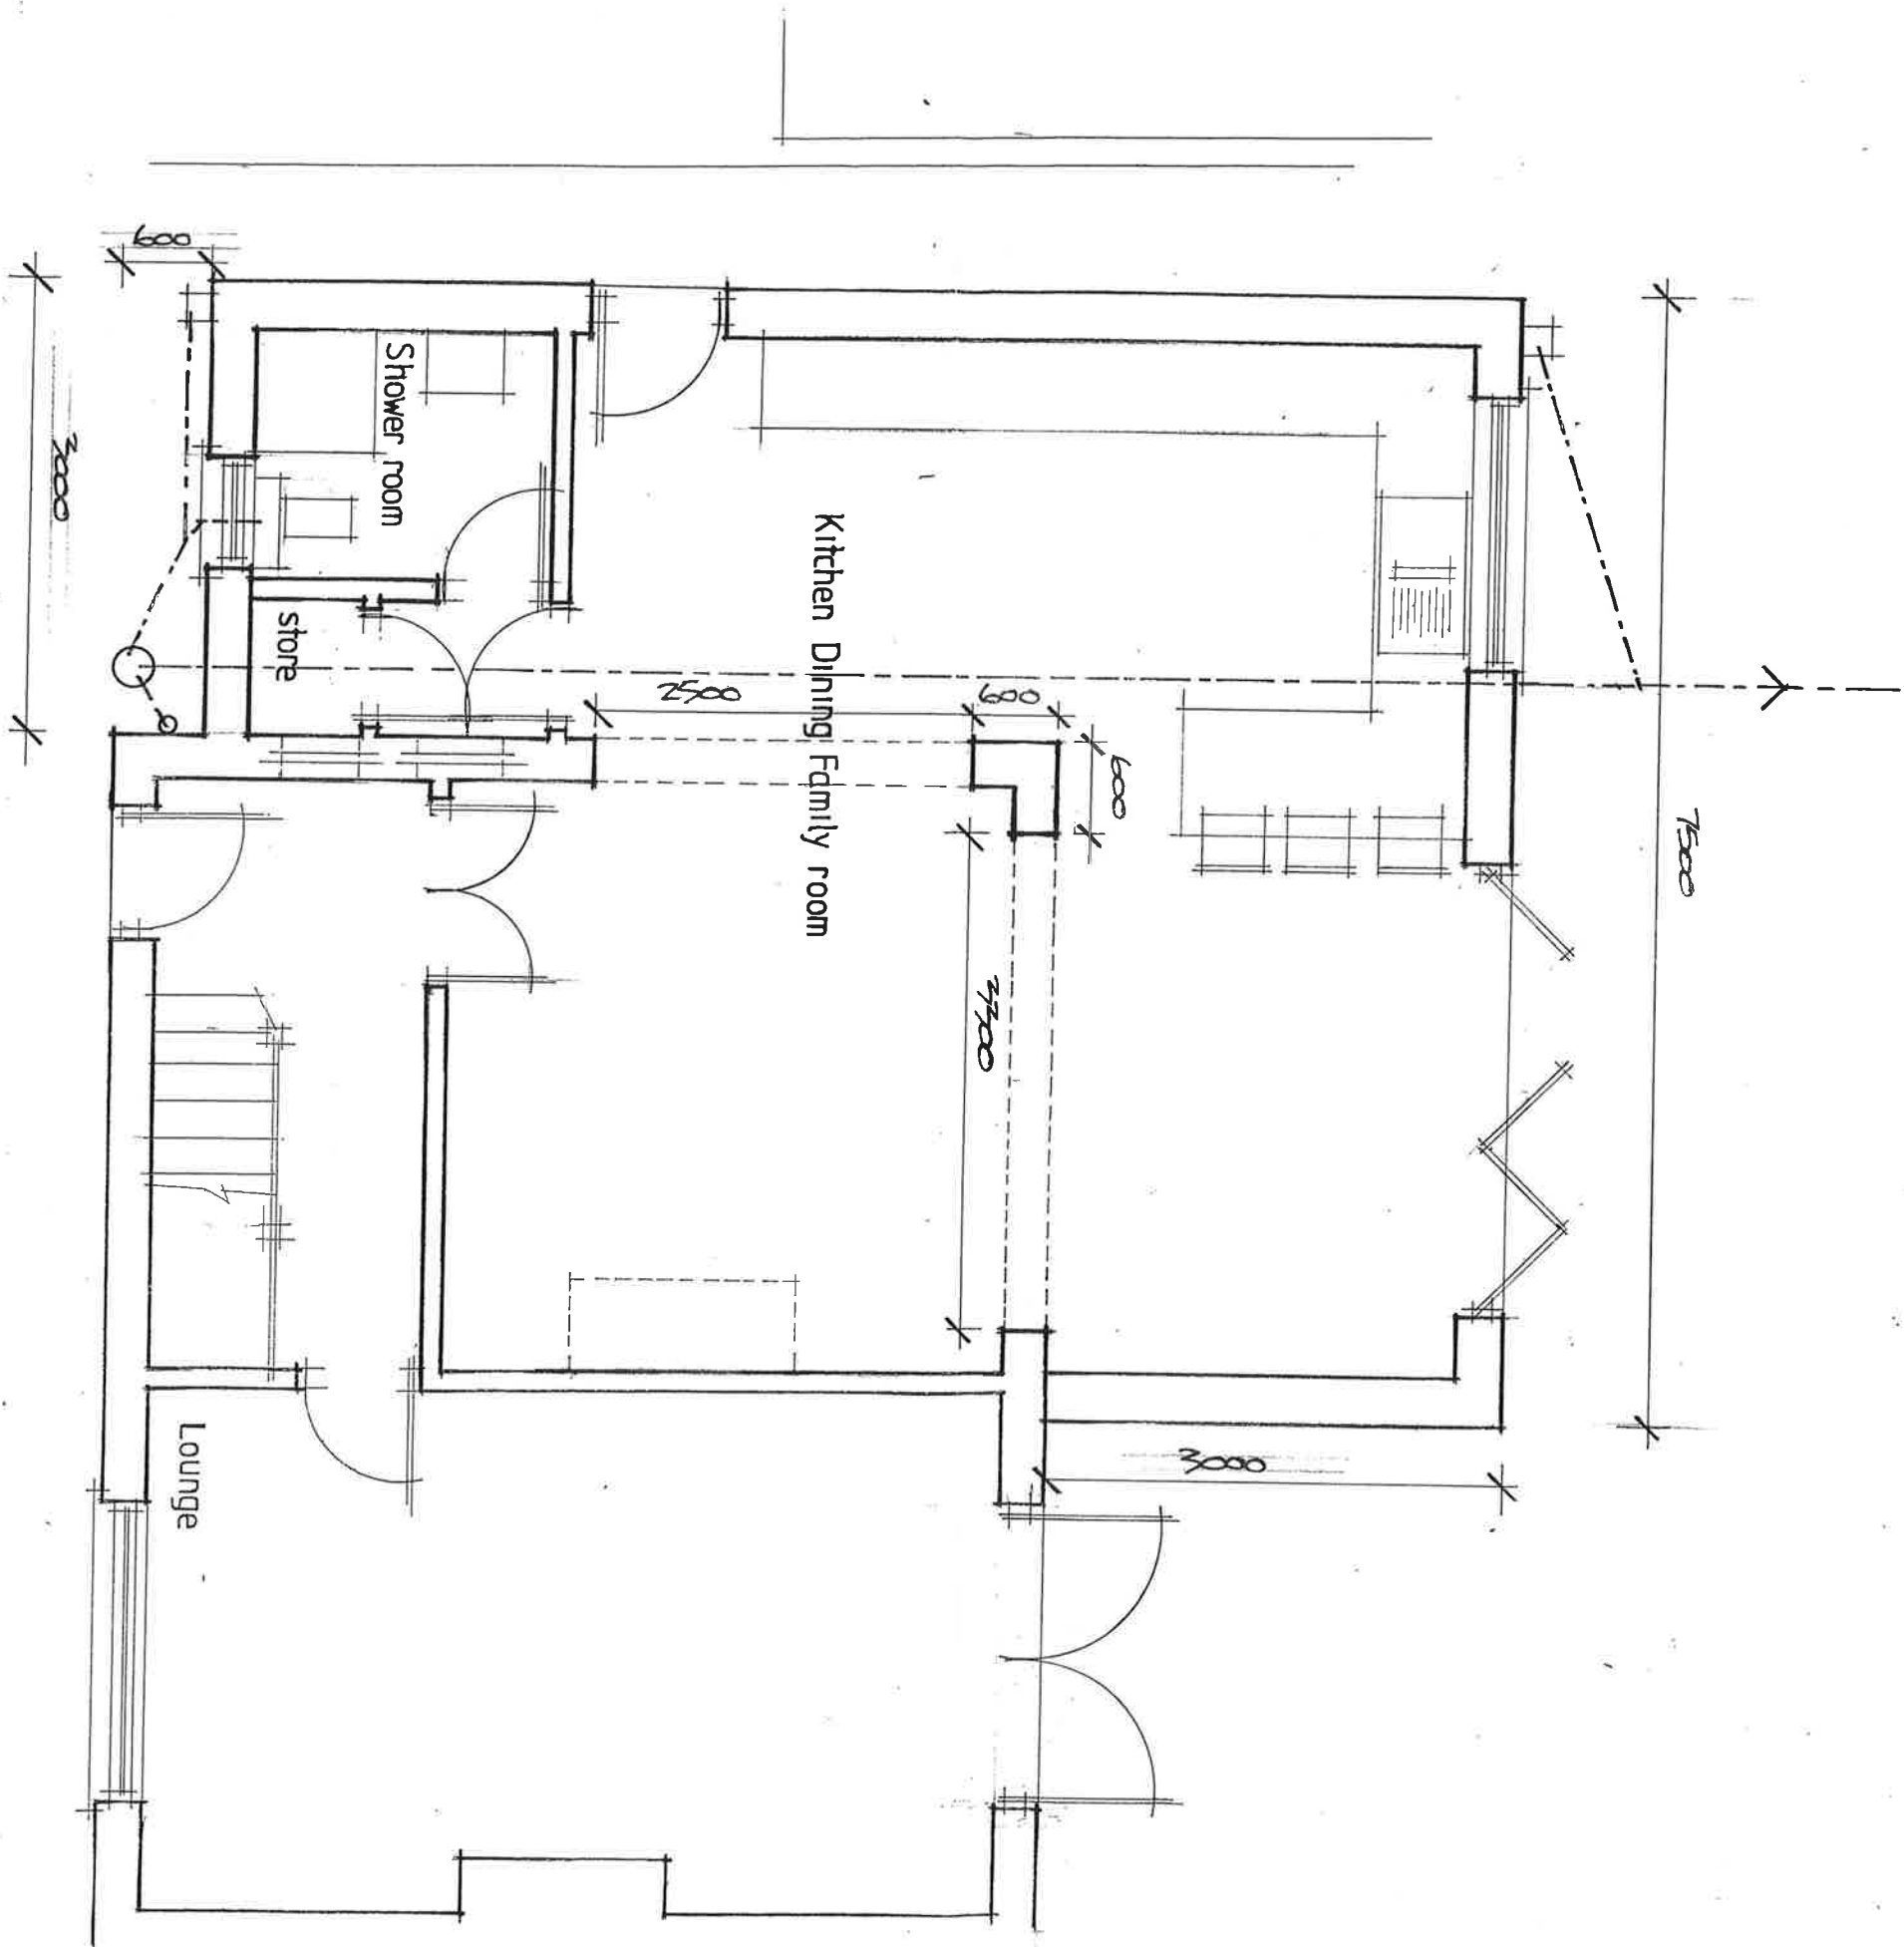

GROUND FLOOR PLAN