


Fine Line Architectural Services Ltd. 30 Pond Mawr Garth Maesteg Bridgend CF34 0NG Tel: 01656 732042 Fax: 01656 810318 Email: finefine248@gmail.com			Client Mr D Heath
Project 70 Rhyd Hir, Longford, Neath Abbey, Neath.			Drawing Title Existing Ground Floor Plan.
Date October 2020	Scale 1: 50	Drawing No. 70RhydHir/WD/01	

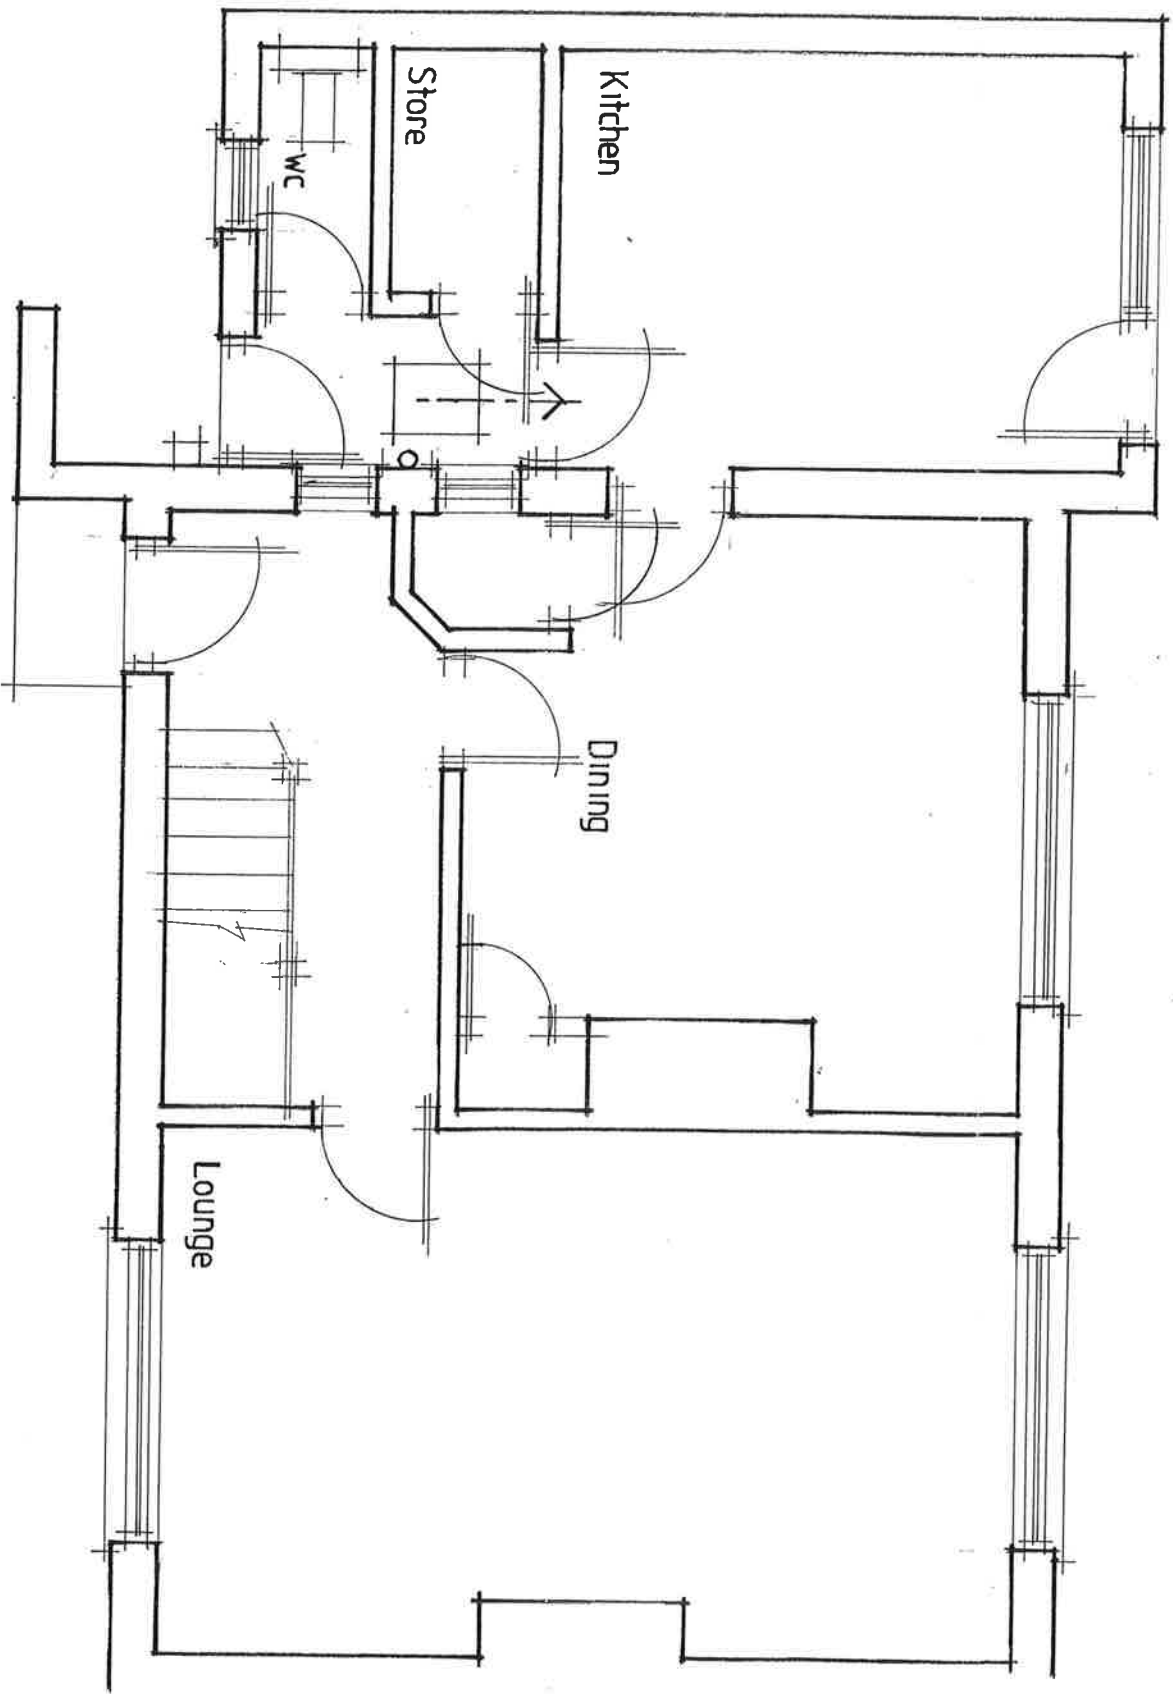

GROUND FLOOR PLAN