
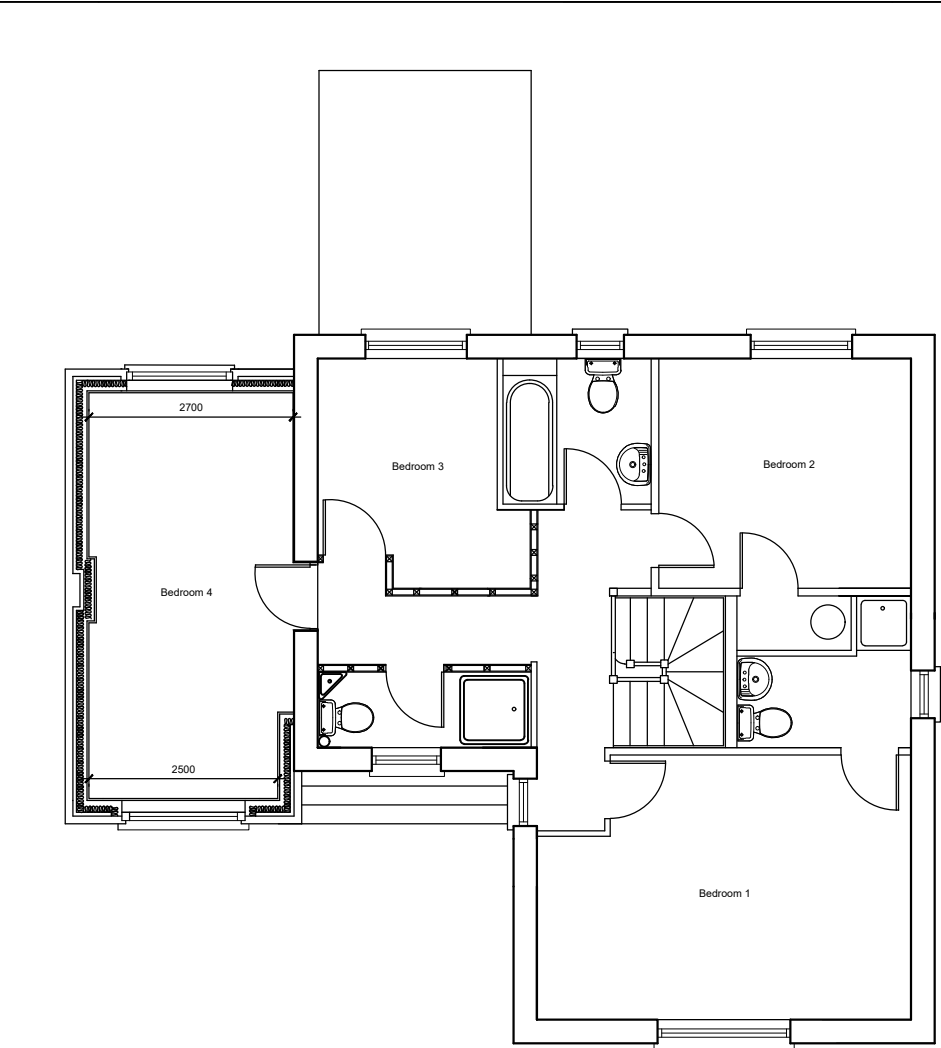


Superseded

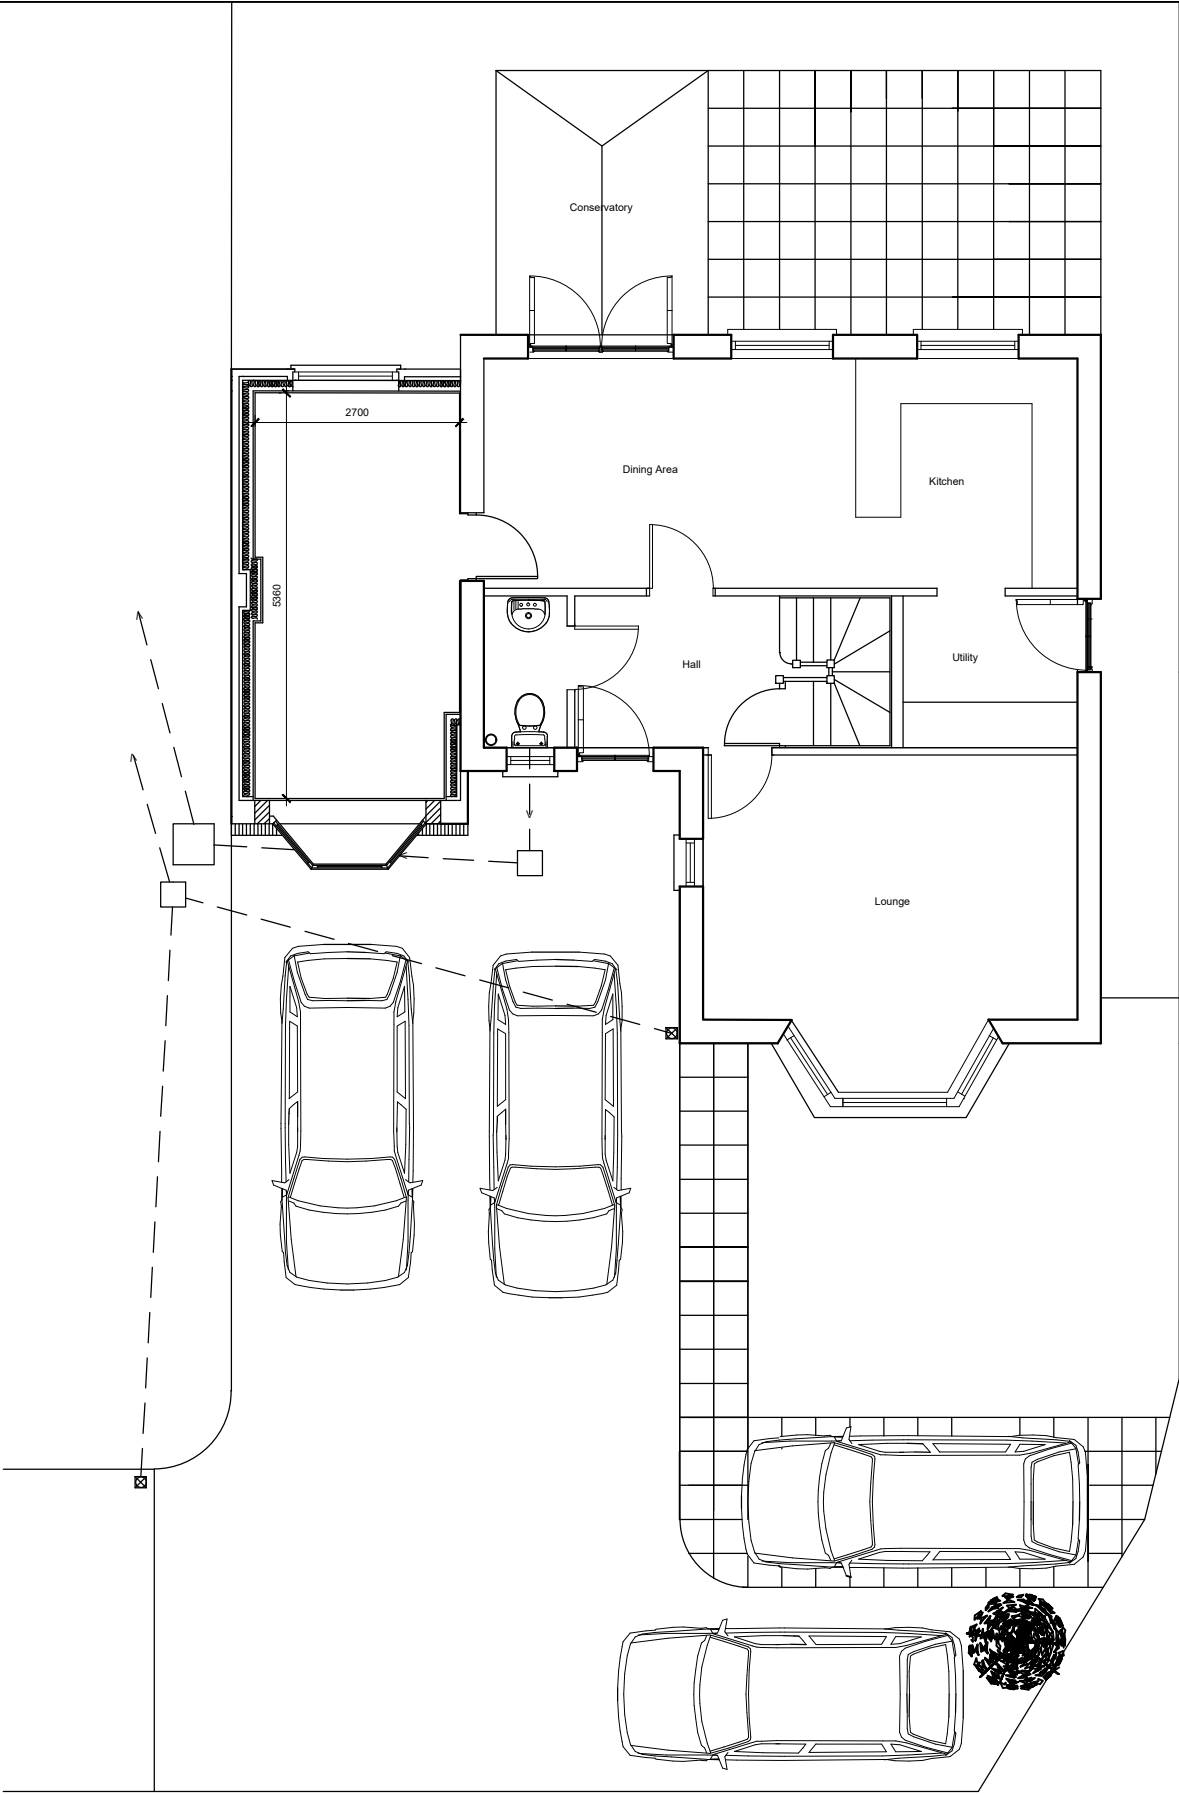

Proposed Ground and First Floor Plan Layout.
34 Parc Gilbertson, Pontardawe.

Scale 1 : 100

NOTES

Do not scale off drawing. All dimensions to be checked on site.