



Superseded

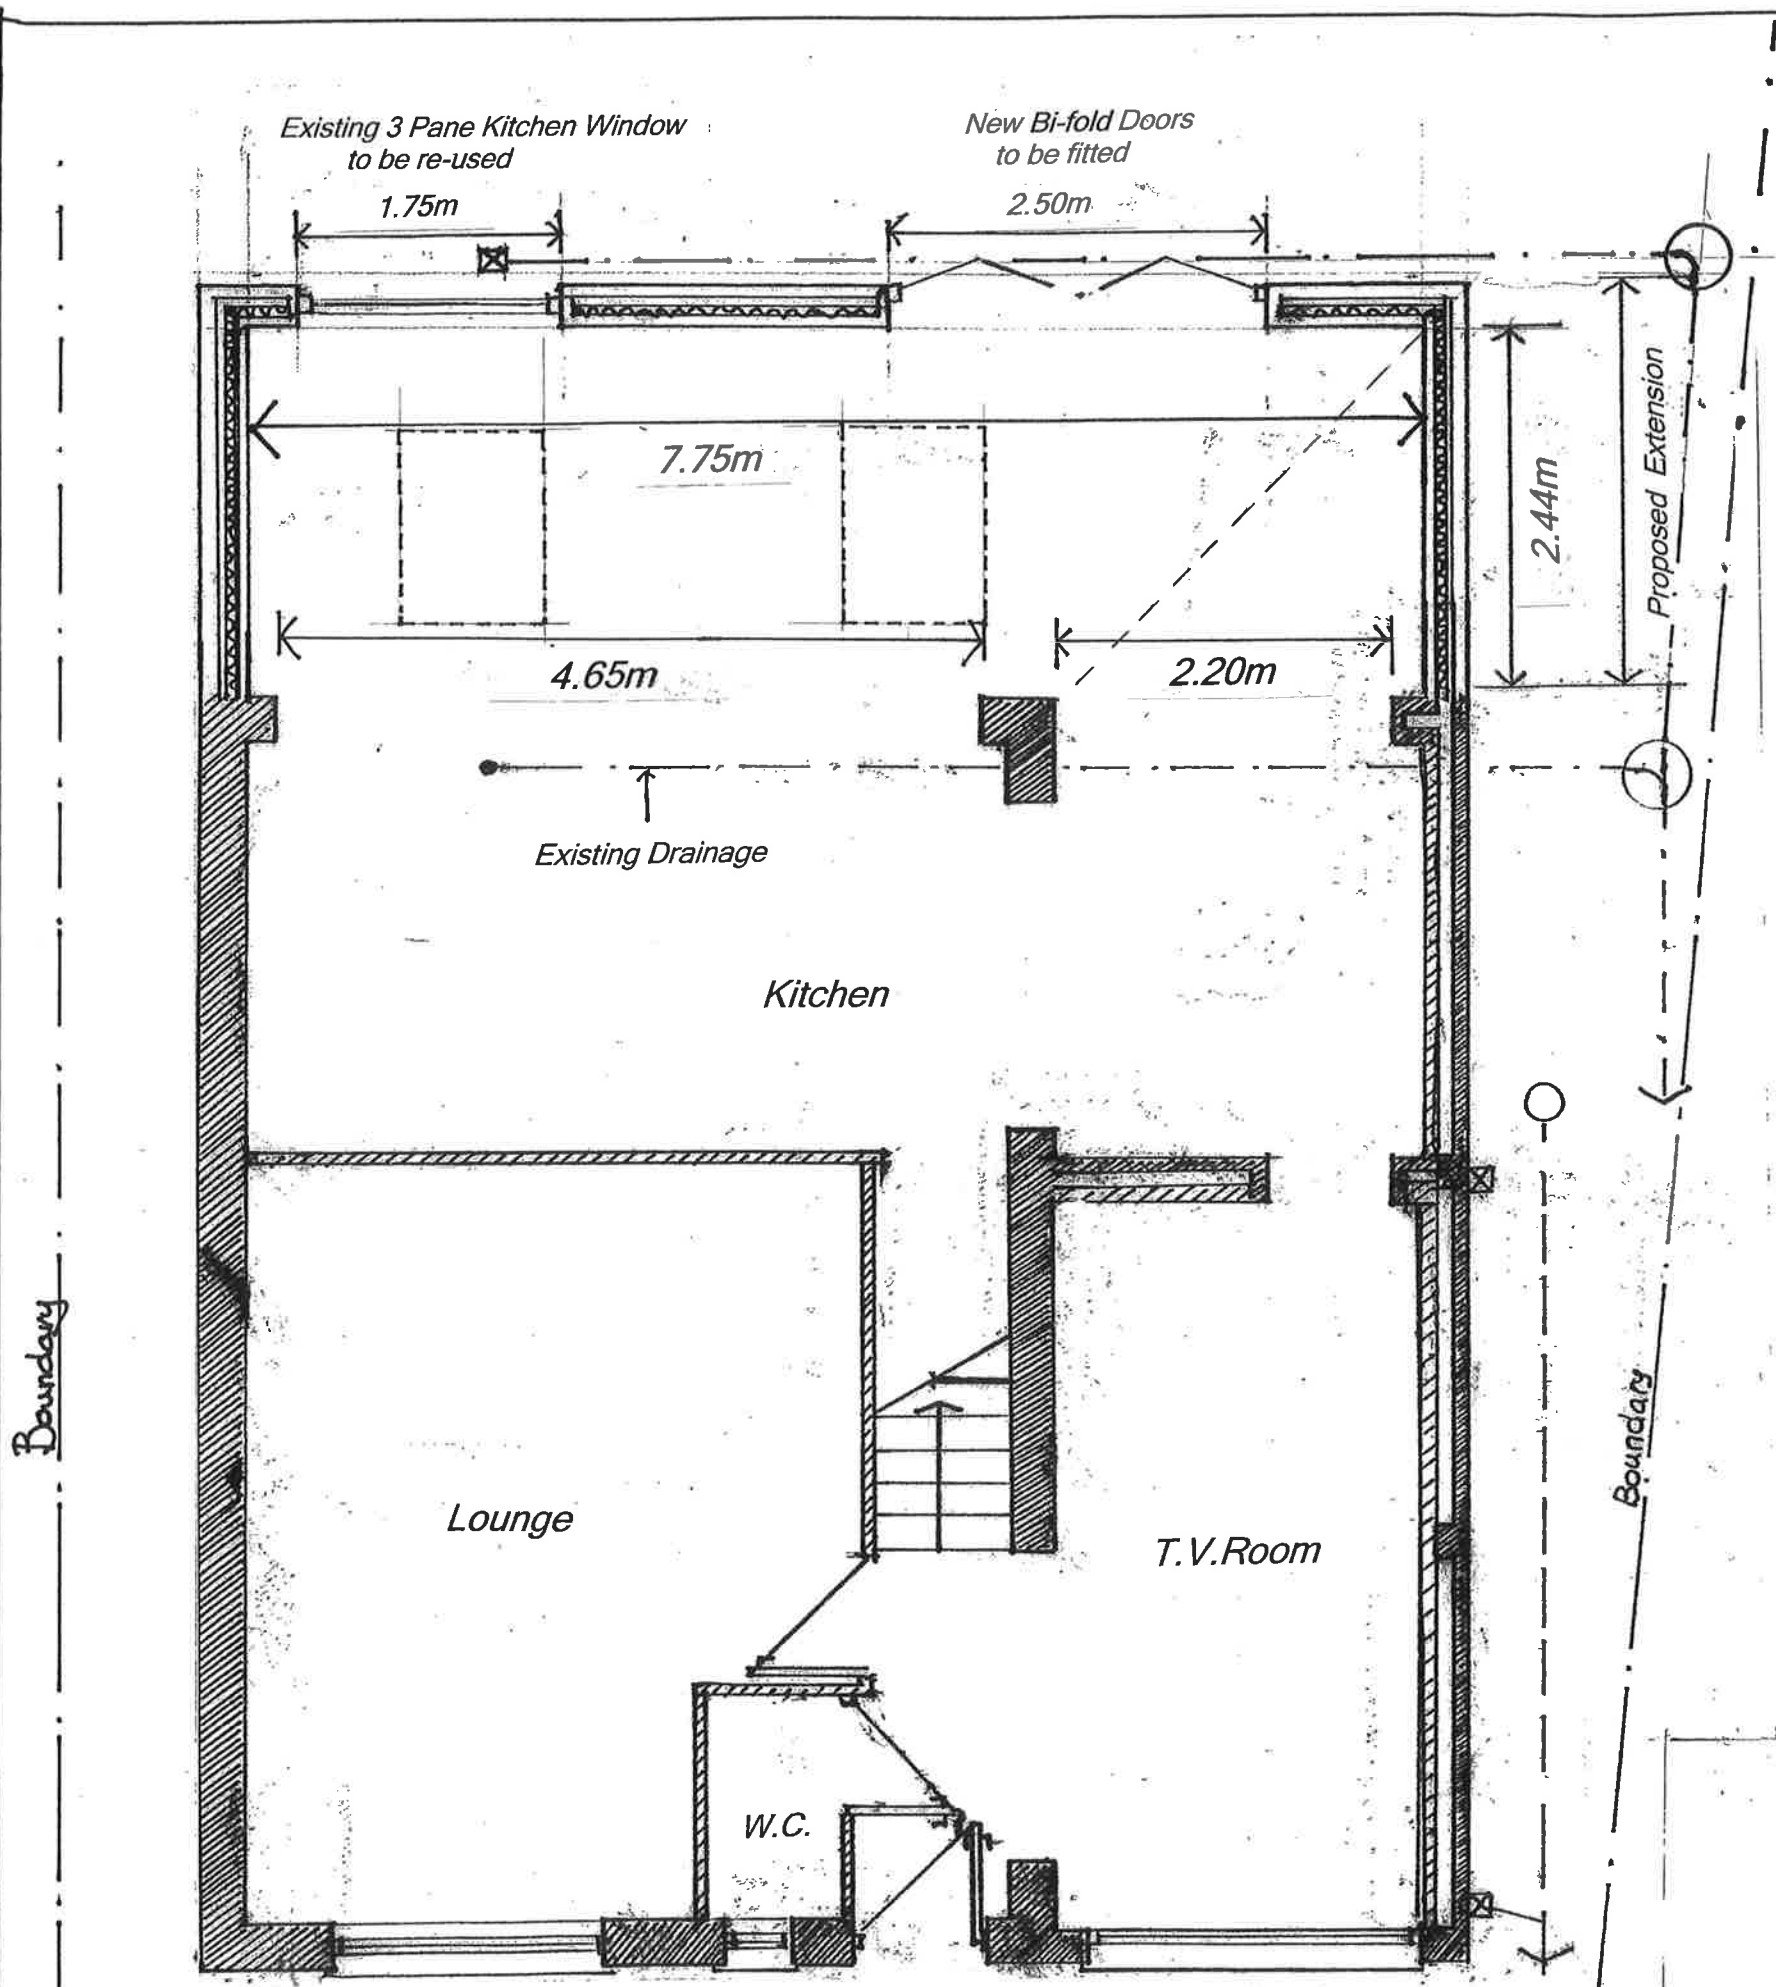

Proposed Ground Floor Plan

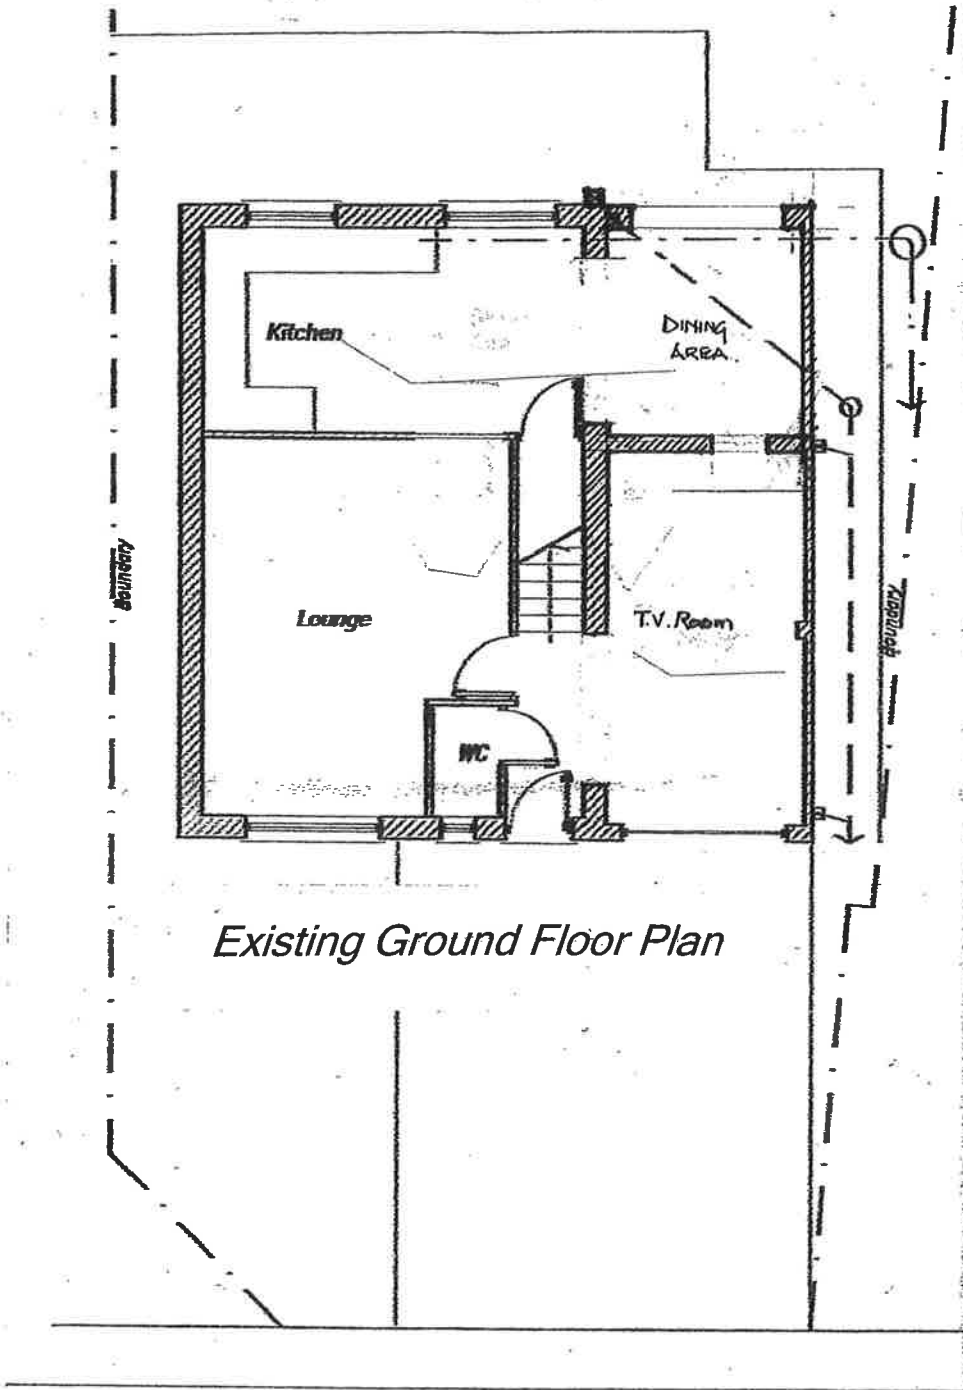

Existing Ground Floor Plan

Scale: 1:100 1:50	Drwg.No. 002	Project: Proposed Extension
Date: Feb. 2019		Address: 3 Dol Werdd
Rev.	Date	College Rise, Wauncelrch
		Neath, SA10 7QX
		Client: Mr & Mrs H&M Williams
		Title: Proposed Ground Floor Plan