




- 1 All dimensions in millimetres unless otherwise stated.  
2 Do not scale off drawing. All dimensions to be checked on site.

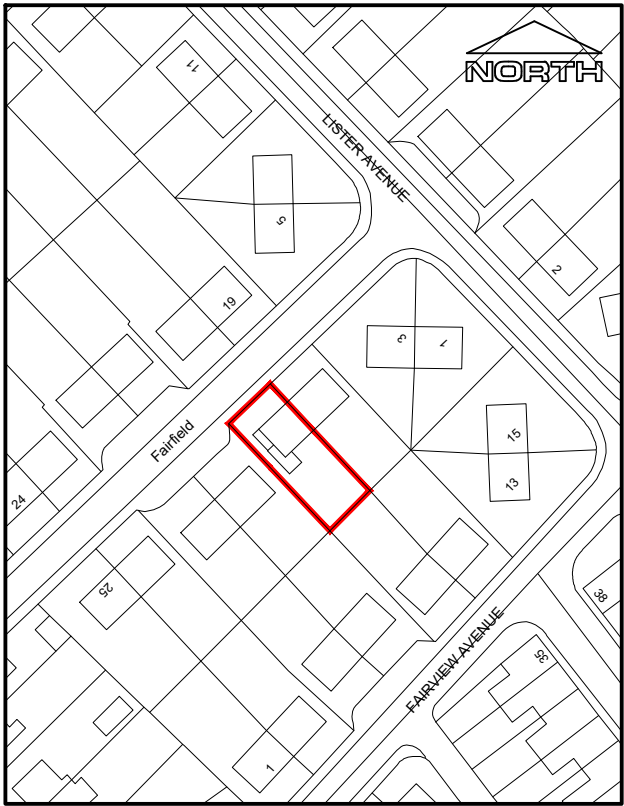

Site Location Plan - 1:1250

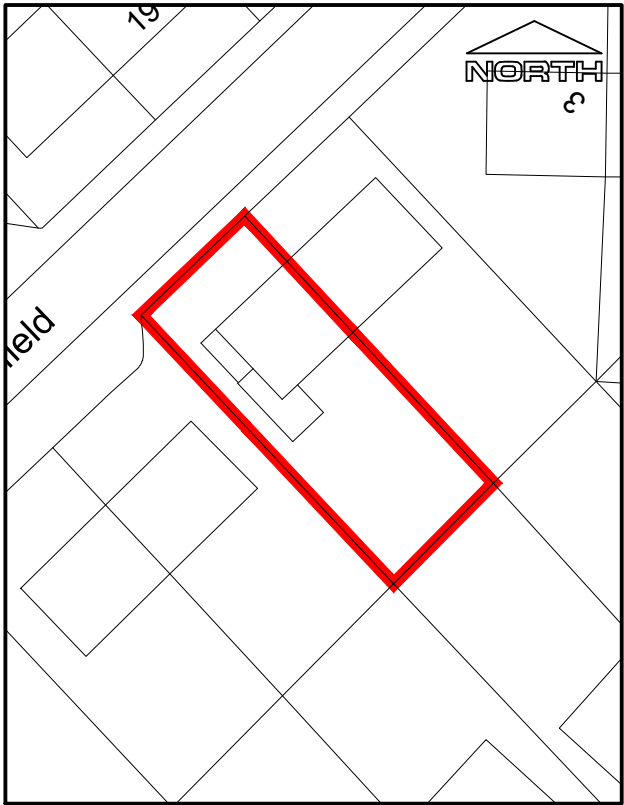


Site Plan - 1:500

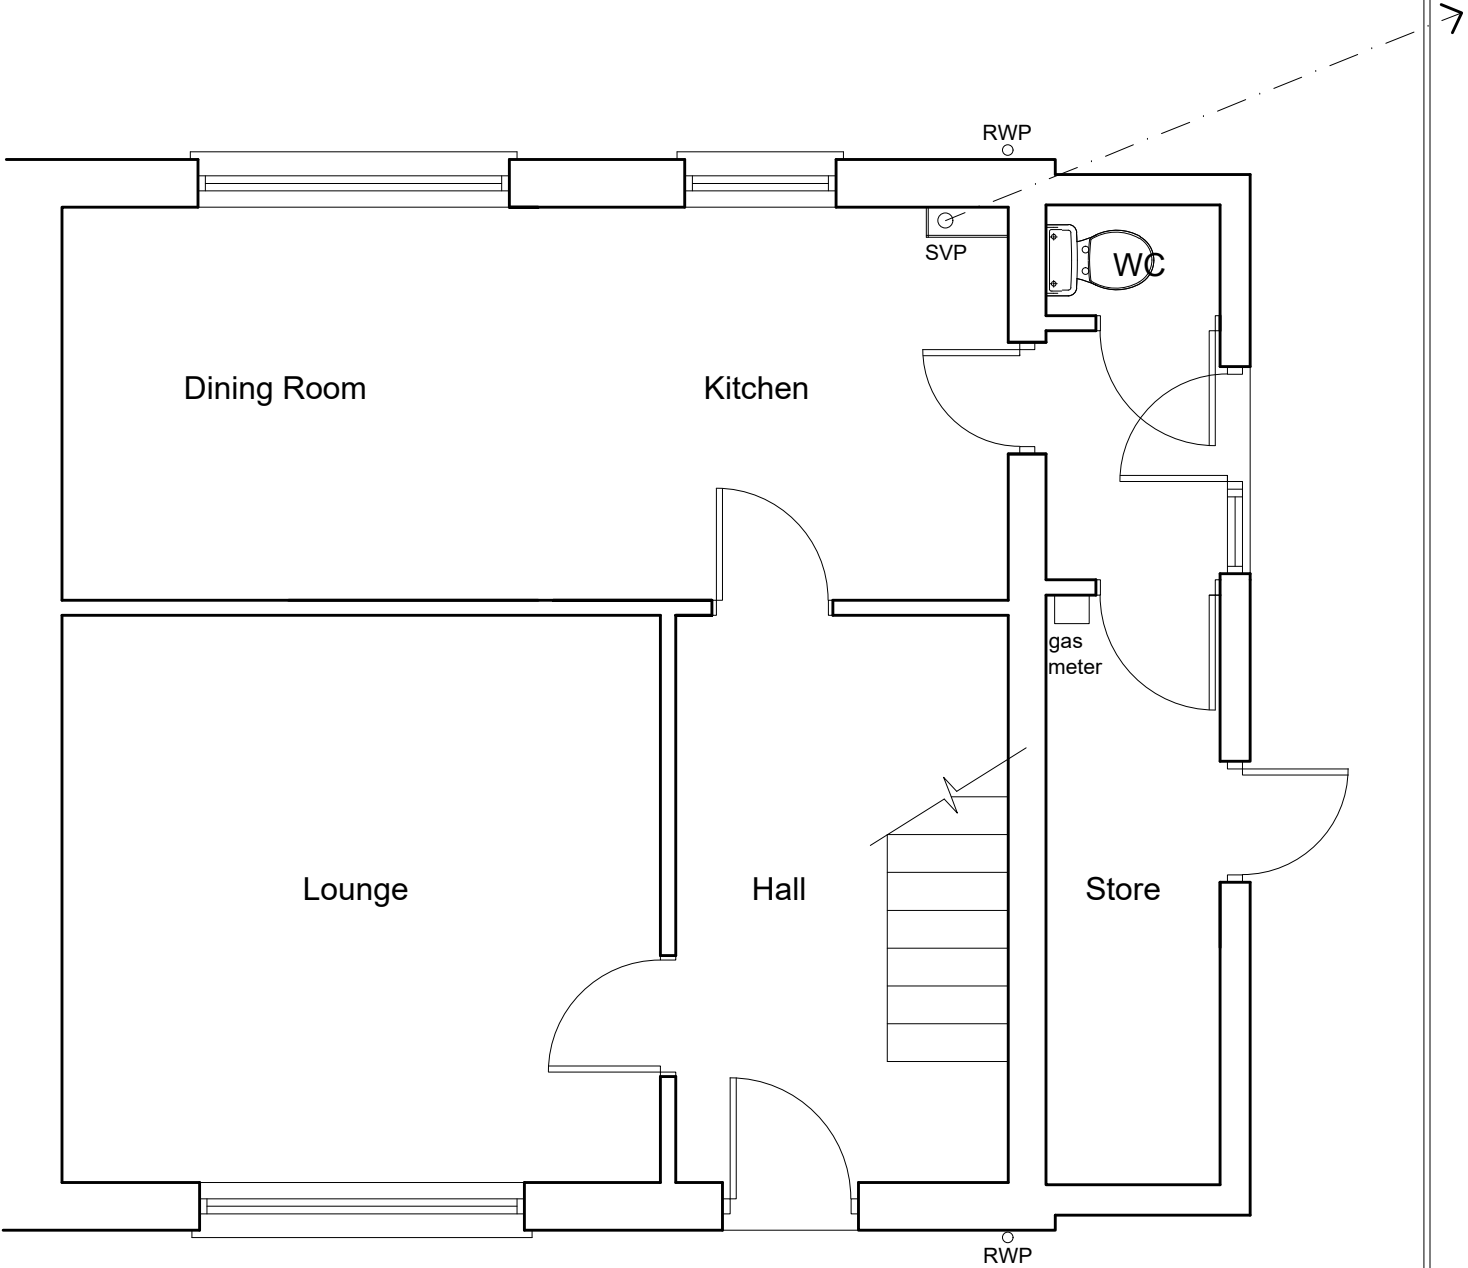

Existing Plan - 1:50

| Rev | Details | Dr | Date |
|-----|---------|----|------|
|-----|---------|----|------|

 

Cyngor Castell-nedd Port Talbot  
Neath Port Talbot Council  
Social Services, Health and Housing  
Housing Renewal and Adaptations Service  
Civic Centre  
Neath  
SA11 3QZ

Project  
12 Fairfield  
Port Talbot  
Shower Room Extension  
Existing & Location Plans

|        |                  |         |  |          |  |
|--------|------------------|---------|--|----------|--|
| Drawn  | IG               | Checked |  | Approved |  |
| Date   | Nov 20           | Date    |  | Date     |  |
| Scales | 1:50 or as shown |         |  |          |  |

Drawing No. DFG4862/01