



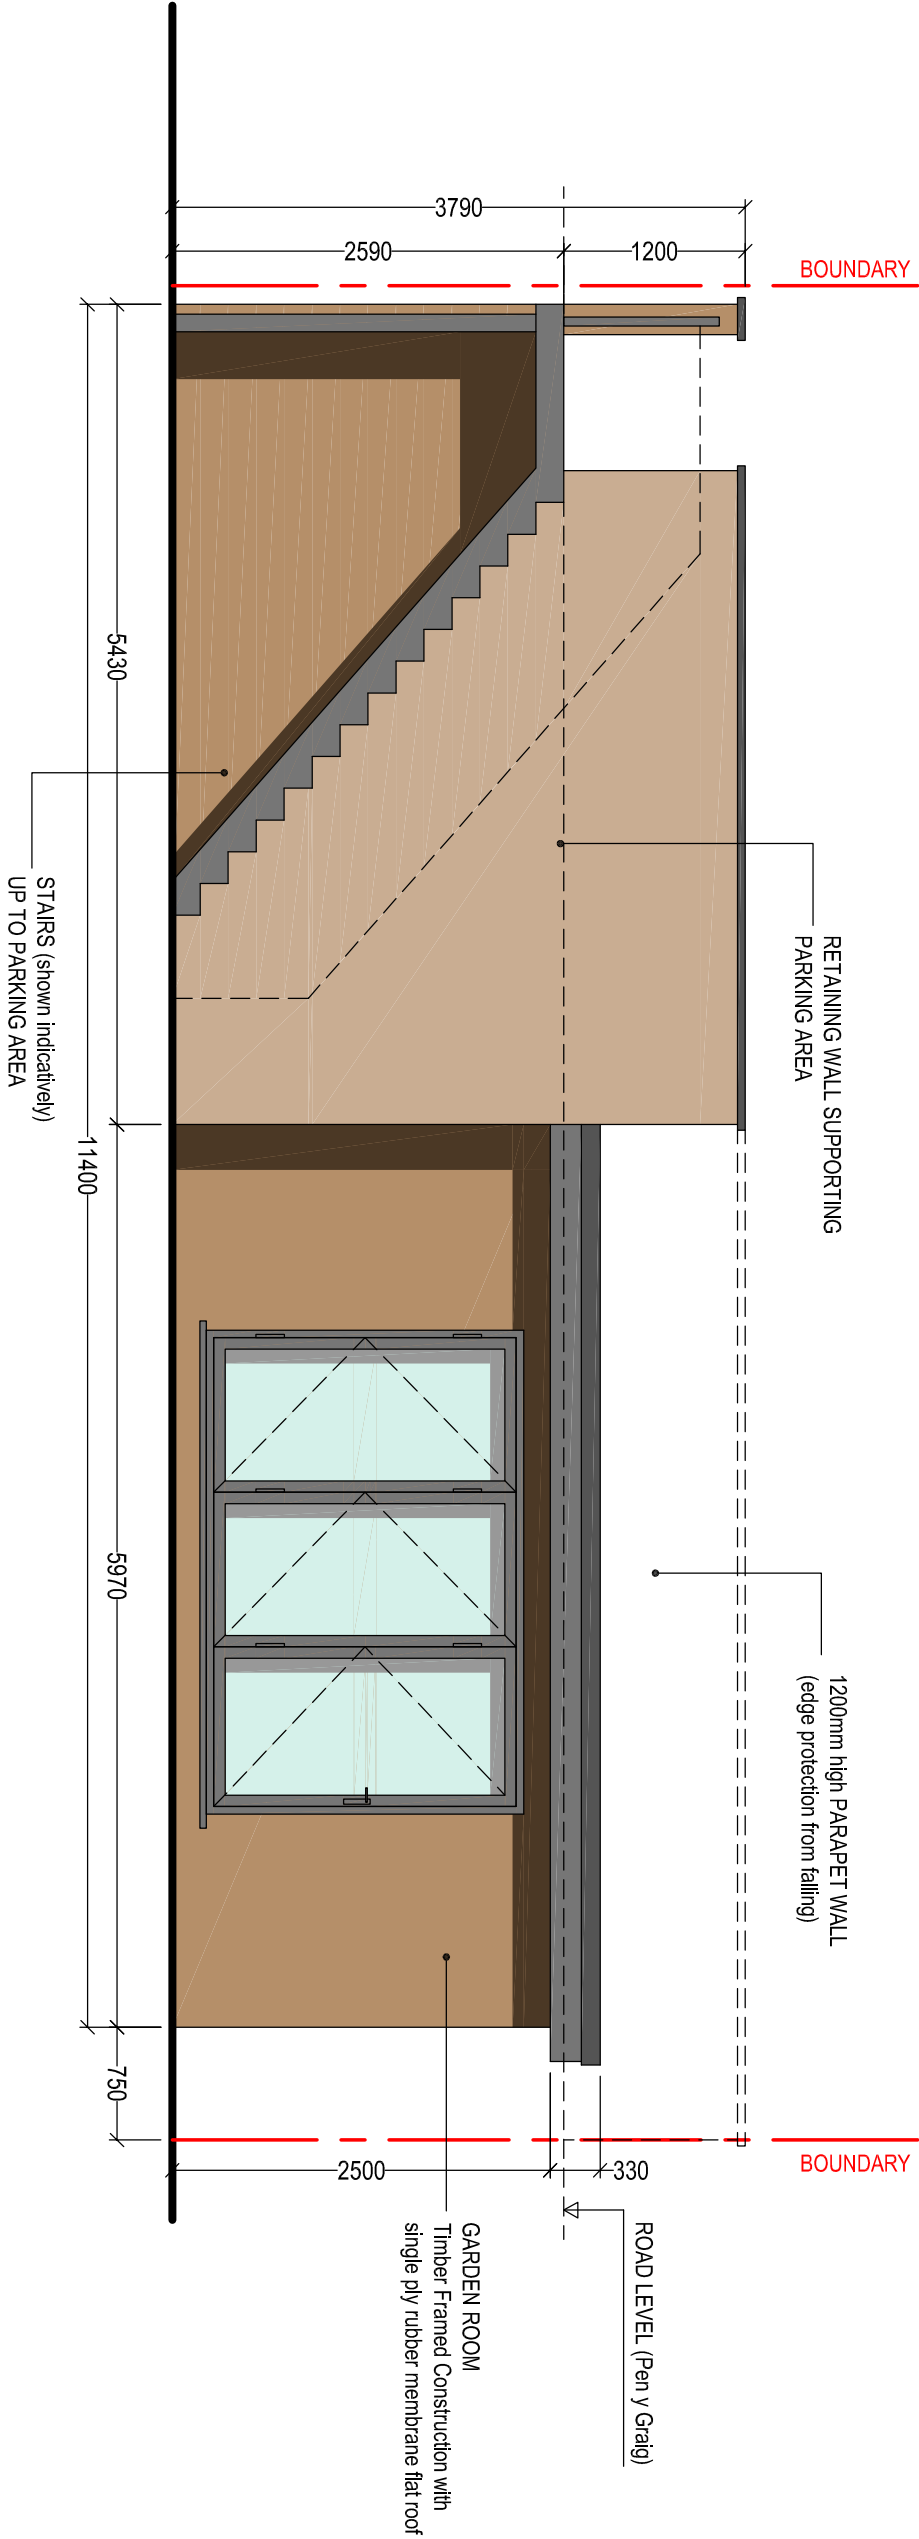


PROPOSED FRONT ELEVATION

Scale 1:50

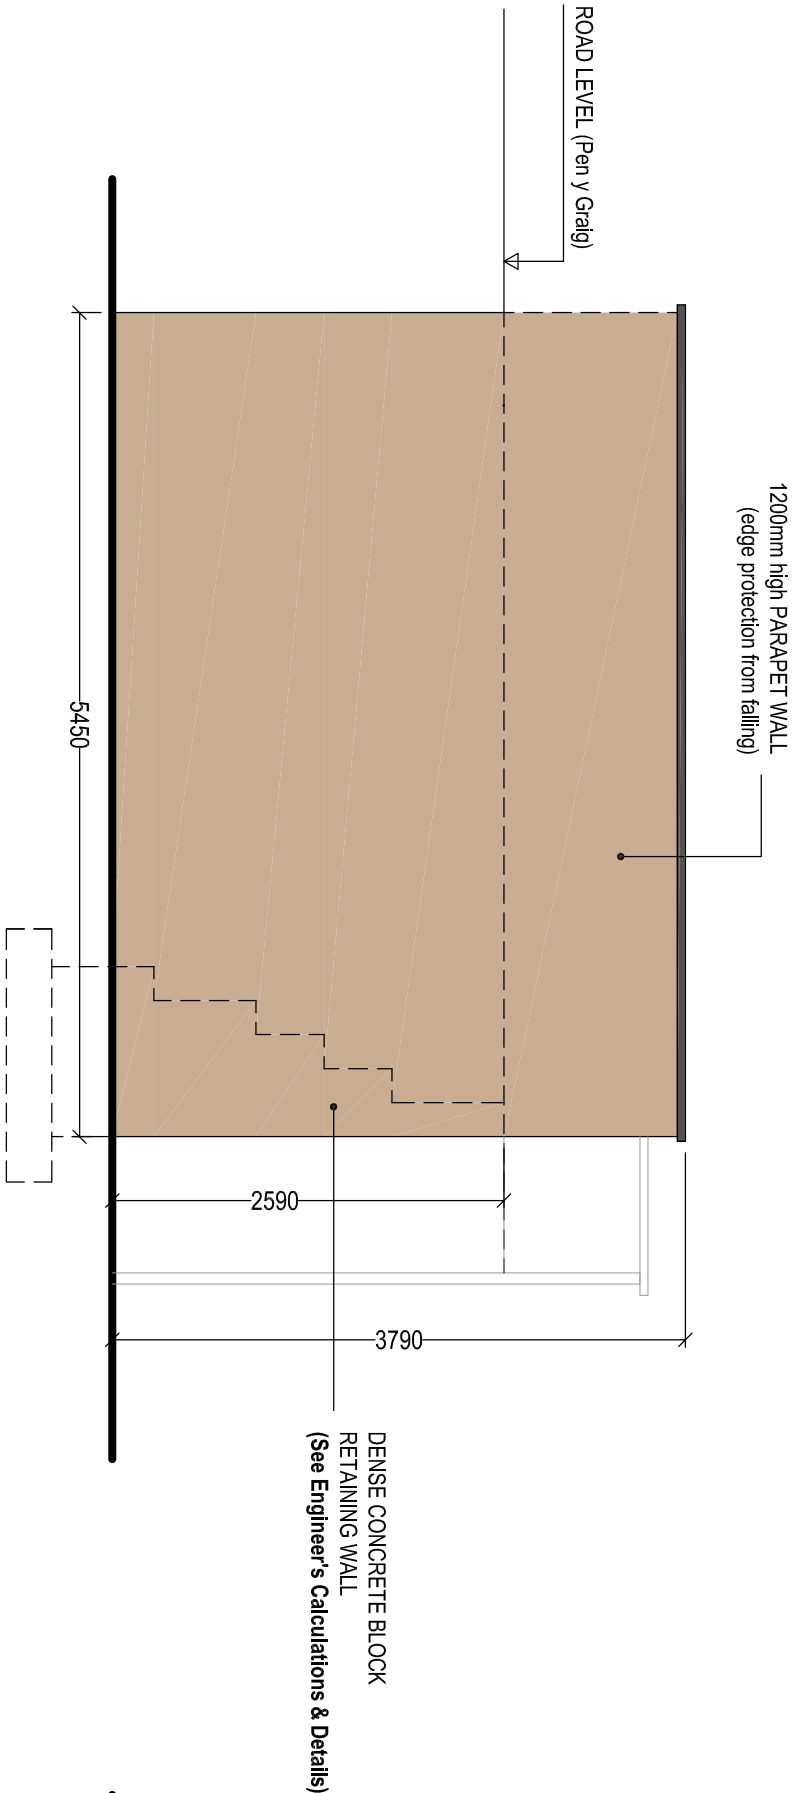

PROPOSED SIDE SECTIONAL ELEVATION (X-1)

Scale 1:50

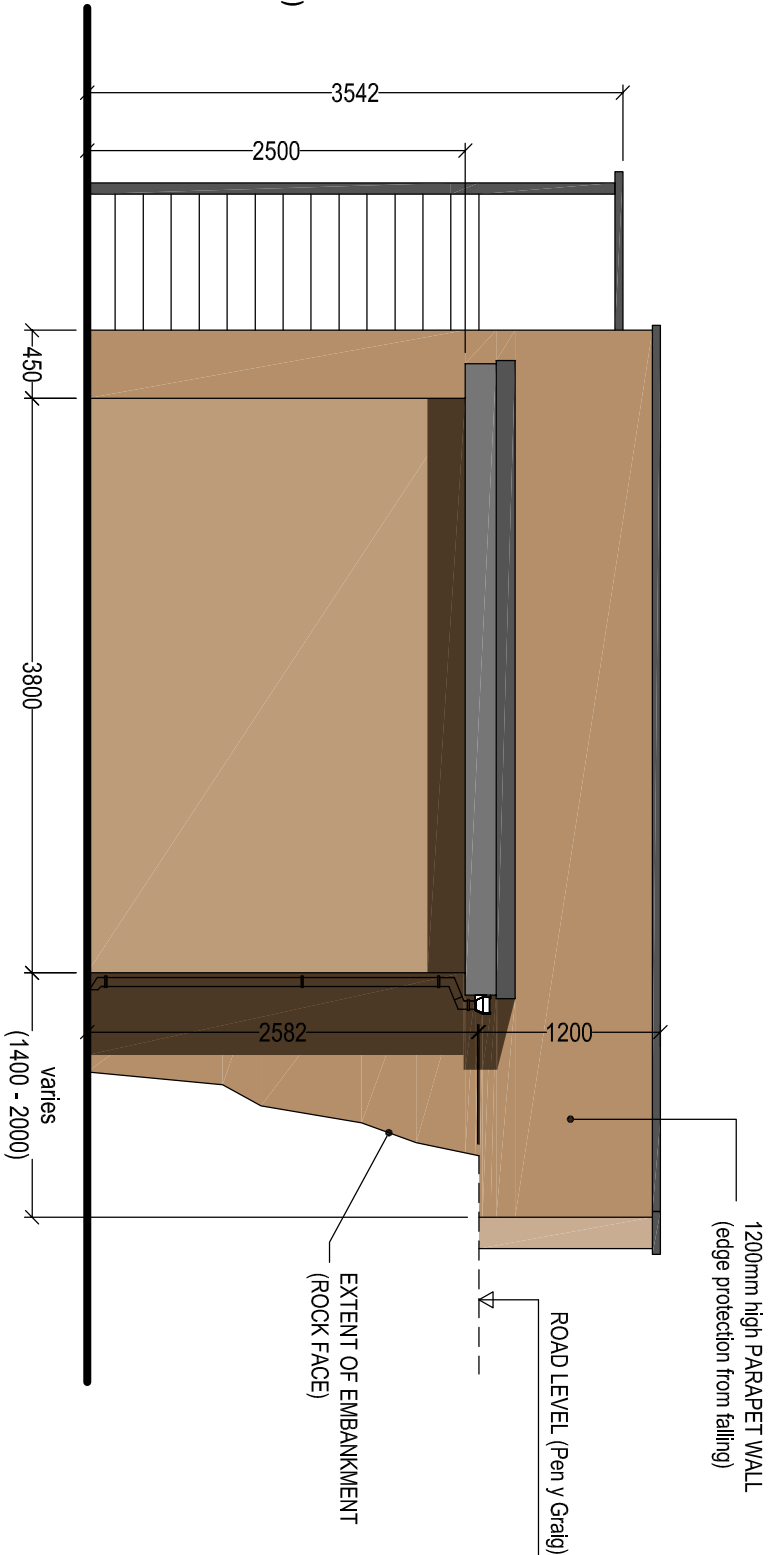

PROPOSED SIDE SECTIONAL ELEVATION (X-2)

Scale 1:50

Client:

Mr. S. Rees
85 Alltweh Hill
Alltweh,
Pontardawe

Project Title:
PROPOSED GARDEN ROOM
&
RETAINING WALL SUPPORTING
PARKING AREA
(RETENTION OF)

General Notes:
1. All dimensions are in millimetres unless otherwise stated.
2. Dimensions are in millimetres unless otherwise stated.

Drawing Issue:

PLANNING

Drawing Title:	PROPOSED ELEVATIONS		
Drawing No:	003	Revision:	
Date:	28-11-2020	Revision:	
Scale(s):	1:50	Paper Size:	A2



Cwm Planning & Design Ltd.
(architectural and Draughting Services)