


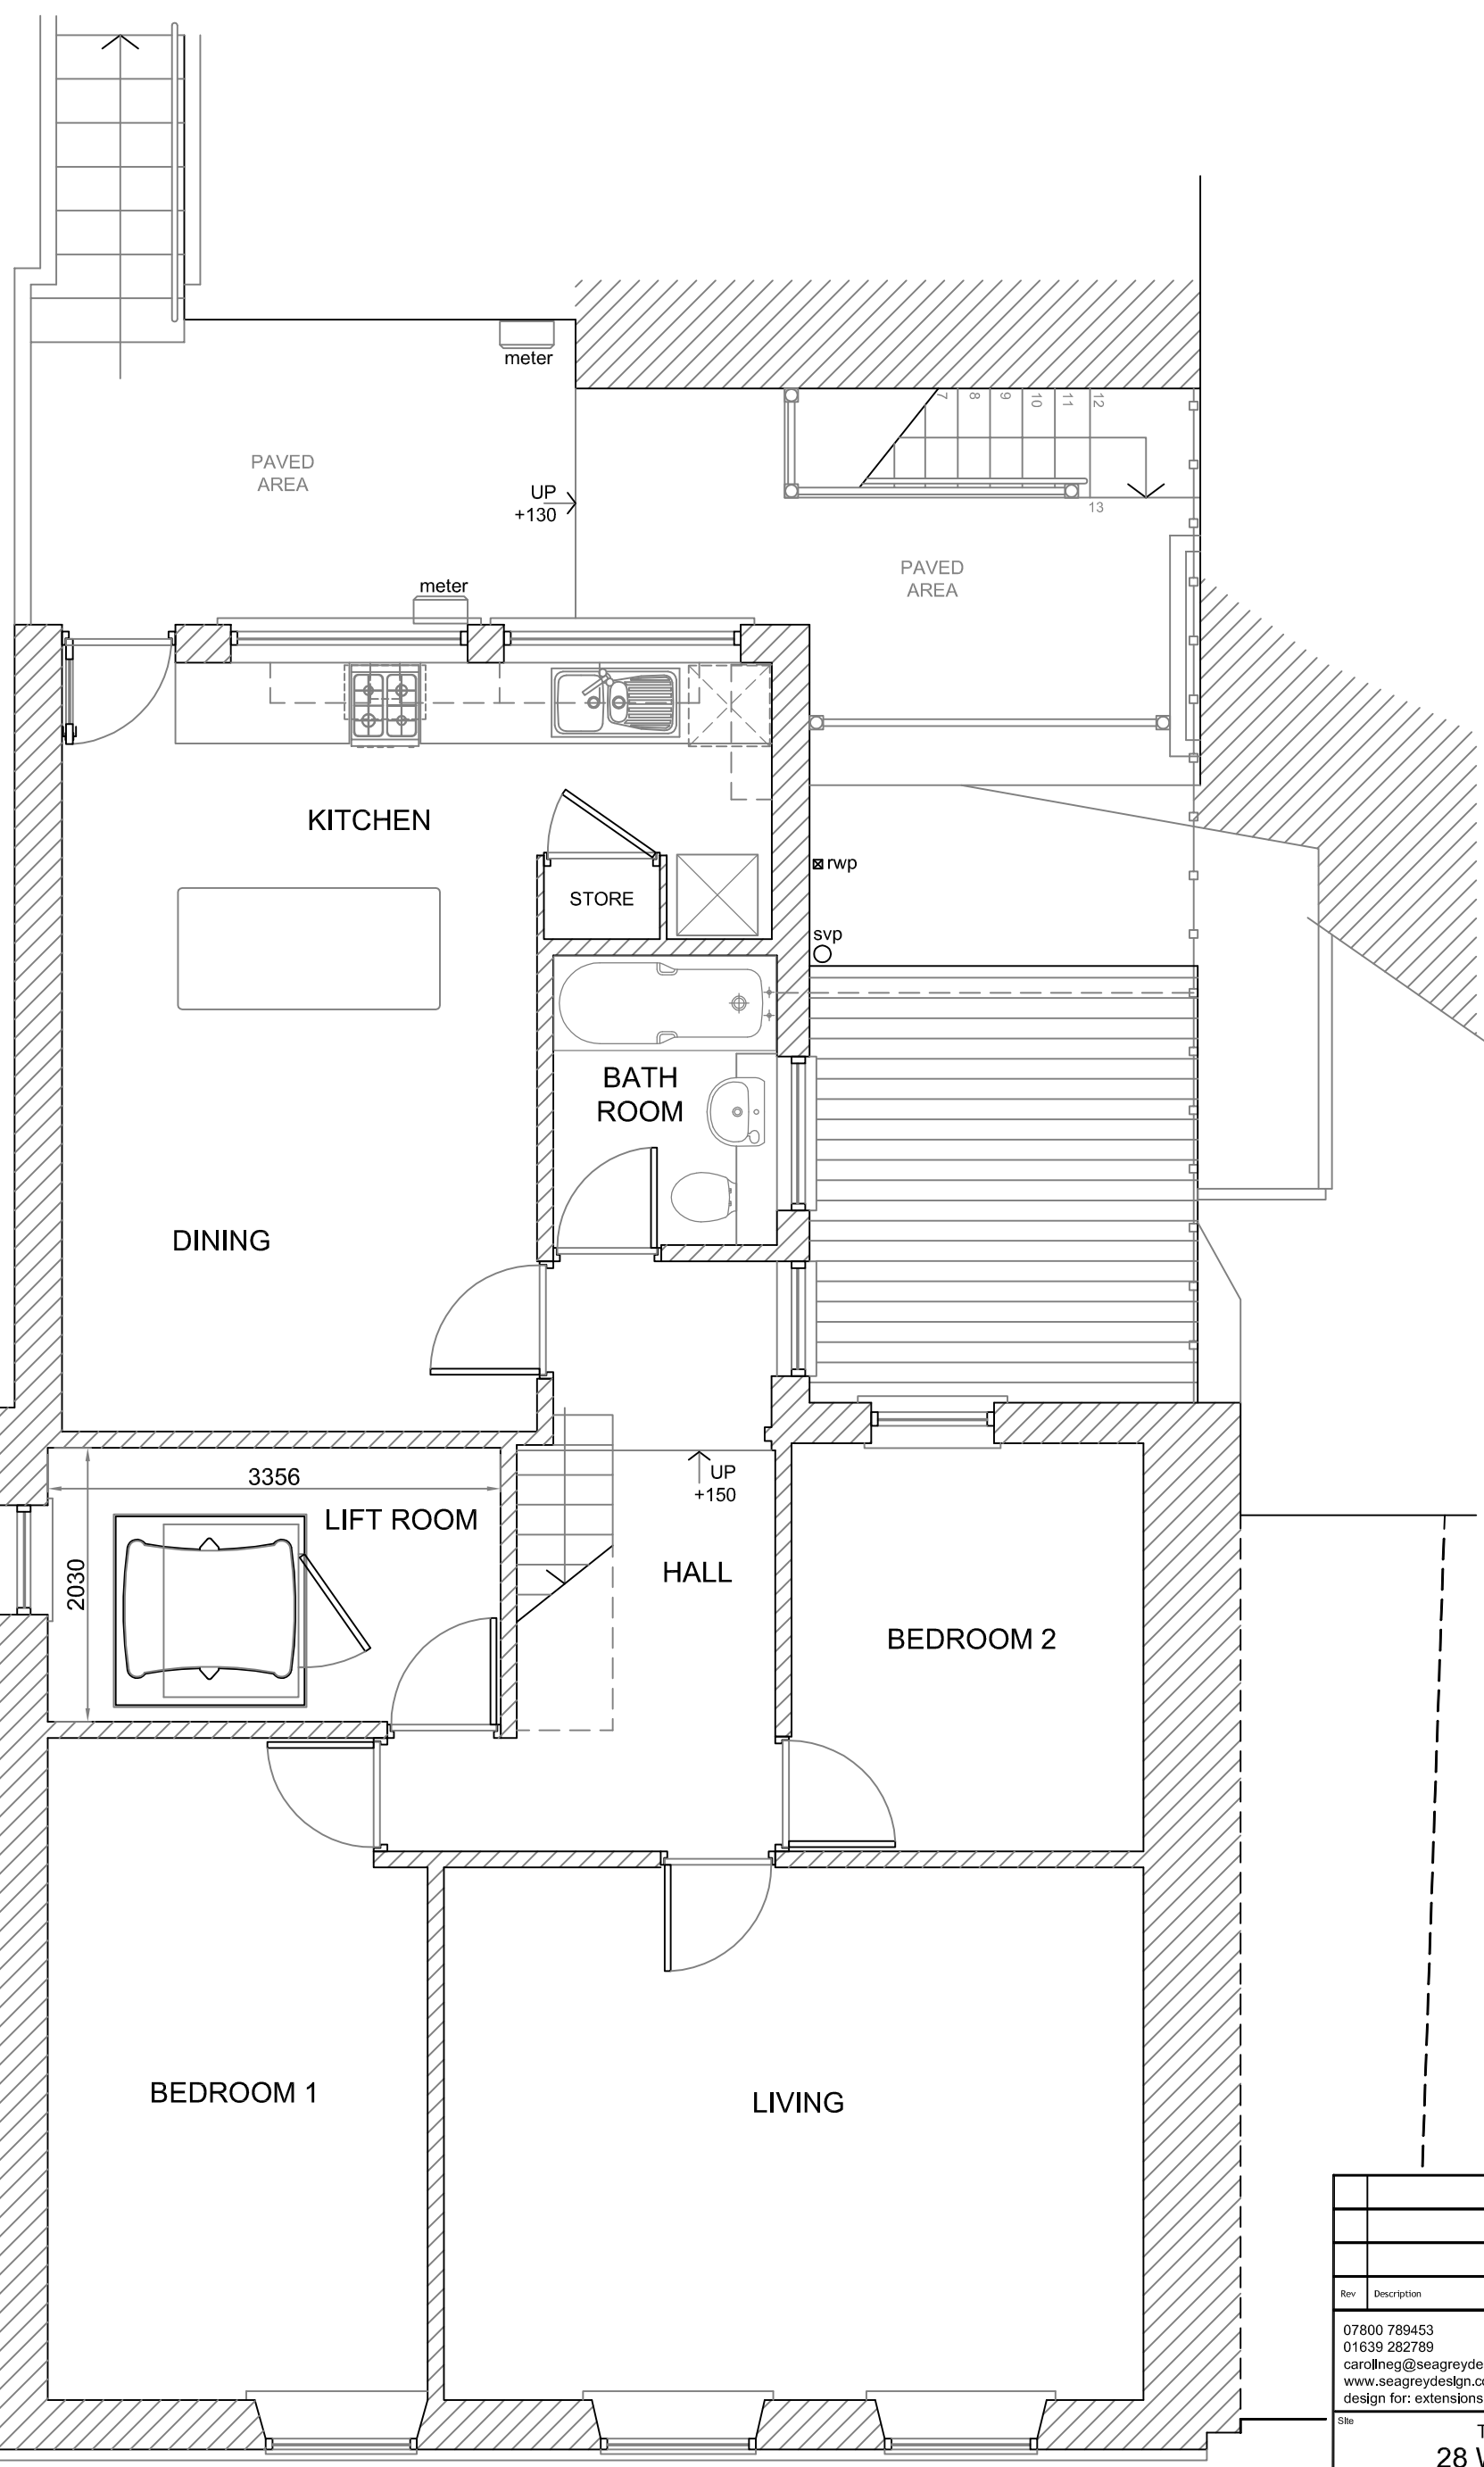

PROPOSED FIRST FLOOR PLAN

Rev	Description	Date
07800 789453 01639 282789 carol@seagreydesign.co.uk www.seagreydesign.com design for: extensions / house renovations / conversions		
Site	TERRY CASEY 28 WERN ROAD YSTALYFERA, SWANSEA SA9 2LY	
Dwg Title	PROPOSED BUILDING FIRST FLOOR PLAN GENERAL ARRANGEMENT	
Drawn By:	CLG	Date: 08/10/2020
Scale:	1:50 @ A3P	Dwg No: 20-313P/105
REV		