


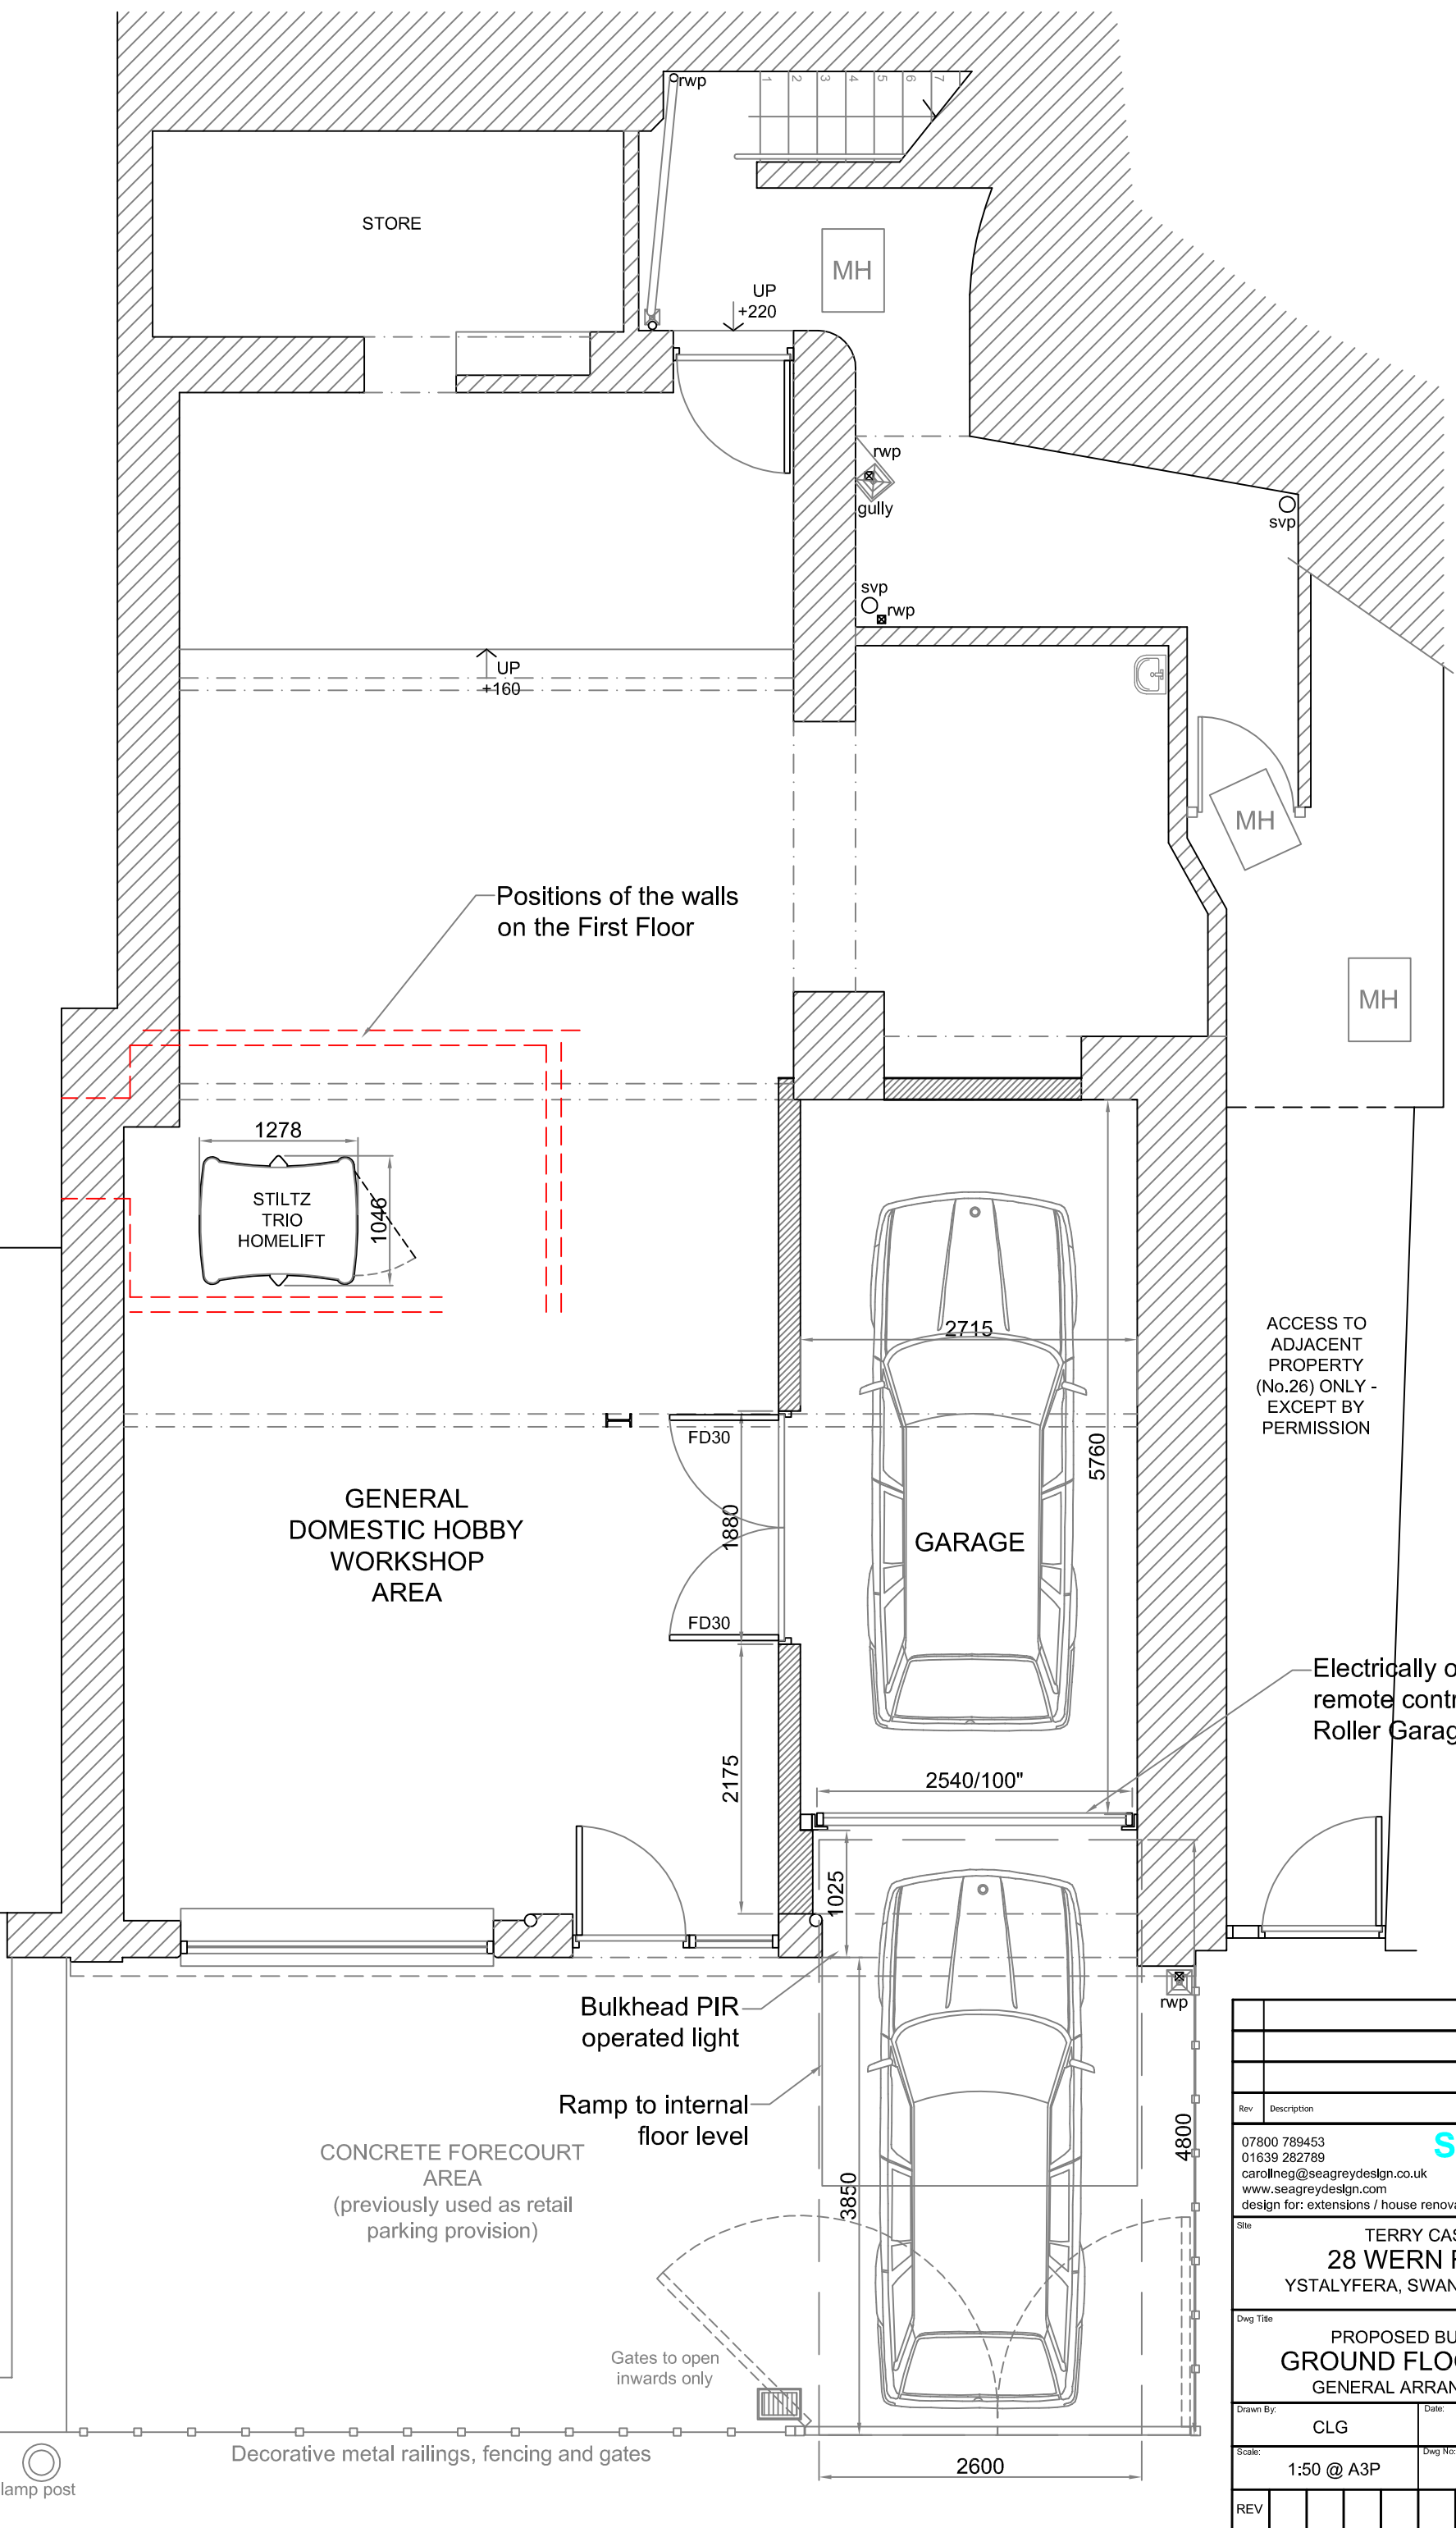

ACCESS TO
ADJACENT
PROPERTY
(No.26) ONLY -
EXCEPT BY
PERMISSION

Electrically operated,
remote control sectional
Roller Garage door

Rev	Description	Date
07800 789453		
01639 282789		
caroln@seagreydesign.co.uk		
www.seagreydesign.com		
design for: extensions / house renovations / conversions		
Site	TERRY CASEY 28 WERN ROAD YSTALYFERA, SWANSEA SA9 2LY	
Dwg Title	PROPOSED BUILDING GROUND FLOOR PLAN GENERAL ARRANGEMENT	
Drawn By:	CLG	Date: 08/10/2020
Scale:	1:50 @ A3P	Dwg No: 20-313P/104
REV		