



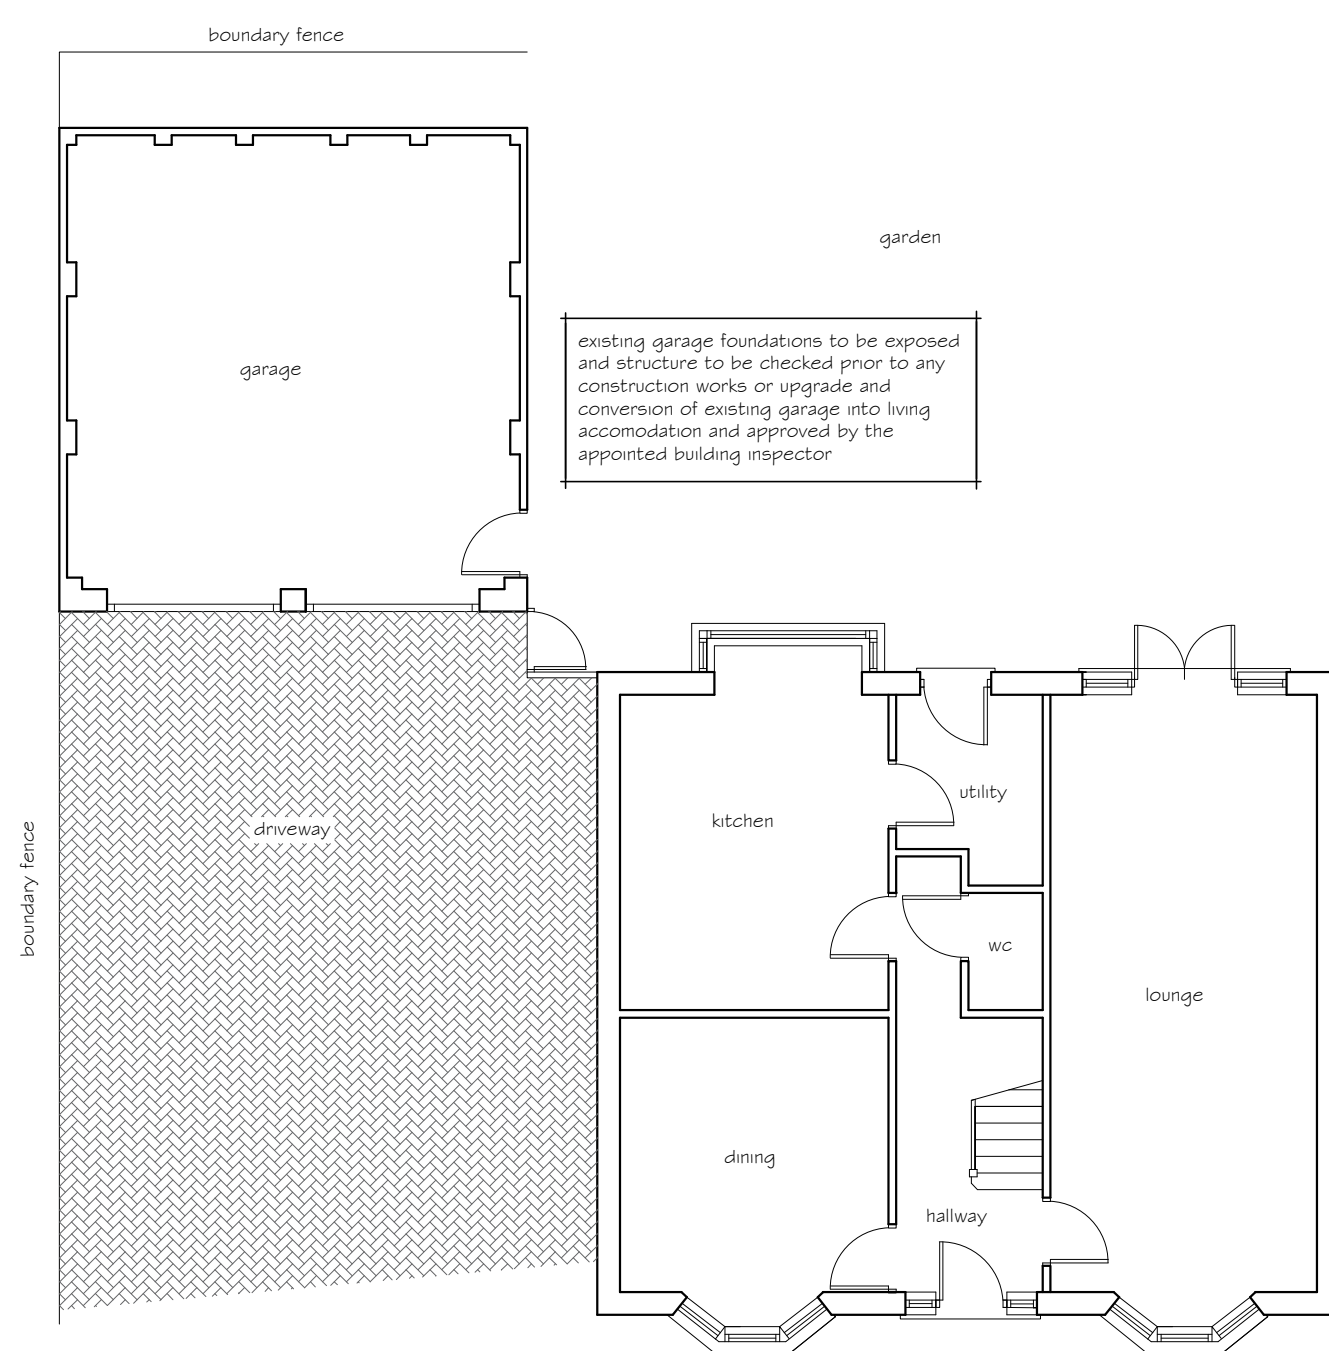

Existing Floor Plan

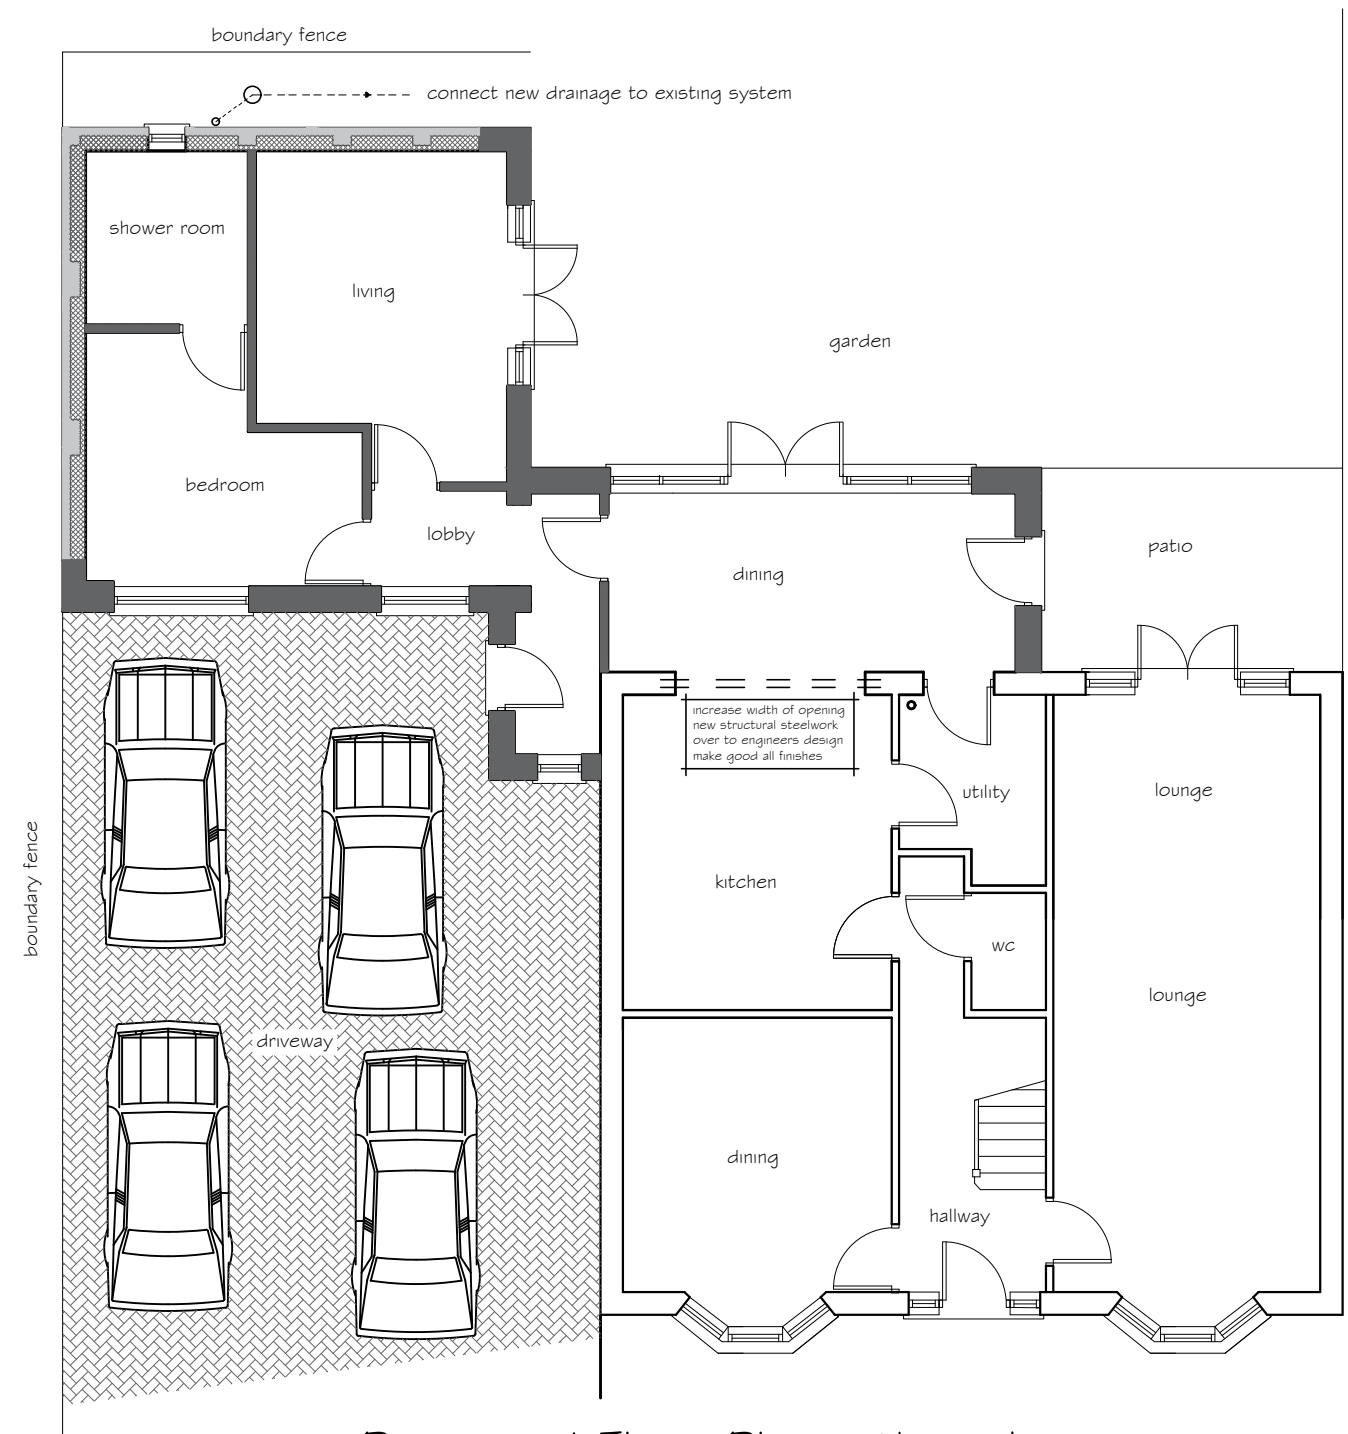

Proposed Floor Plan with parking

Revision A Nov 30/11/20
Entrance to annexe amended

PETER JONES TALBOT DESIGN SERVICES mobile: 07817538014 email: jonespeter177@gmail.com	project title Proposed attached annexe 80 Cae Morfa, Skewen Neath Port Talbot	drawing title existing and proposed floor plans	date Sept 2020	scale 1:100
			drawing No 80 CM - 02 Rev A	