





Proposed Front Elevation



Proposed Rear Elevation

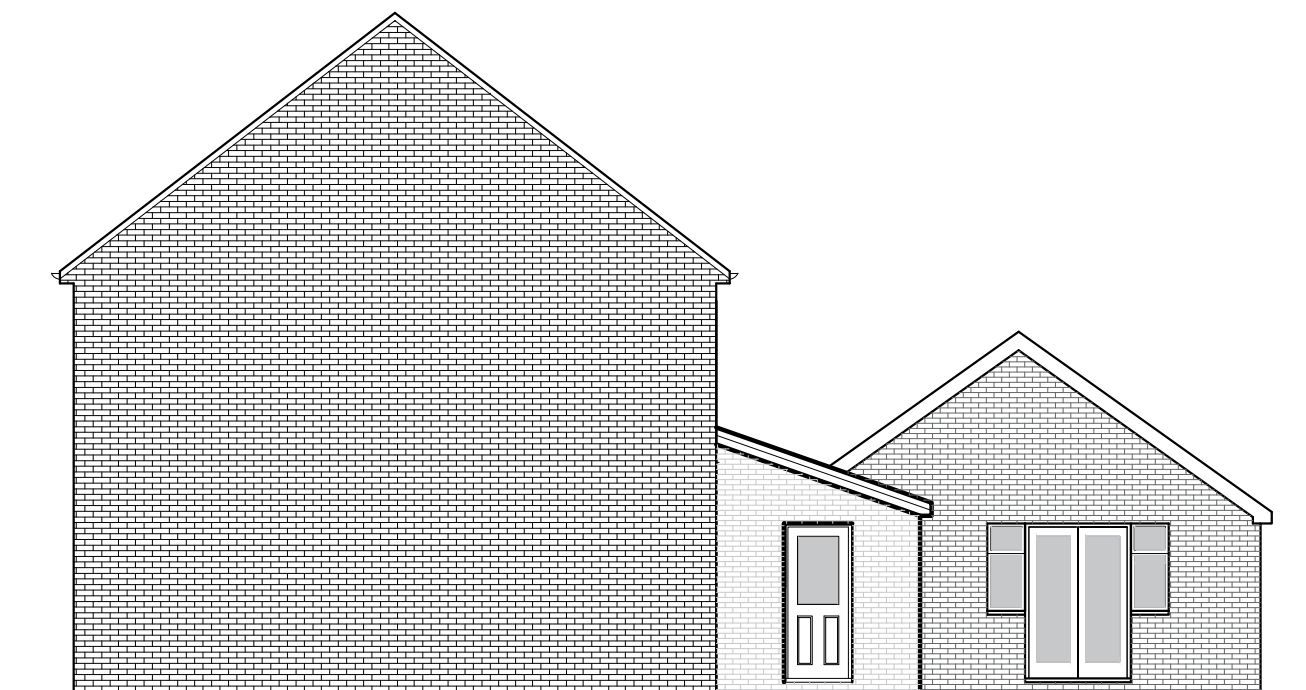

Proposed LH Side Elevation

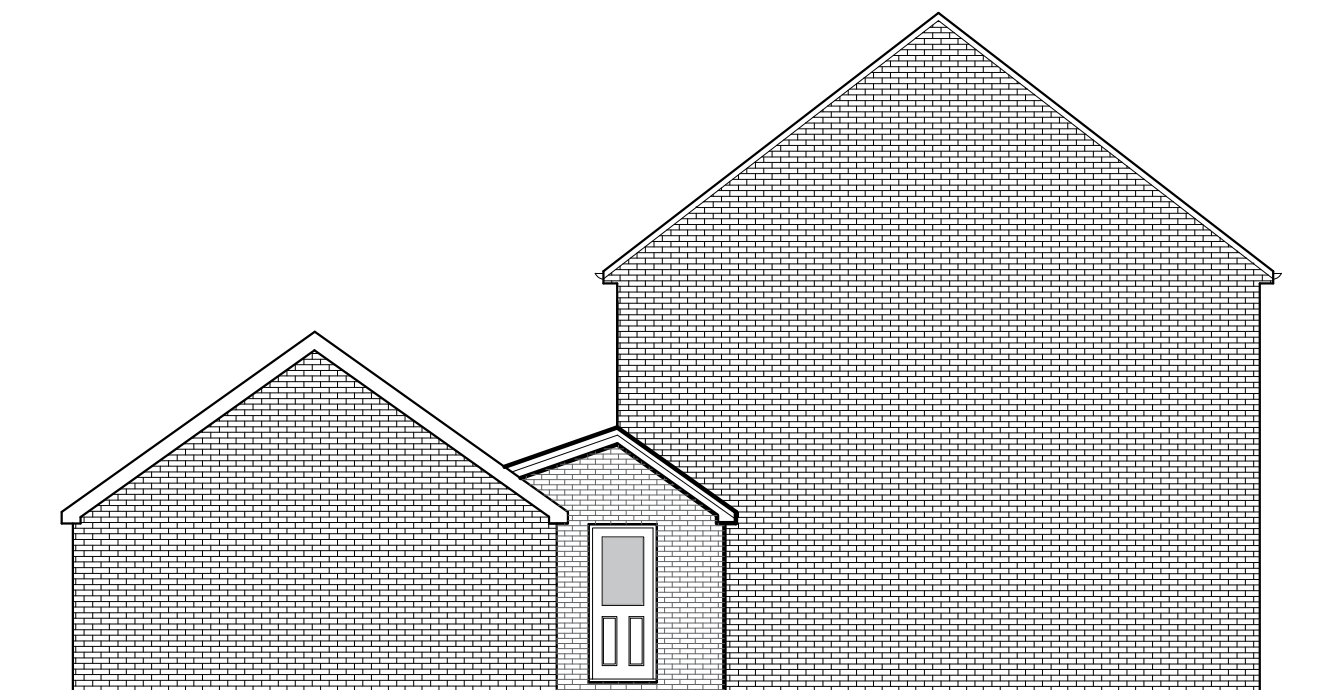

Proposed RH Side Elevation

Proposed Materials & Finishes

concrete tile roof covering

white PVCu fascia, soffit and barge boards.

white PVCu rainwater goods

walls - facing brick

Windows & doors

double glazed white PVCu units.

Revision A Nov 30/11/20
Entrance to annexe amended

PETER JONES TALBOT DESIGN SERVICES mobile: 07817538014 email: jonespeter177@gmail.com	project title Proposed attached annexe 80 Cae Morfa, Skewen Neath Port Talbot	drawing title proposed elevations and floor plan	date Sept 2020	scale 1:100
			drawing No 80 CM - 02 Rev A	