


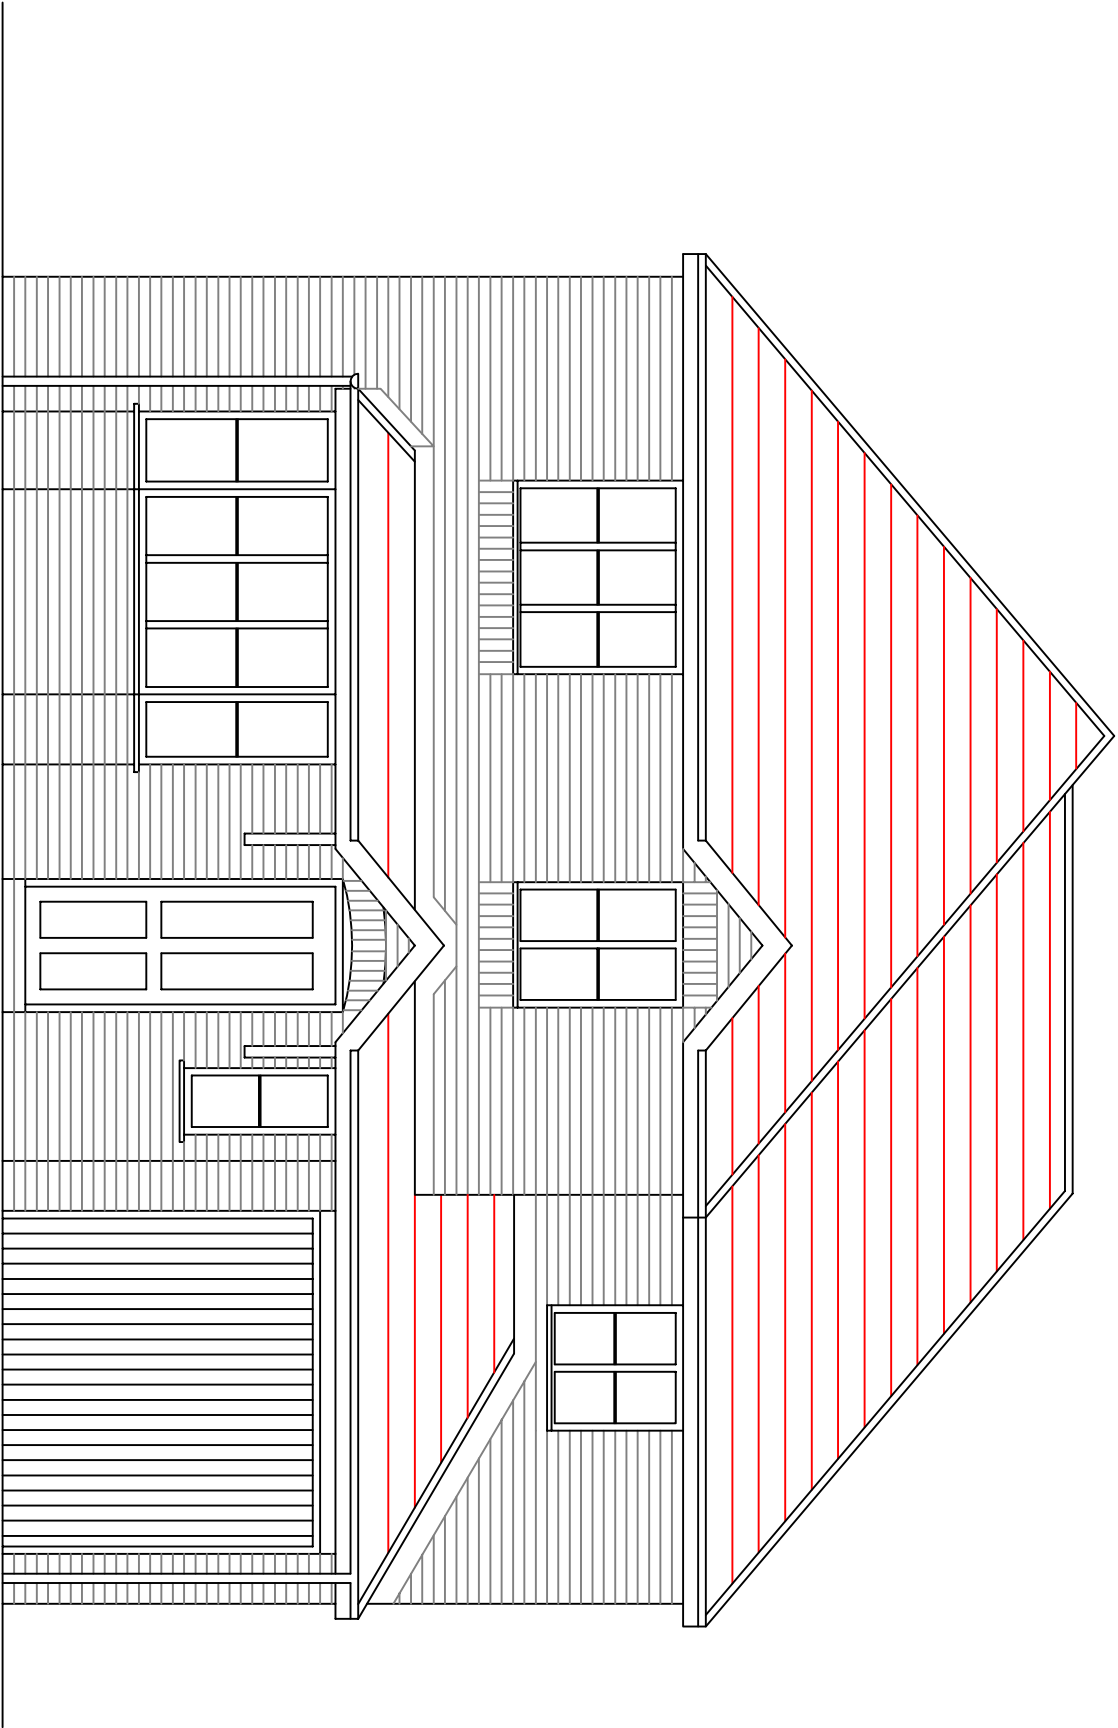

PROPOSED FRONT ELEVATION

SCALE 1:50

AMENDED 24/1/2020

FINISHES

ROOF: BROWN CONCRETE ROOF TILE COVERING, COLOUR
AND STYLE TO MATCH EXISTING ROOF COVERING

WALLS: FACE BRICKWORK TO MATCH EXISTING

WINDOWS & DOORS: WHITE UPVC TO MATCH EXISTING

RAINWATER GOODS AND FASCIAS: WHITE FASCIAS UPVC TO MATCH EXISTING
BLACK RAINWATER GUTTERS AND DOWNPIPES TO MATCH EXISTING