


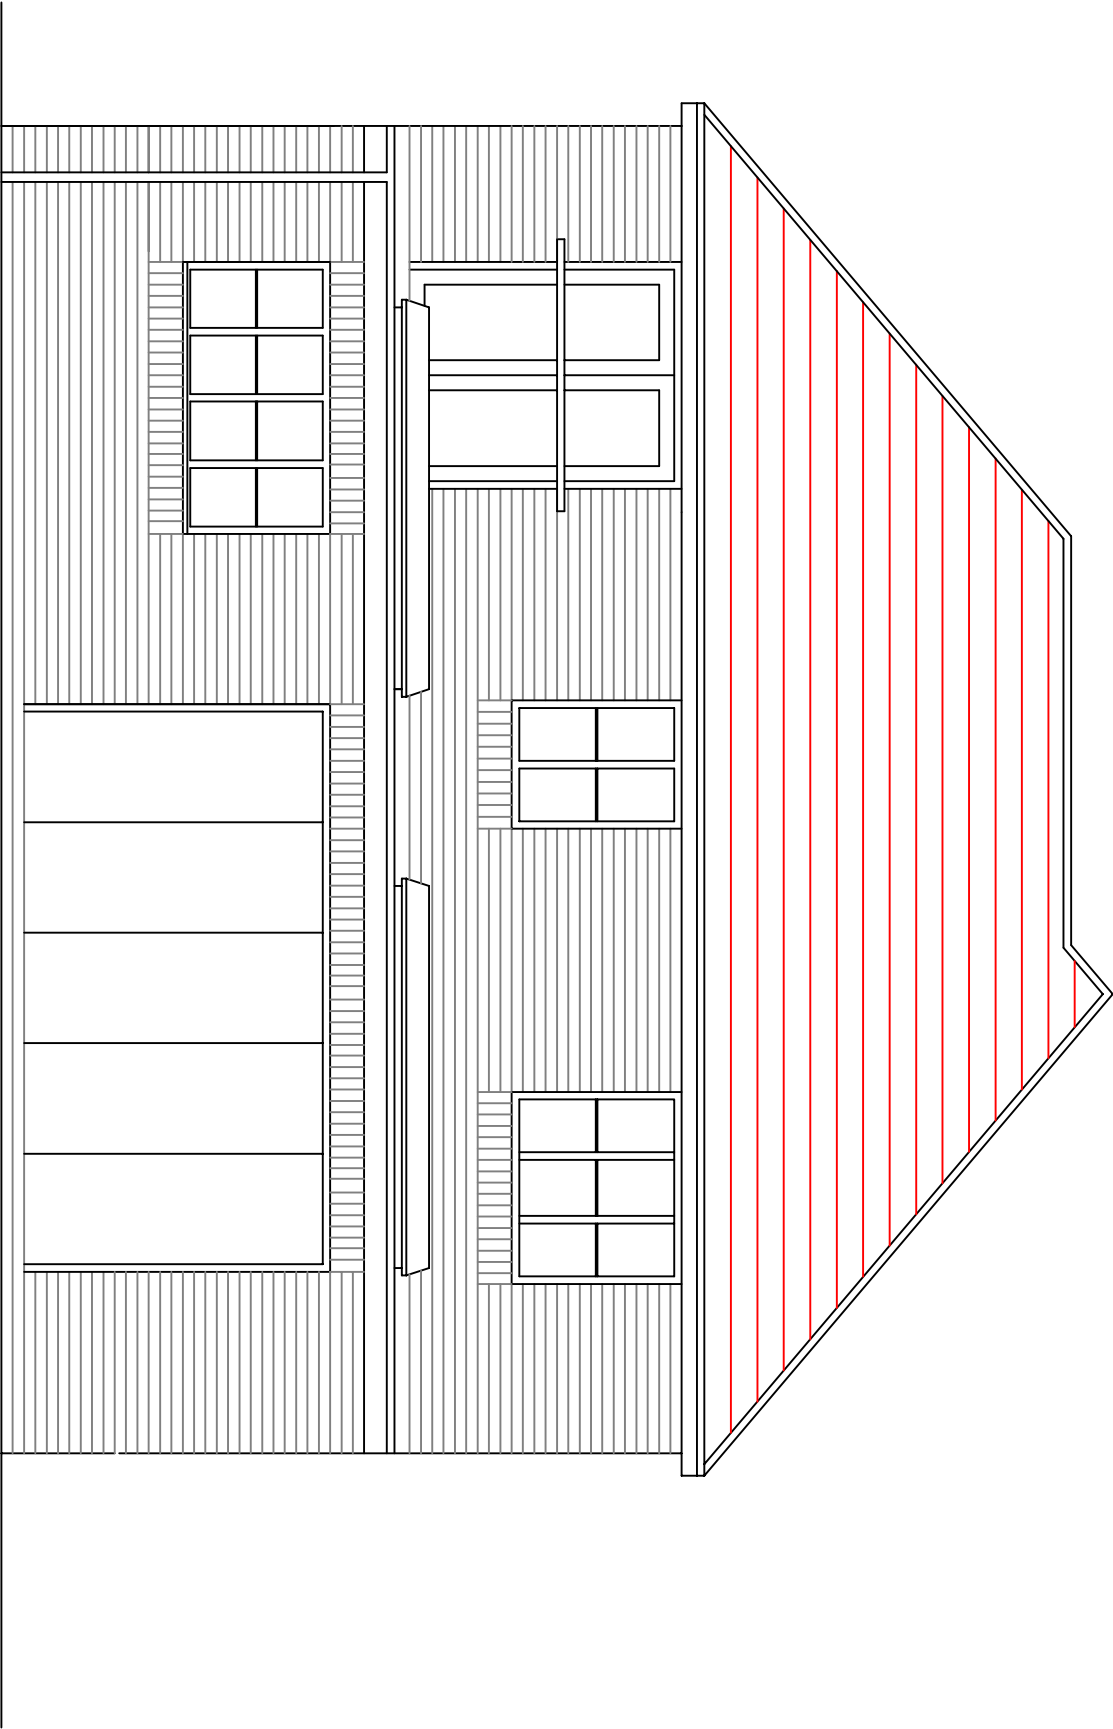

PROPOSED REAR ELEVATION

SCALE 1:50

AMENDED 24/1/2020