



The Contractors shall check all dimensions on site and report all errors, discrepancies and omissions to the Architect. Do not scale off this drawing. Use figured dimensions only.

This drawing is copyright. It must not be copied, used or disclosed to third parties without the prior permission of the Architect


EXISTING

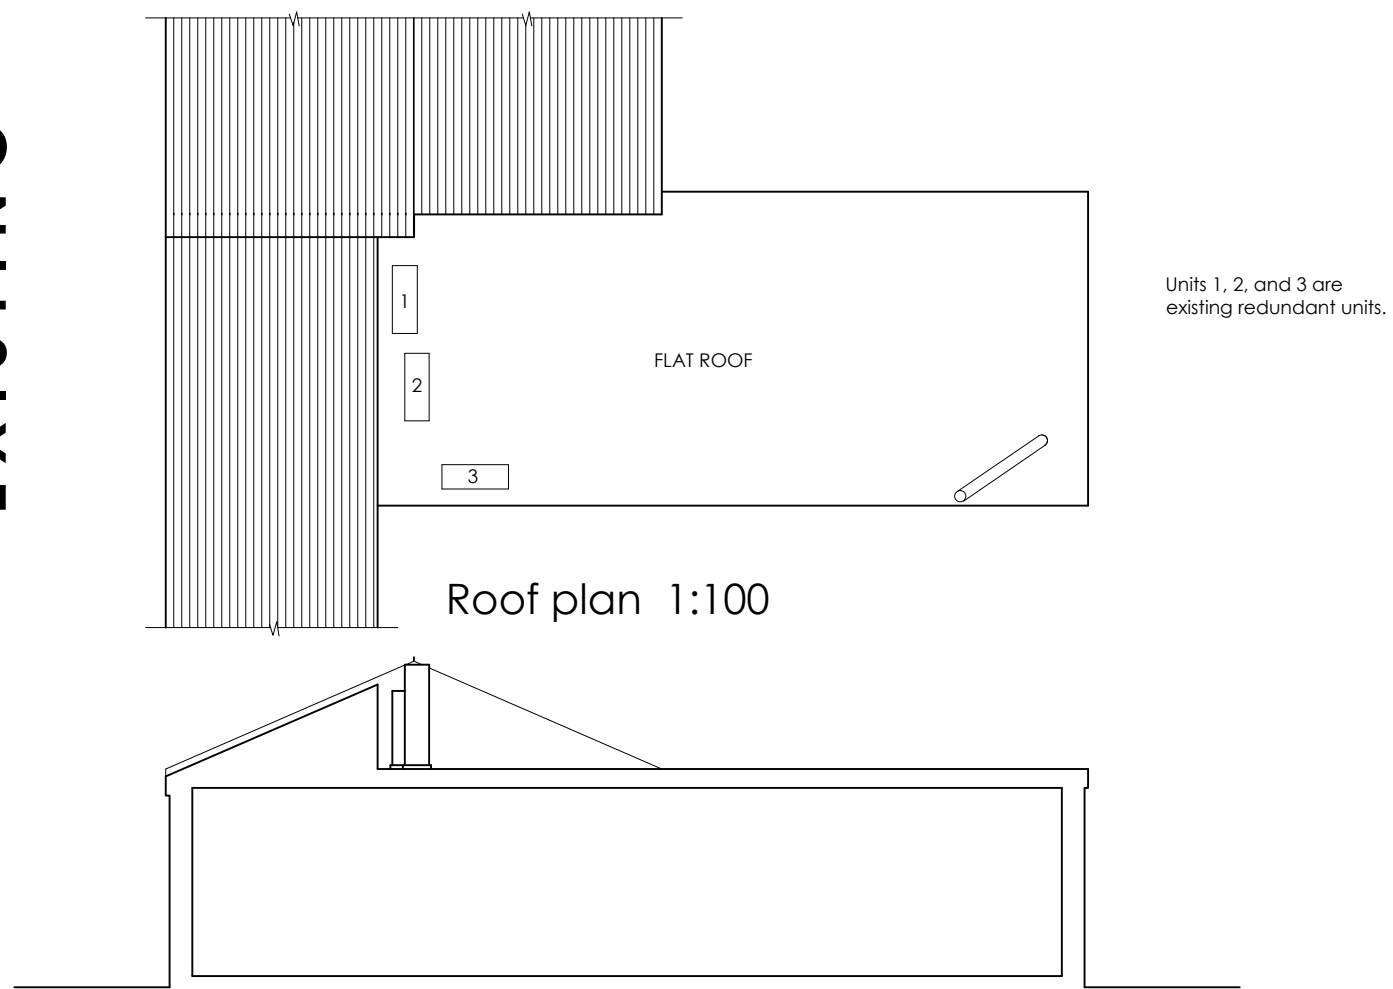


North elevation 1:100

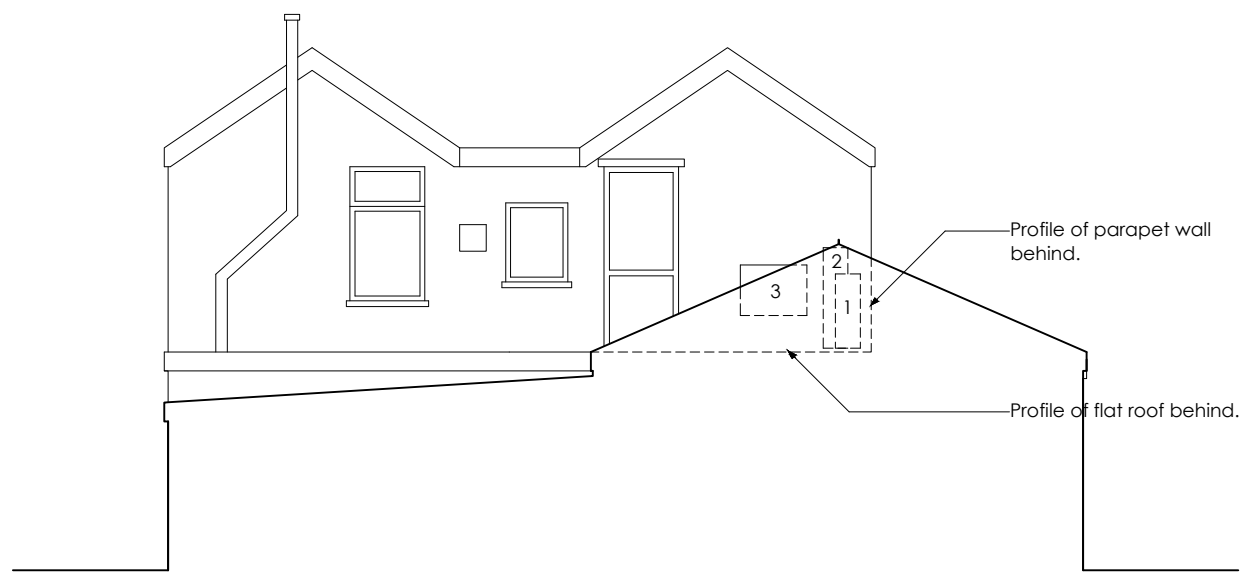

South elevation 1:100

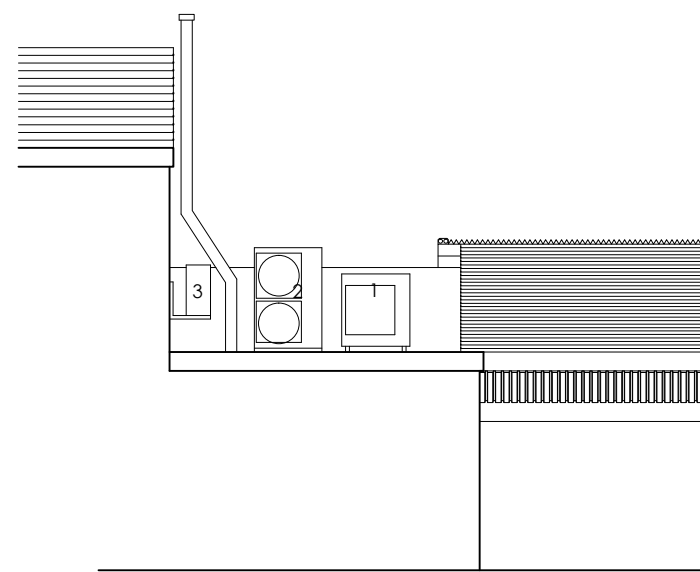

West elevation 1:100

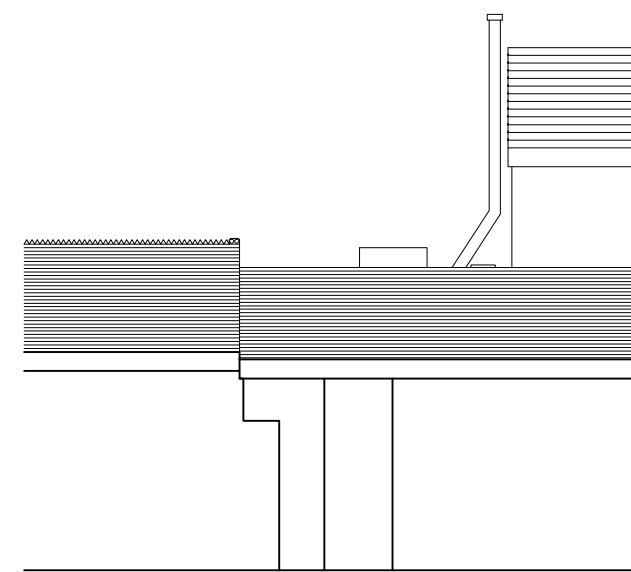


East elevation 1:100




Location plan 1:1250


PROPOSED

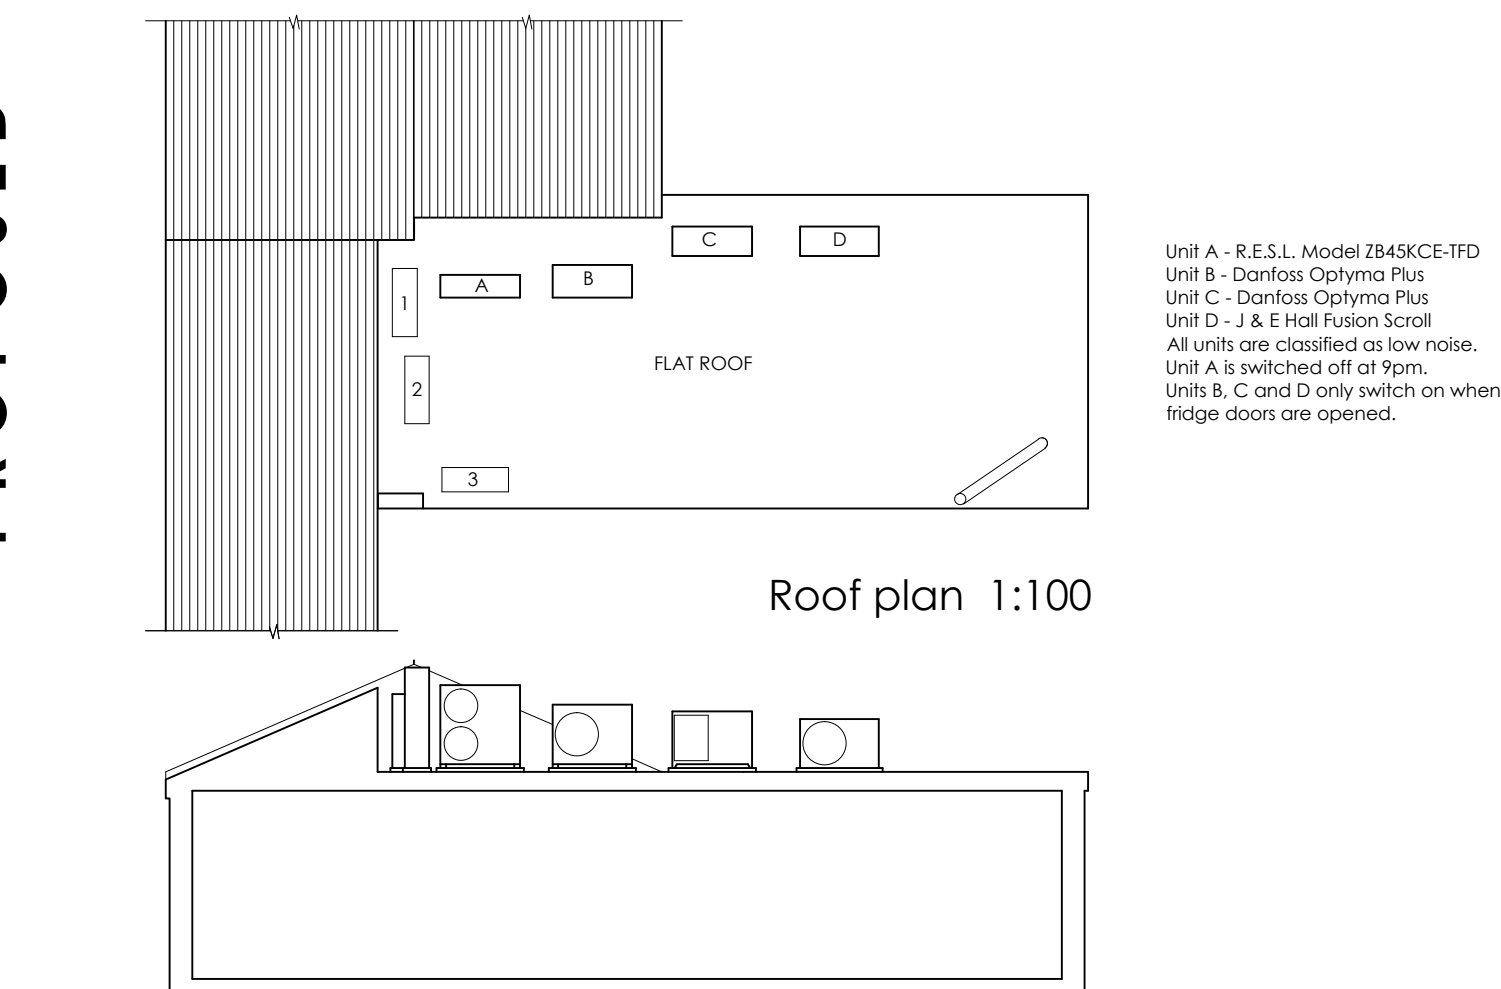


North elevation 1:100

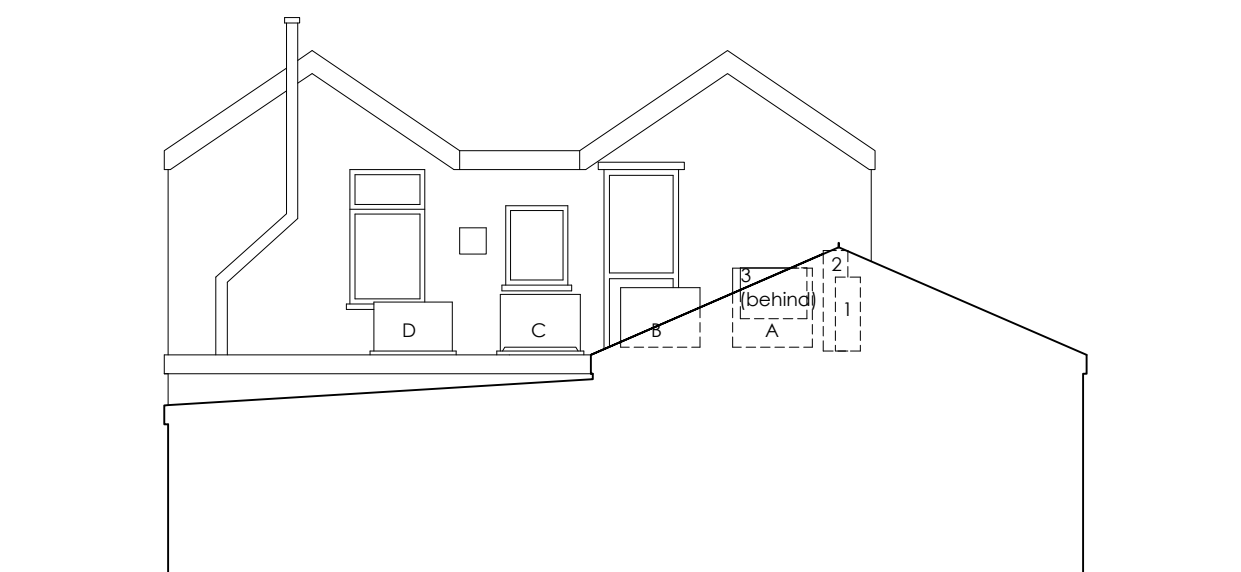

South elevation 1:100

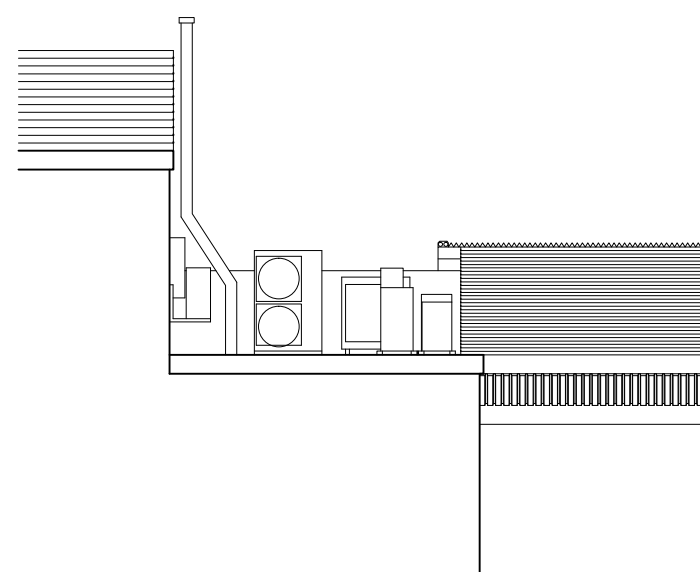

West elevation 1:100

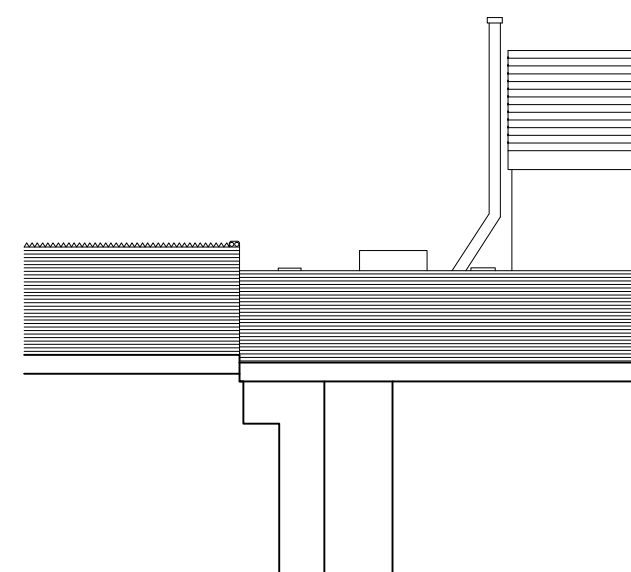

East elevation 1:100

Rev C - 04.12.20 - Unit model types added.
Rev B - 17.11.20 - North point added to location plan.
Rev A - 10.11.20 - Information added.

Contract Title
Installation of refrigeration cooling units at S and S Stores, 142-143 New Road, Skewen SA10 6HL for Mr M Sajid

Drawing Title
Plans and elevations as existing and proposed.

Drawn AgW	Ch'k'd AgW	Date 09.2020
--------------	---------------	-----------------

Drawing No.
1289/01

Scale as shown @ A1	Revision C
------------------------	---------------

Stage Preliminary P Building Reg BR	Planning PL Tender T	PL
---	-------------------------	----

 **AgW**
ARCHITECTURE

Architect and Historic Buildings Consultant
12 Burman Street,
Swansea SA1 6BW
Tel: 01792 681115
Mob: 07813 503785
E-mail: info@agwarchitects.co.uk