



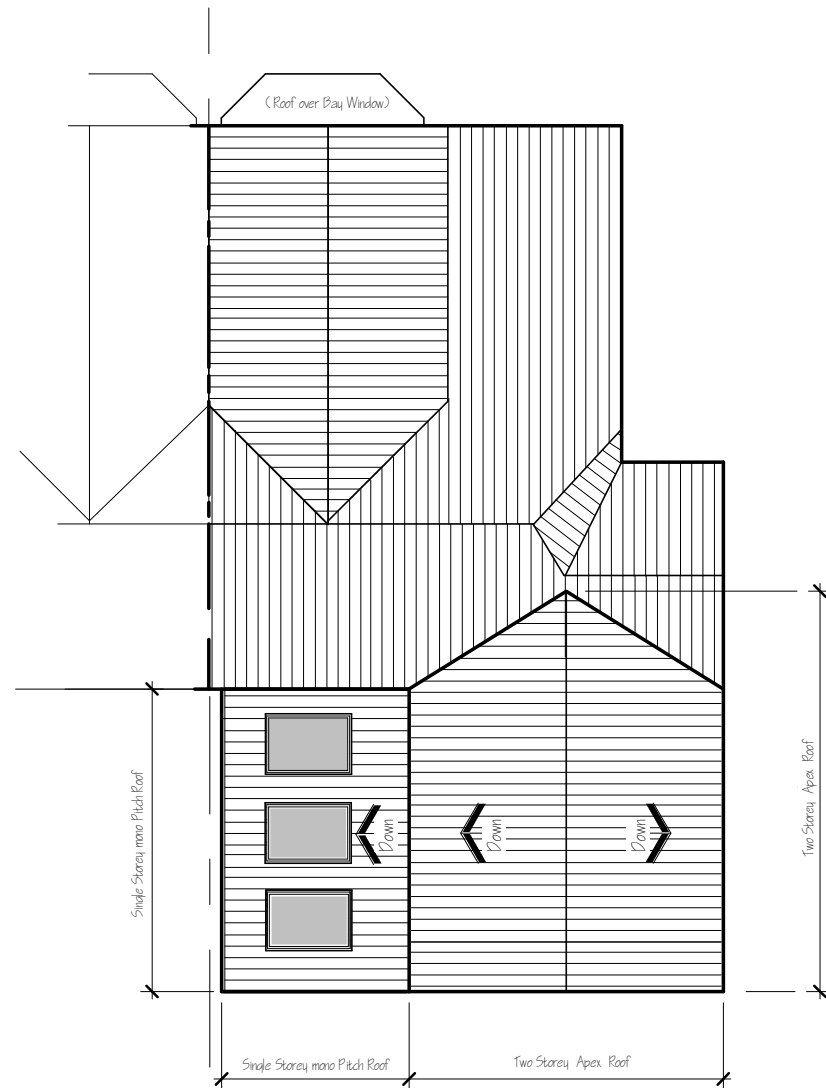

PROPOSED ROOF PLAN

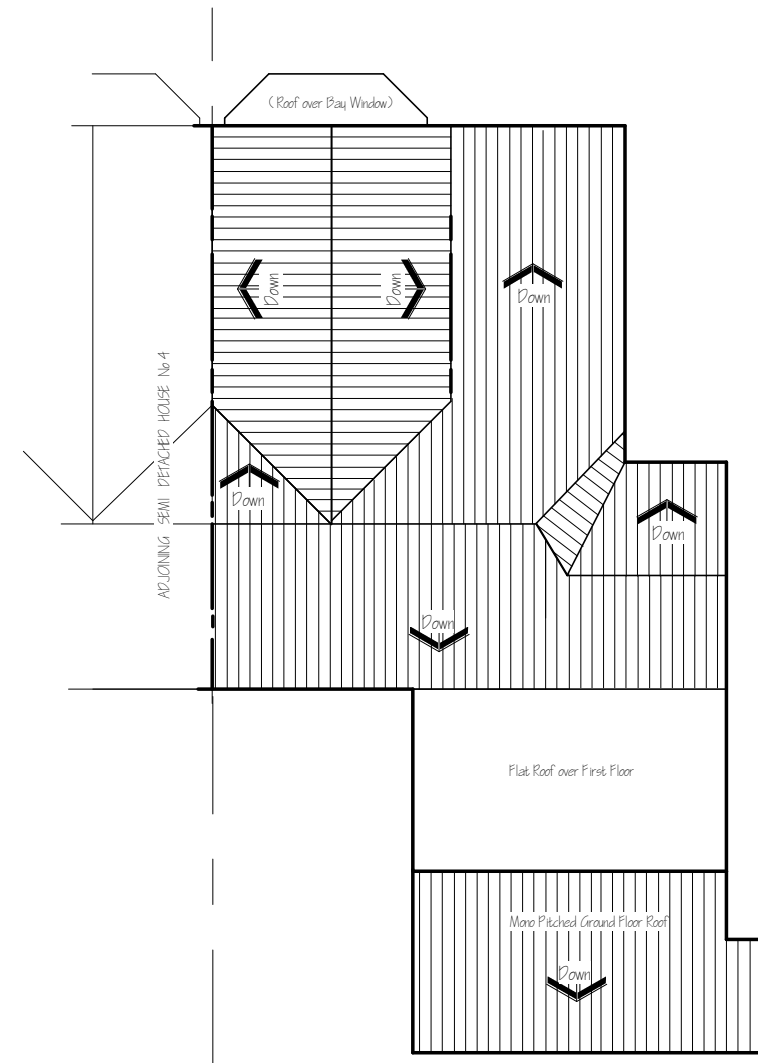

EXISTING ROOF PLAN

PROPOSED SINGLE STOREY, & TWO STOREY
REAR EXTENSIONS at
3 PENTWYN ROAD, CYNONVILLE, PORT TALBOT

ROOF PLANS

Date 07.12.20
Scale 1:100
Drawn DC

Dwg No

2015/5

REV