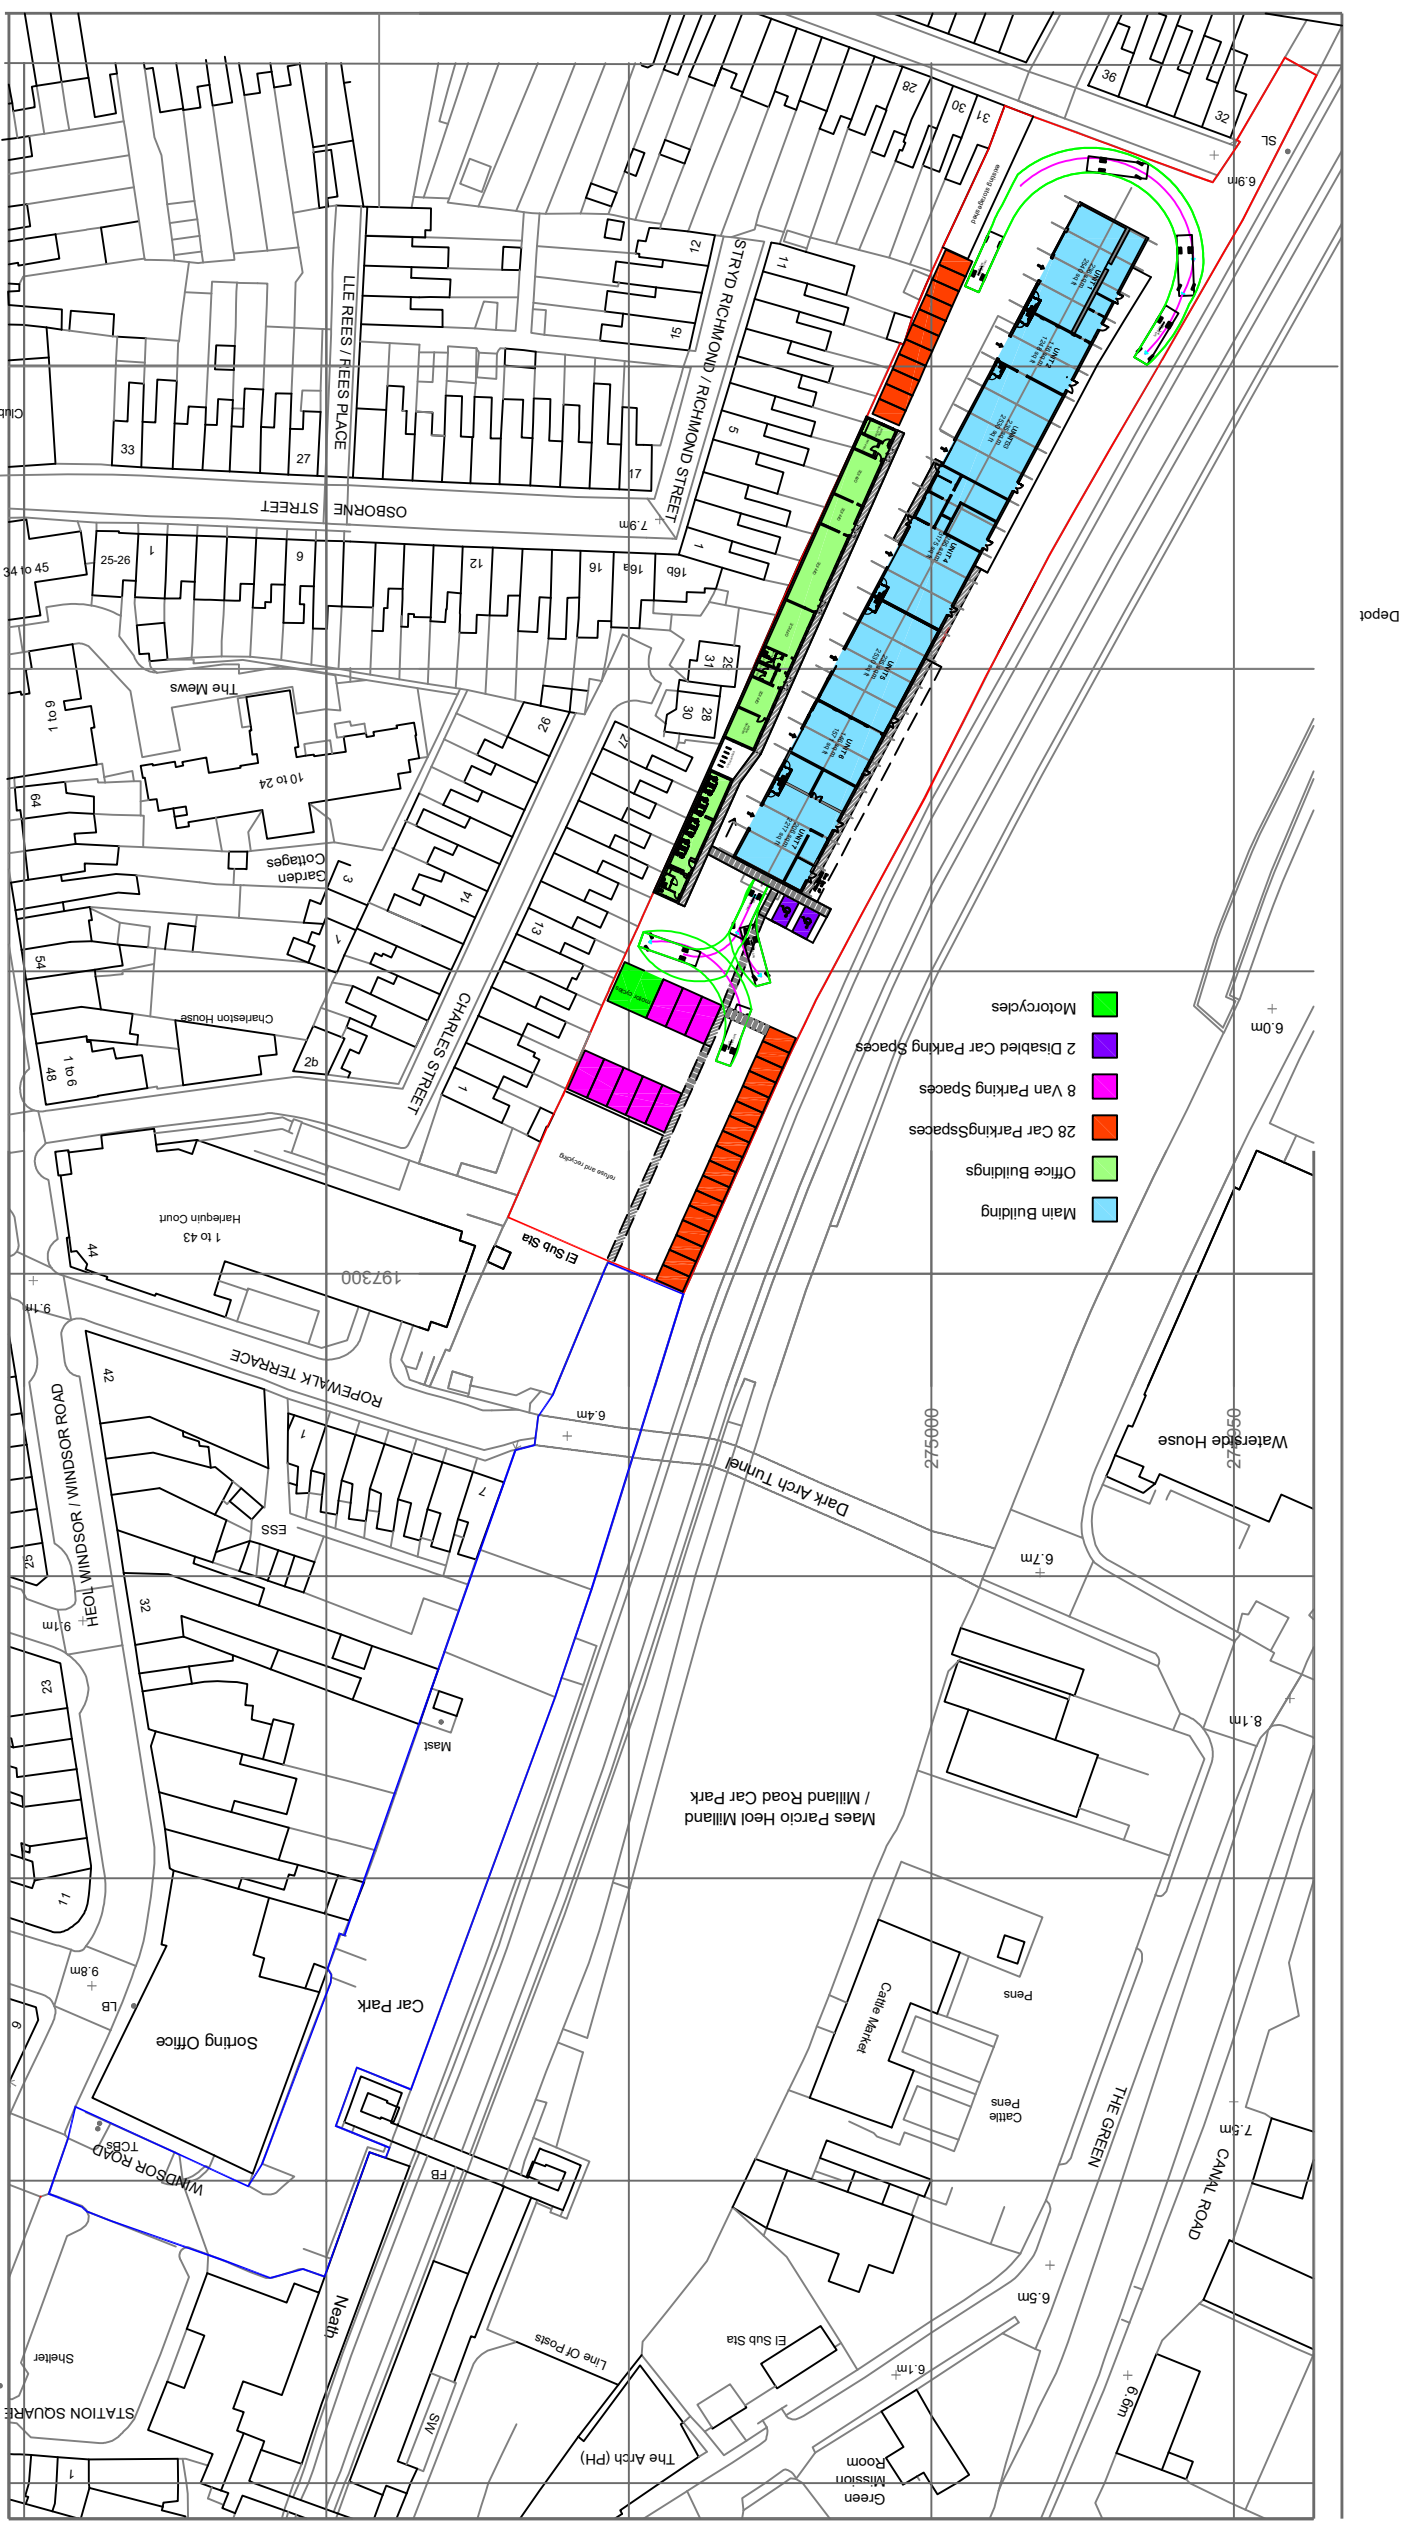


 OscarClarke Design		fran@oscarclarke.com 45 Station Road Cardiff CF14 5UT 029 2140 9923 07703 294284	
Railway Buildings		Neath	
title Site Plan Proposed	job no. 096	drg no. D AP502	rev D
scale 1:1250 @ A3	date 09/06/2020	drawn by FC	checked by