



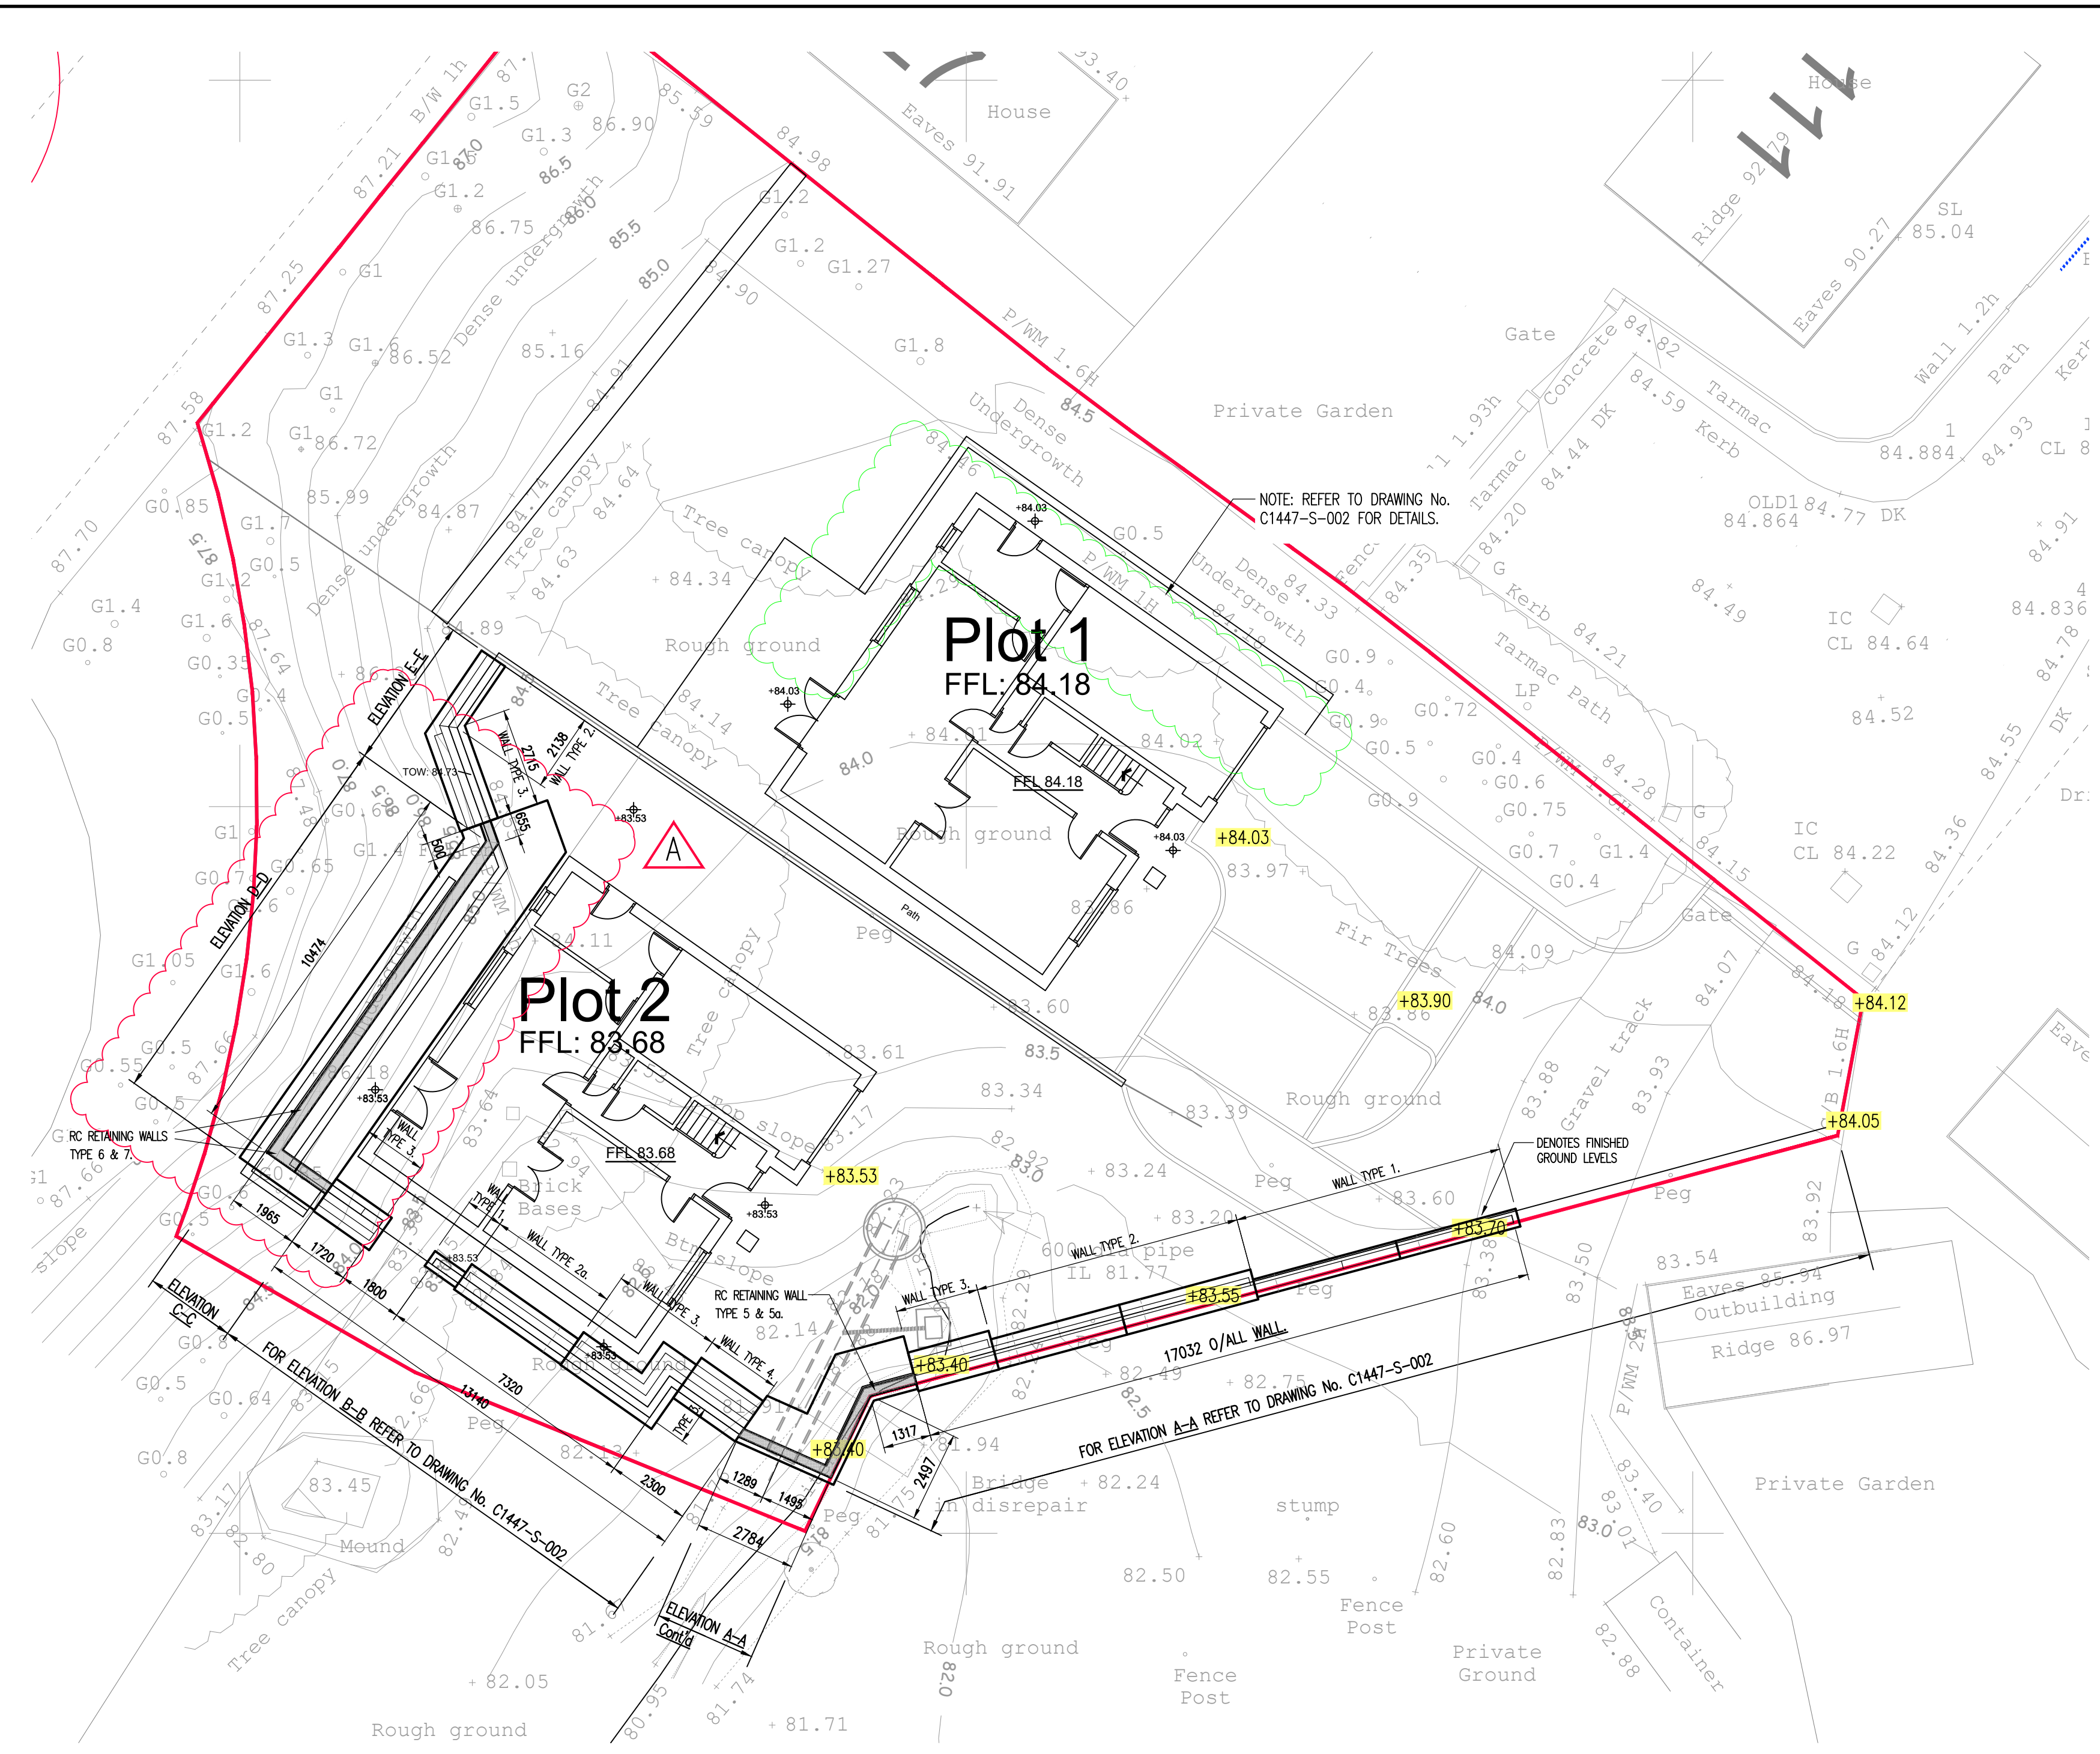


PLAN ON PROPOSED CORNER RC RETAINING WALL AND BASE
(SCALE 1:50)


TYPICAL RETAINING WALL SECTION – TYPE 5a.
(SCALE 1:25)

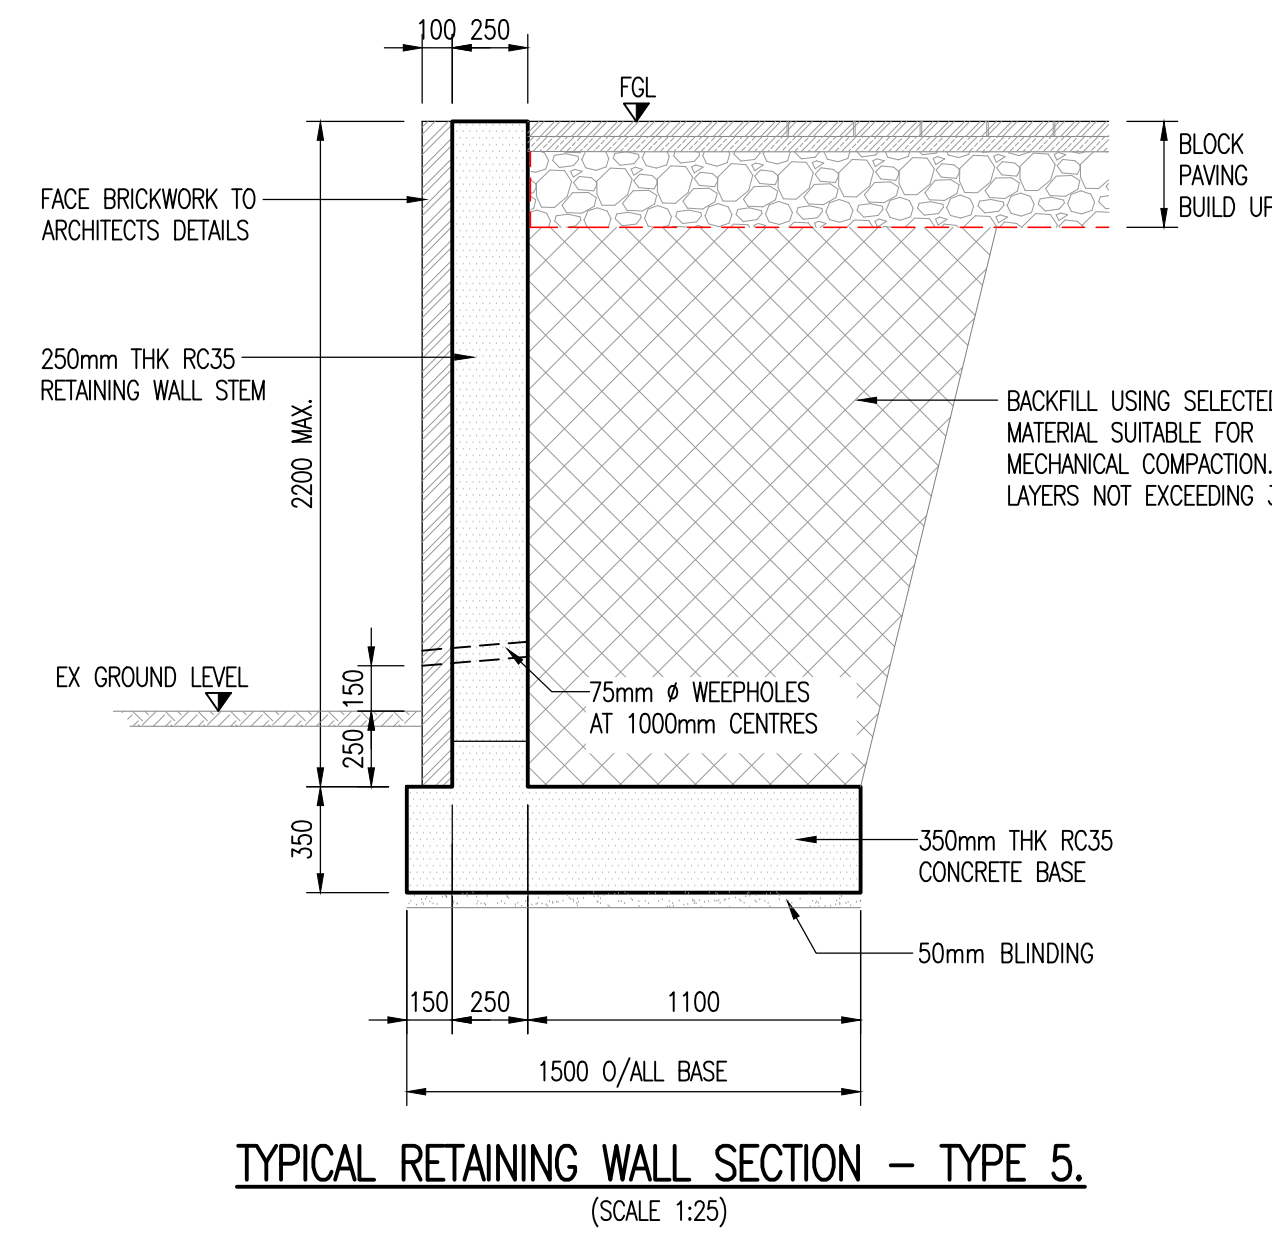


TYPICAL RETAINING WALL SECTION – TYPE 5.
(SCALE 1:25)

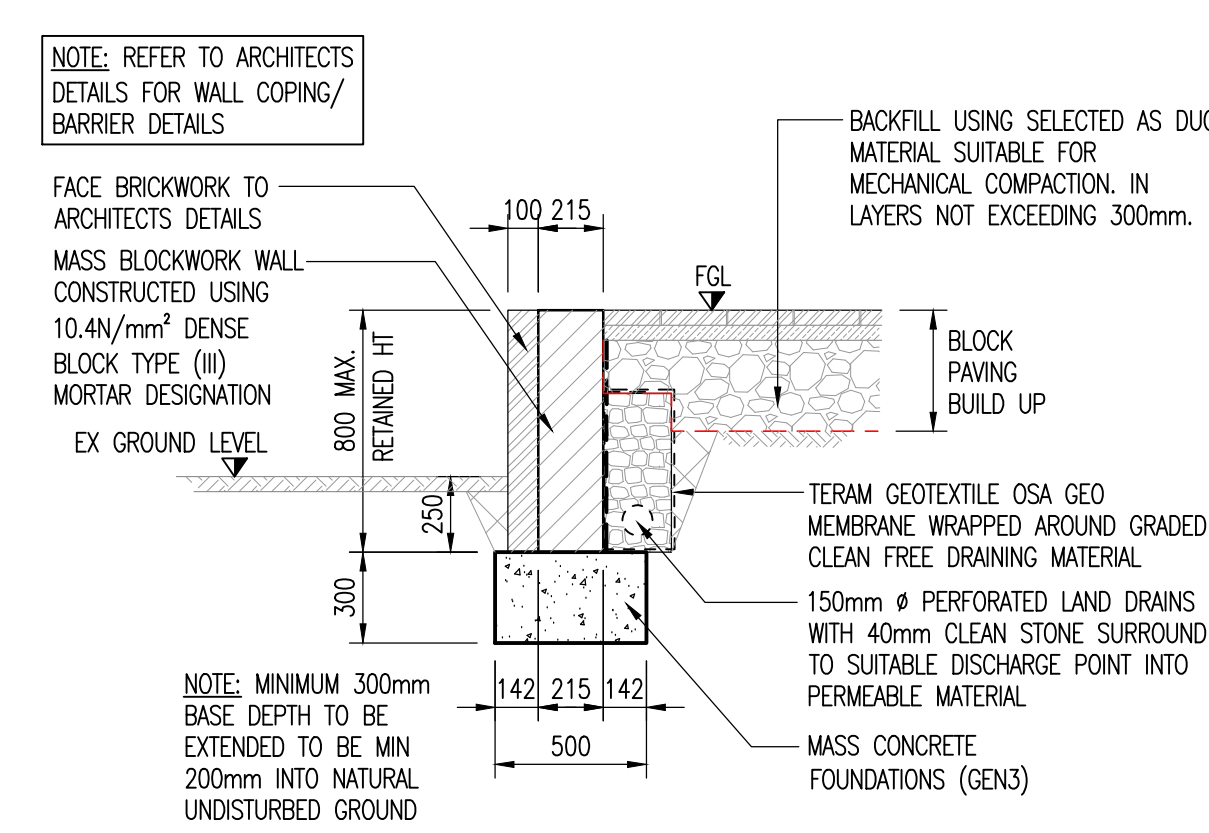


TYPICAL RETAINING WALL SECTION – TYPE 1.
(SCALE 1:25)

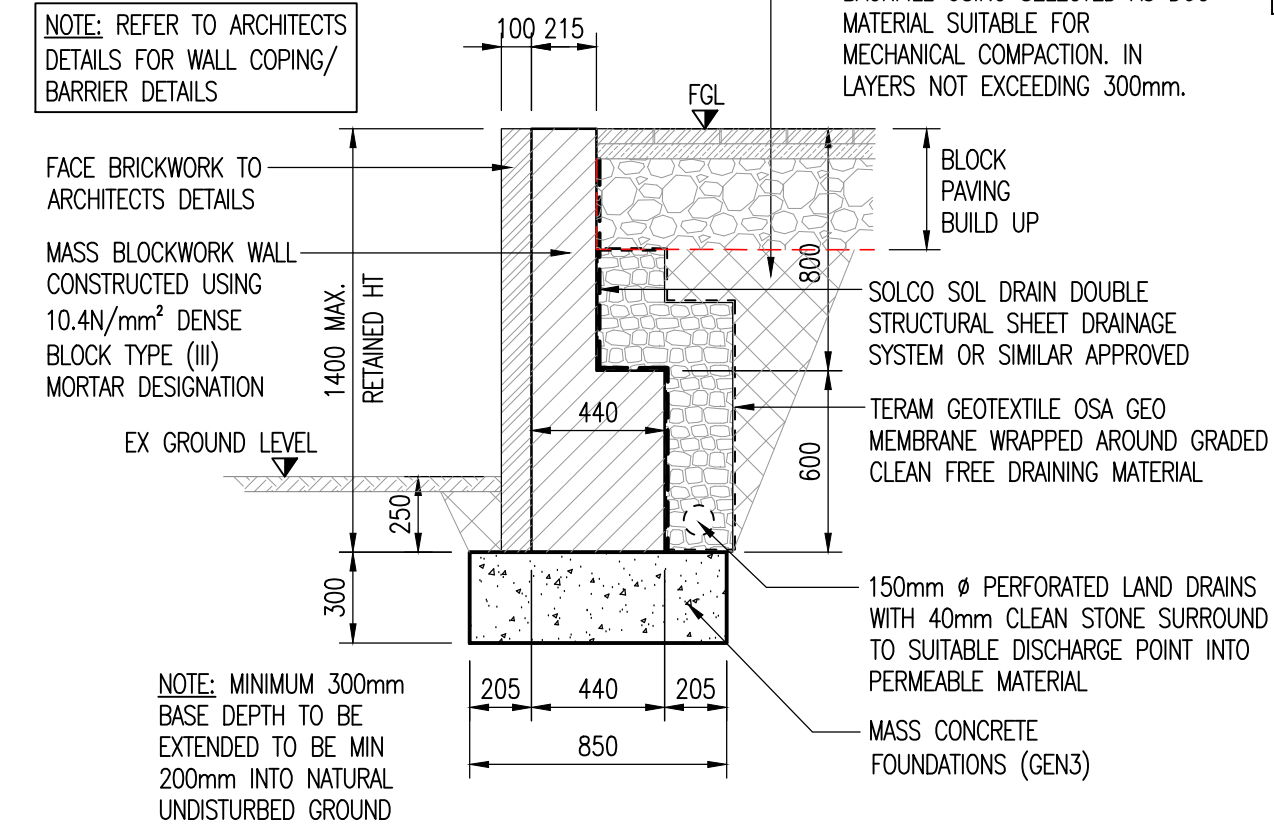

TYPICAL RETAINING WALL SECTION – TYPE 2.
(SCALE 1:25)

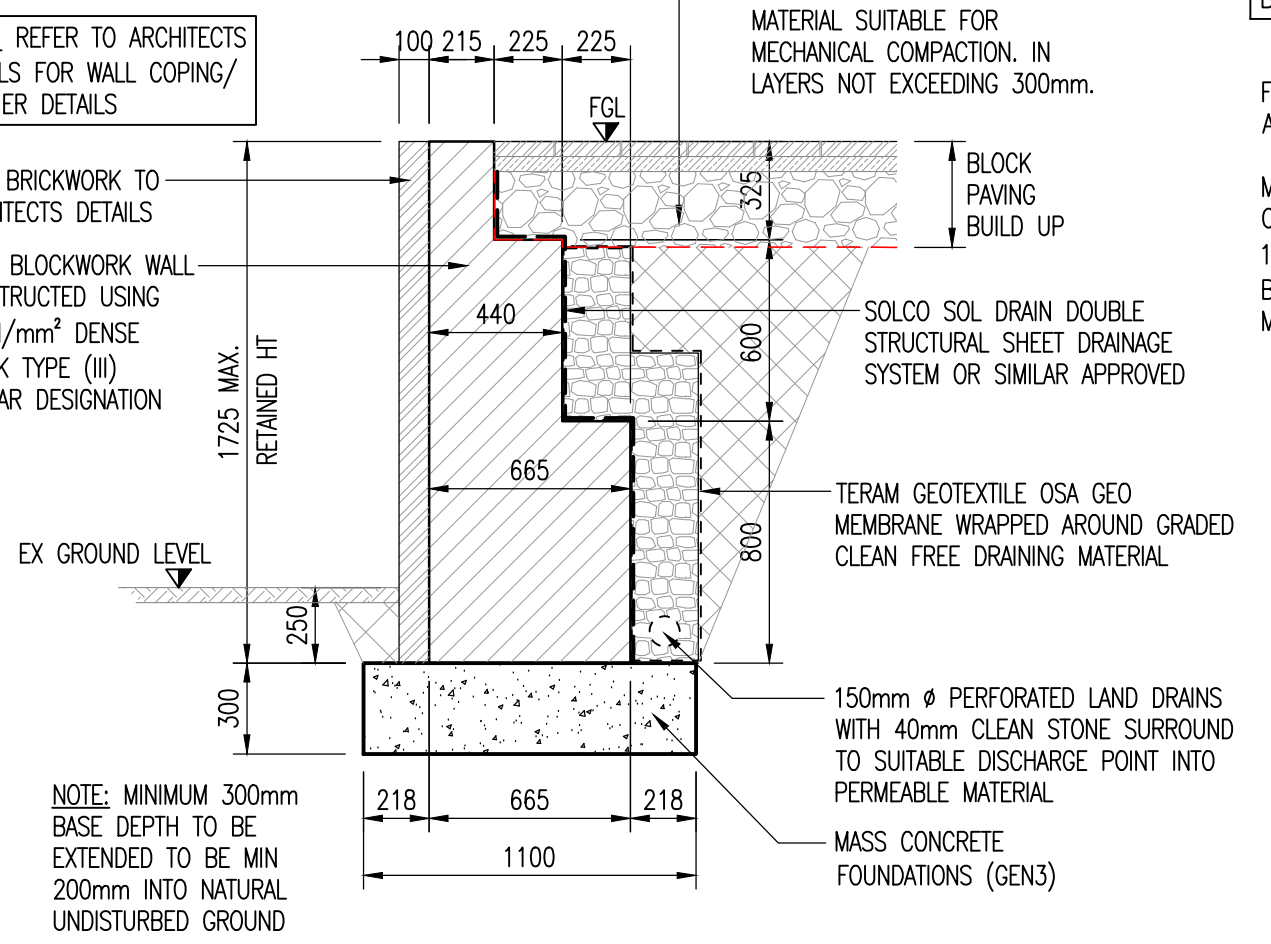

TYPICAL RETAINING WALL SECTION – TYPE 3.
(SCALE 1:25)

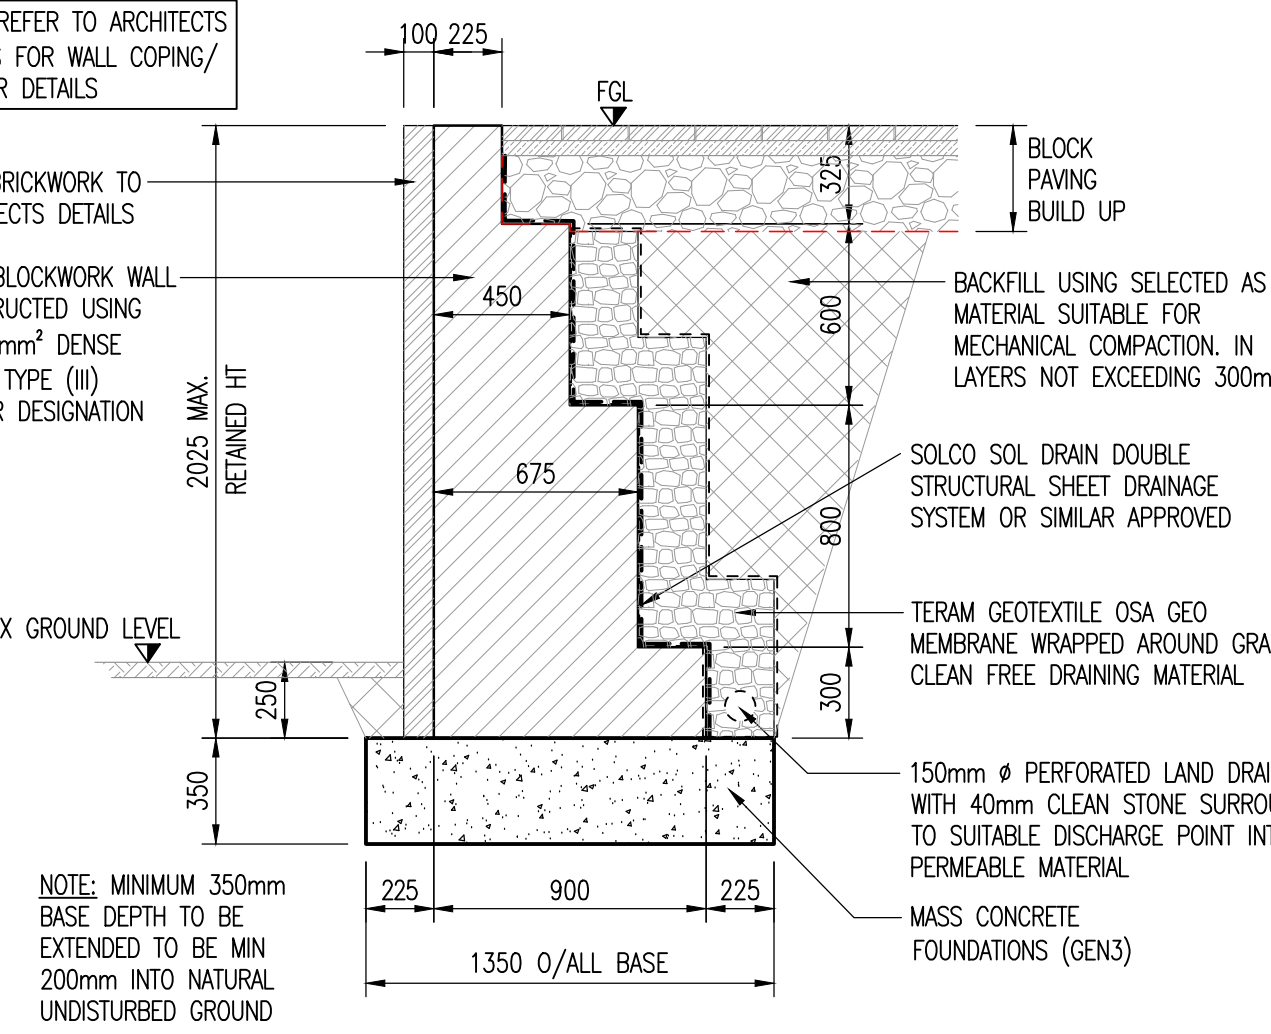

TYPICAL RETAINING WALL SECTION – TYPE 4.
(SCALE 1:25)

NOTES
DO NOT SCALE THIS DRAWING
CONTRACTOR TO CHECK ALL DIMENSIONS AND REPORT ALL ERRORS AND OMISSIONS TO THE ENGINEER

A	RC WALL TO REAR OF PLOT 2 AMENDED TO SUIT CLIENTS REQUIREMENTS.	SW	10.11.20
Rev.	Detail	By	Date
Revisions			

CB3 CONSULT
Structural & Civil Engineering Consultants
First Floor
7.51 James Crescent
Swansea
SA1 6DP
Telephone +44 1792 473 182
e-mail admin@cb3consult.co.uk
web www.cb3consult.co.uk

Client **ASHLEY PASS**
Project **PROPOSED NEW DWELLINGS MARCH HYWELL. CILFREW NEATH**

Drawing Title **GENERAL ARRANGEMENT RETAINING WALLS PLAN & TYPICAL SECTIONS**

Project No. C1447		Drawing No. S-001	
Scale AS NOTED	Checked TH	Date OCT 2020	Revision
Drawn SW	Sheet Size A1		

© This drawing may not be copied without prior written permission