




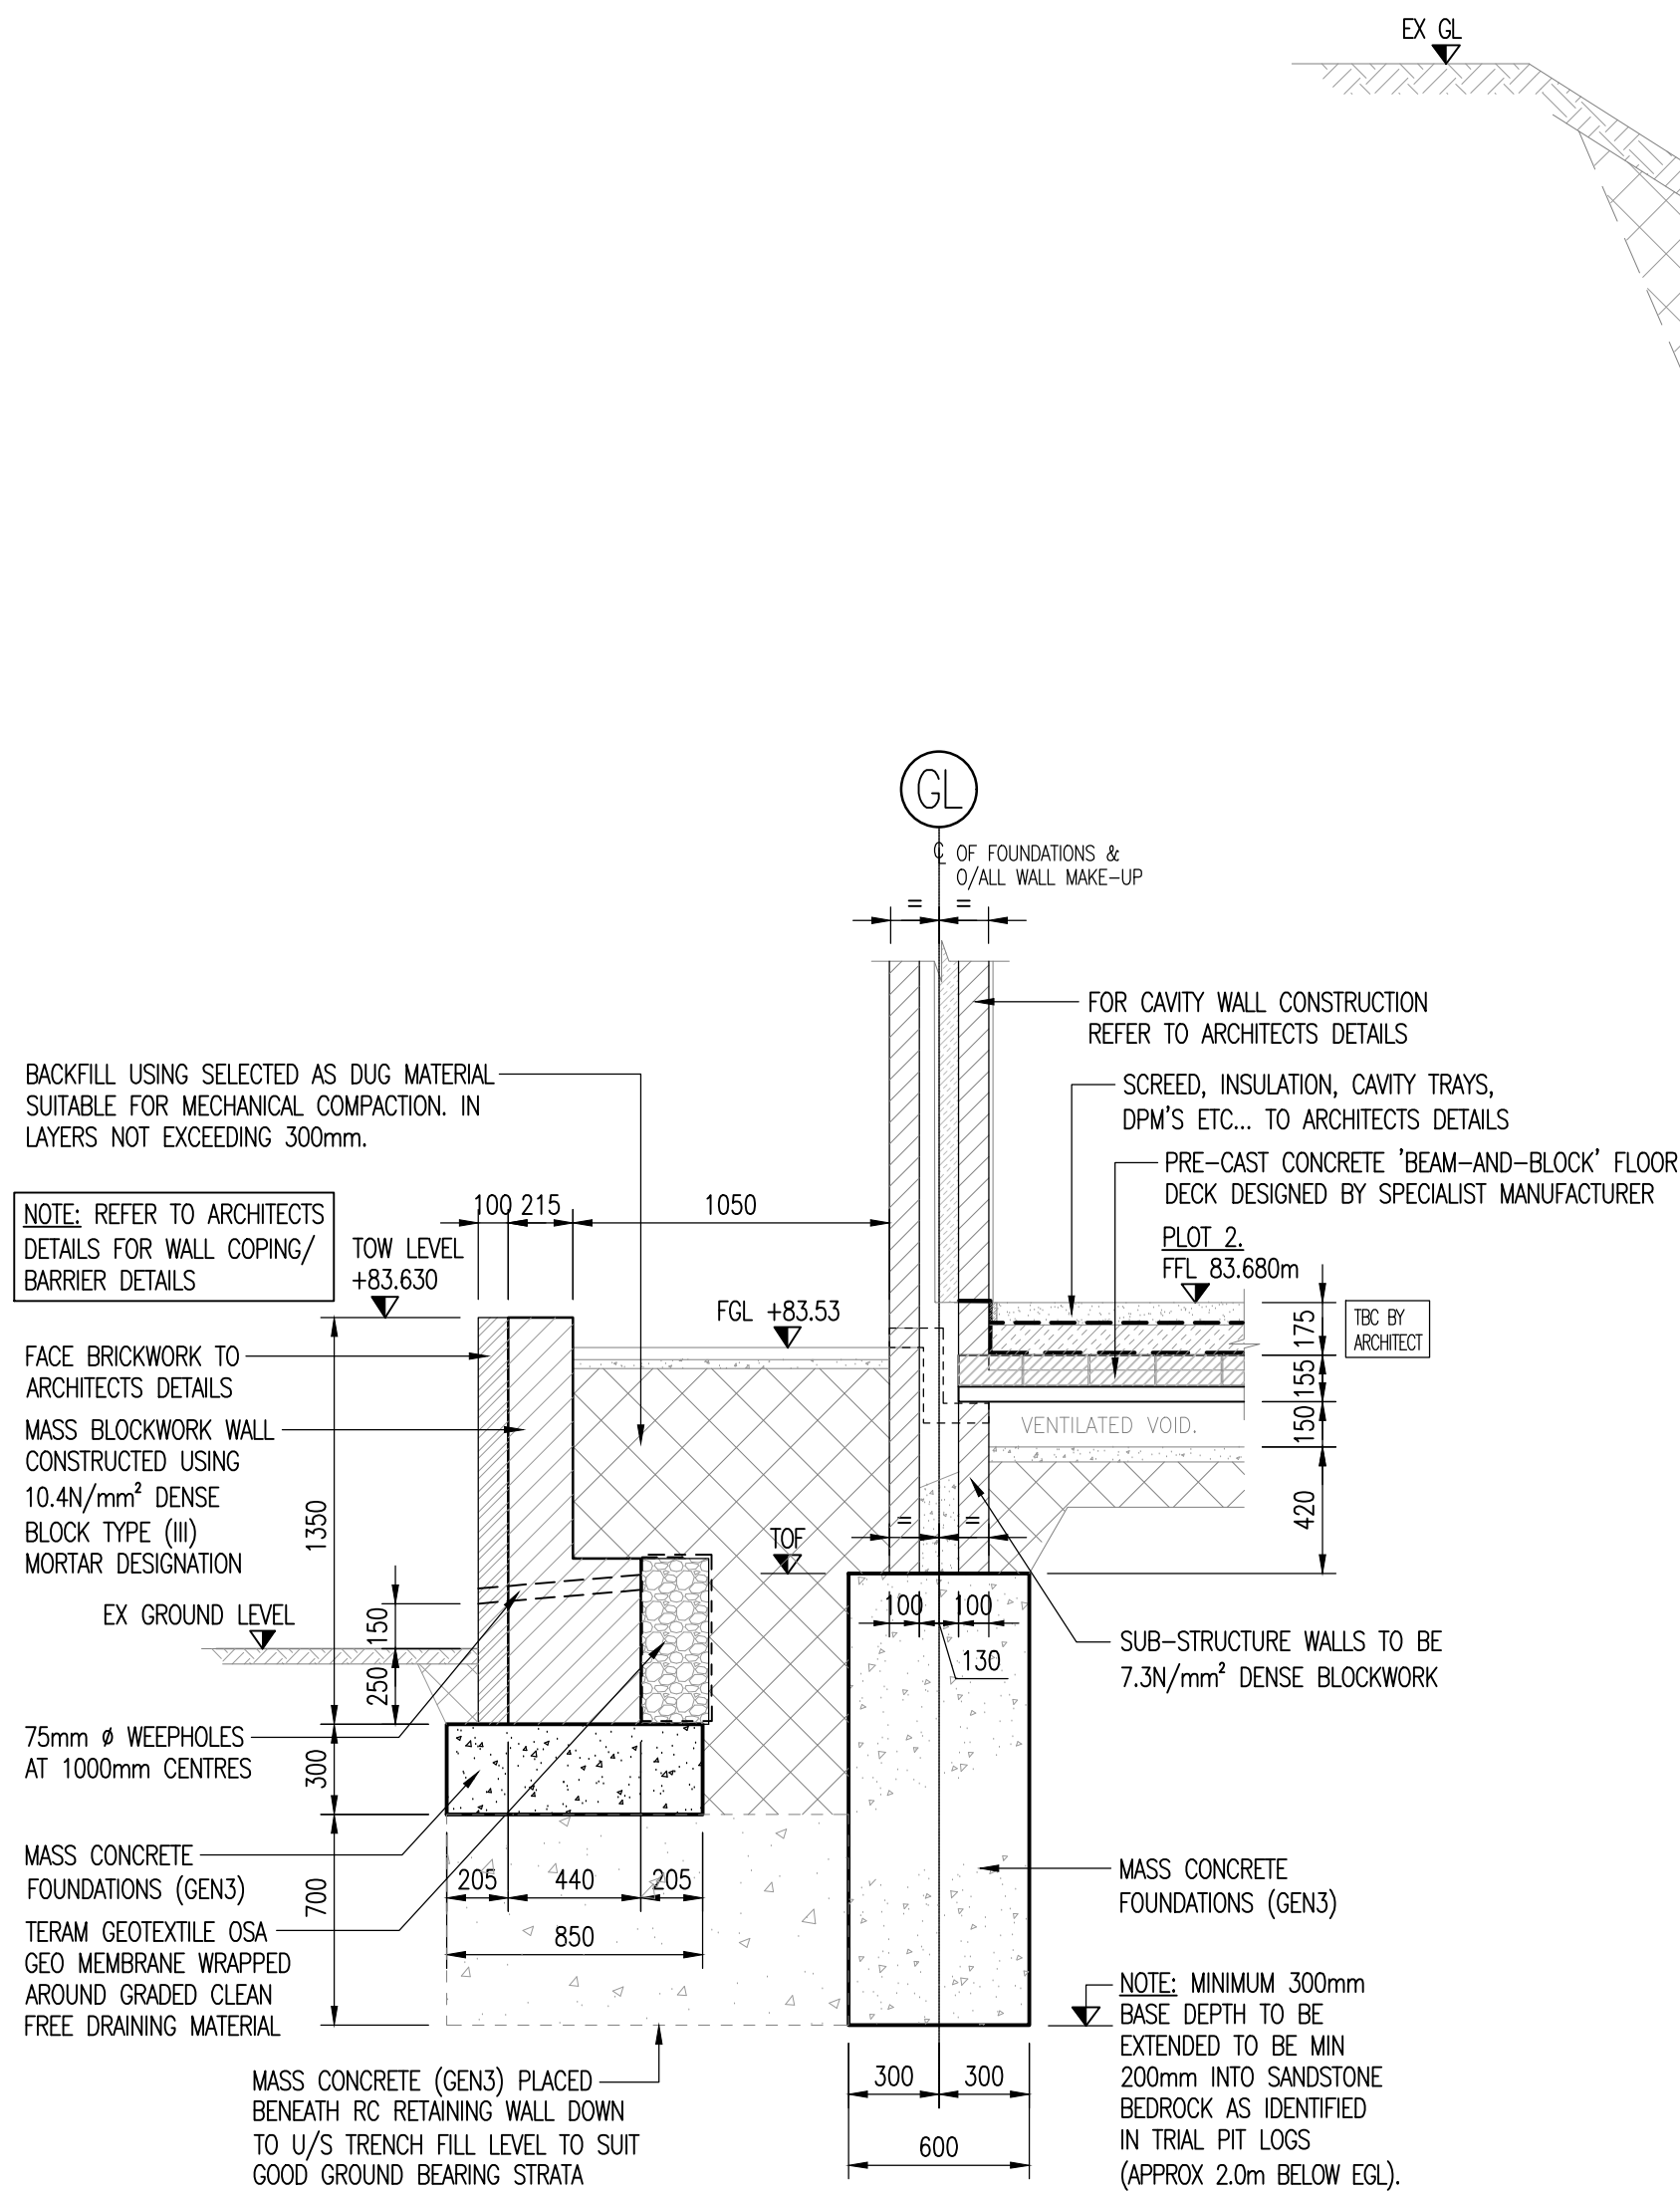


TYPICAL RETAINING WALL SECTION - TYPE 2a.
(SCALE 1:25)

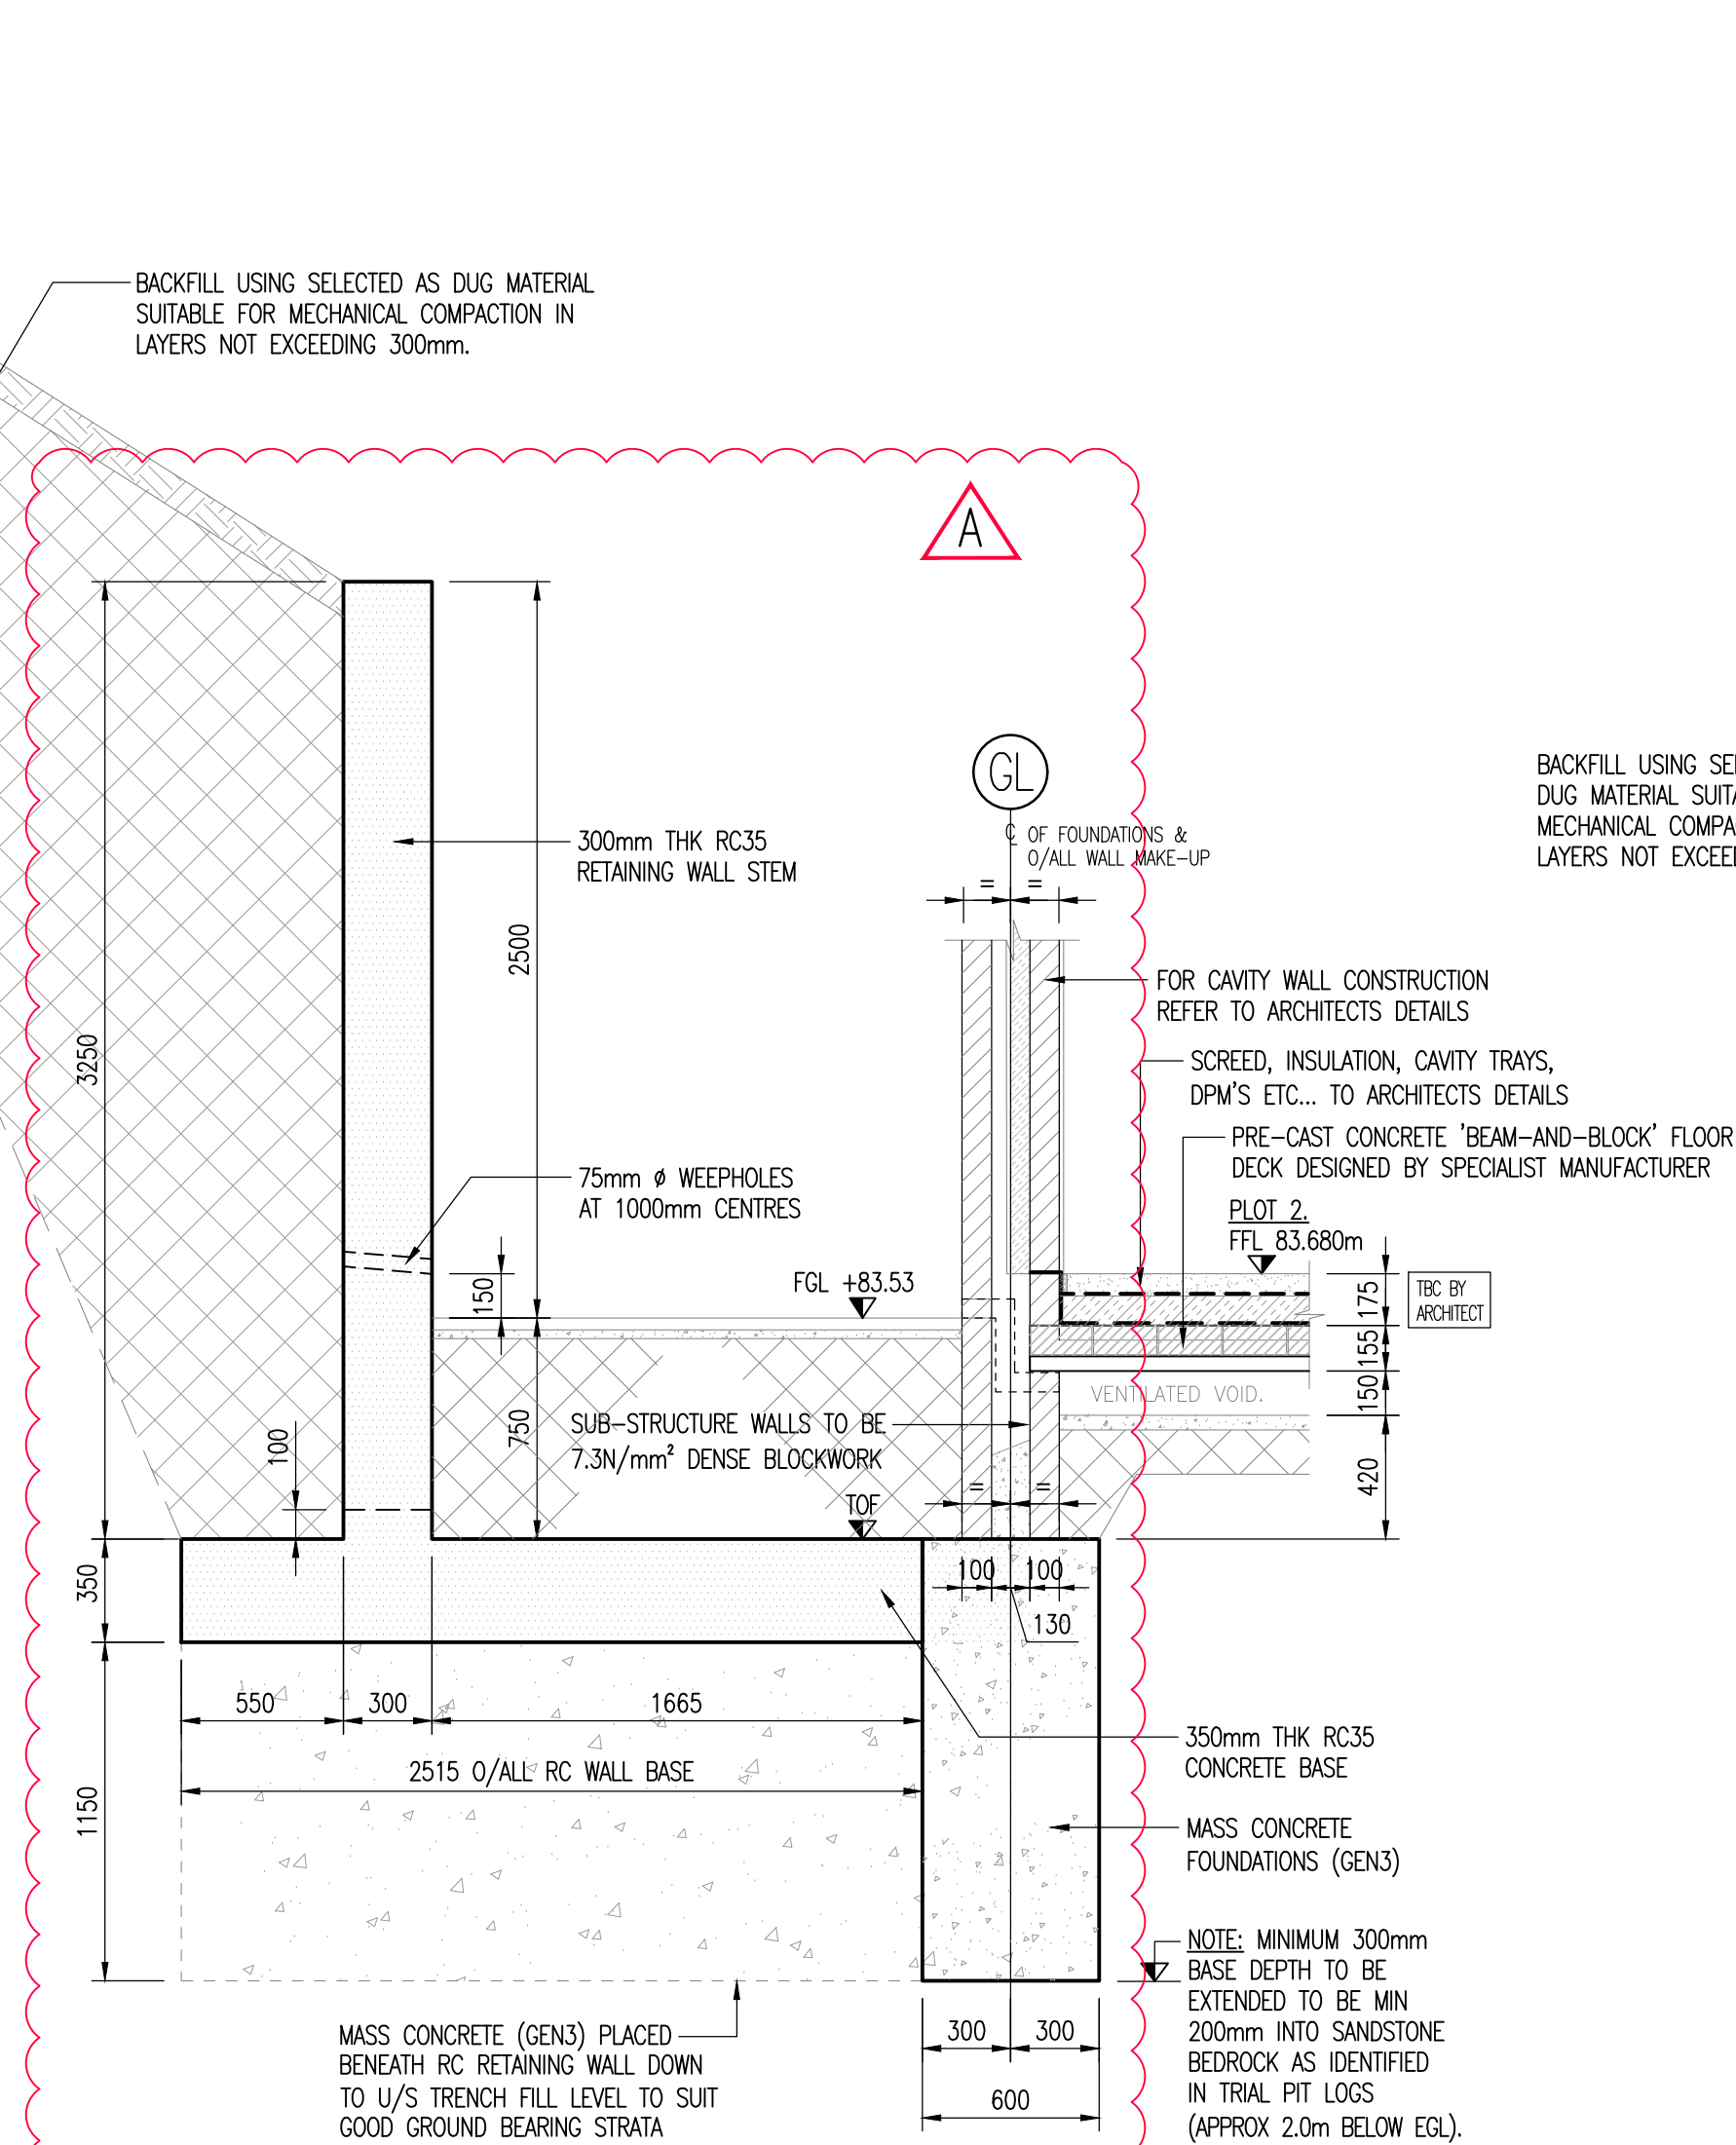

TYPICAL RETAINING WALL SECTION - TYPE 7.
(SCALE 1:25)

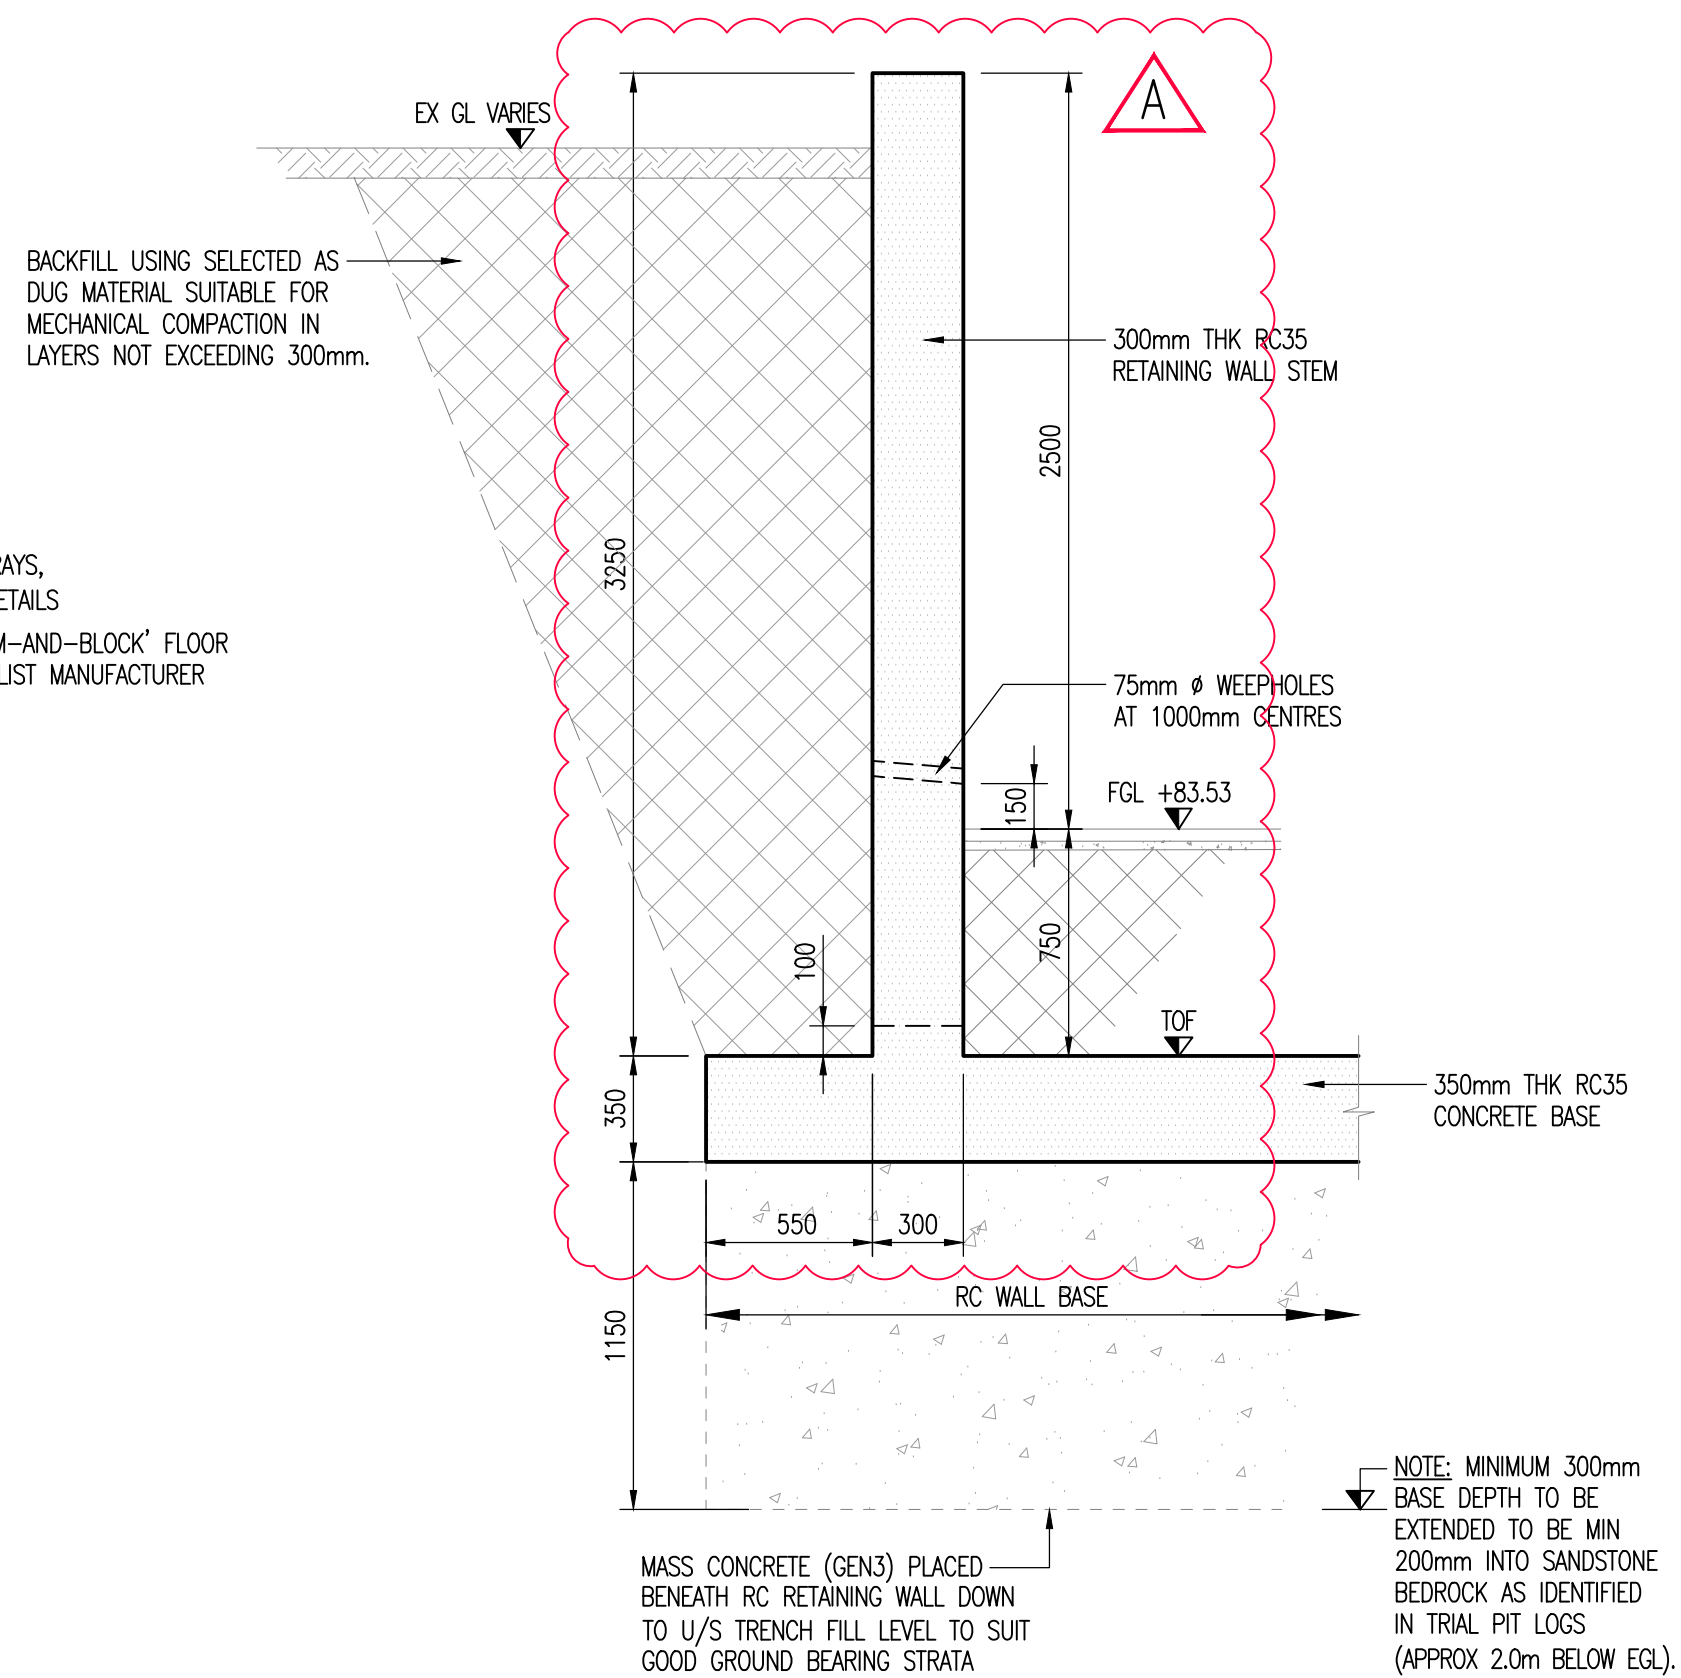

TYPICAL RETAINING WALL SECTION - TYPE 6.
(SCALE 1:25)

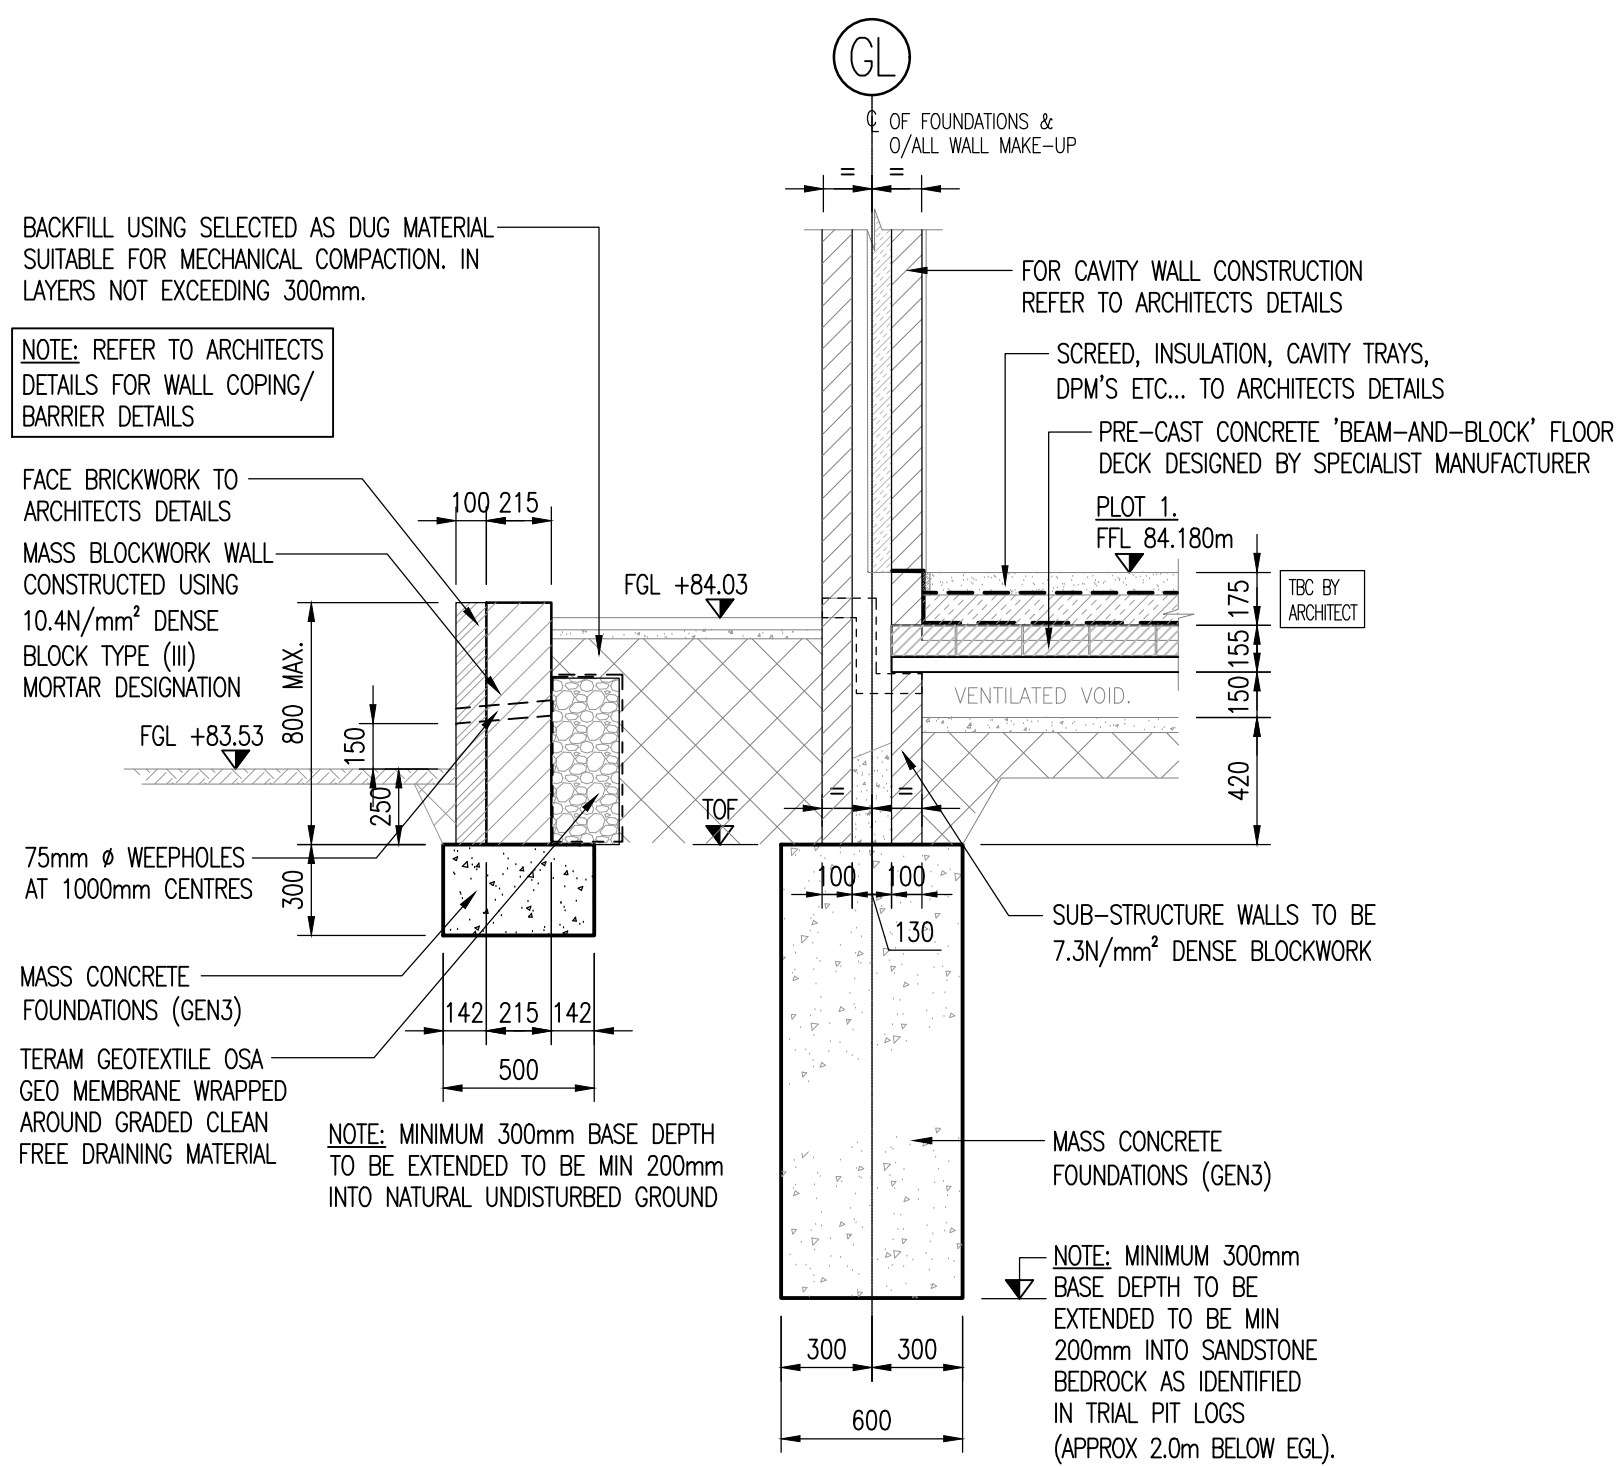

TYPICAL RETAINING WALL SECTION
(SCALE 1:25)

NOTES
DO NOT SCALE THIS DRAWING
CONTRACTOR TO CHECK ALL DIMENSIONS AND REPORT
ALL ERRORS AND OMISSIONS TO THE ENGINEER

A RC WALL TYPE 7 AMENDED TO SW 10.11.20
SUIT CLIENTS REQUIREMENTS.

Rev. Detail By Date
Revisions



Structural & Civil Engineering Consultants

First Floor
7.51 James Crescent
Swansea
SA1 6DP

Telephone +44 1792 473 182
e-mail admin@cb3consult.co.uk
web www.cb3consult.co.uk

Client

ASHLEY PASS

Project

PROPOSED NEW DWELLINGS
MARCH HYWELL.
CILFREW
NEATH

Drawing Title

GENERAL ARRANGEMENT
RETAINING WALLS
TYPICAL SECTIONS
AND DETAILS

INFORMATION

Project No.

C1447

Drawing No.

S-003

Scale

AS NOTED

Date

OCT 2020

Drawn

SW

Checked

TH

Sheet Size

A1

Revision

A

This drawing may not be copied without prior written permission