



Superseded

PETER JONES TALBOT DESIGN SERVICES mobile: 07817538014 email: jonespeter177@gmail.com		project title Proposed rear extension 6 Baglan Heights Port Talbot	drawing title existing elevations and floor plans	date Nov 2020 scale 1:100	drawing No 6 BH - 01
--	--	---	---	------------------------------------	-------------------------


Existing LH Side Elevation

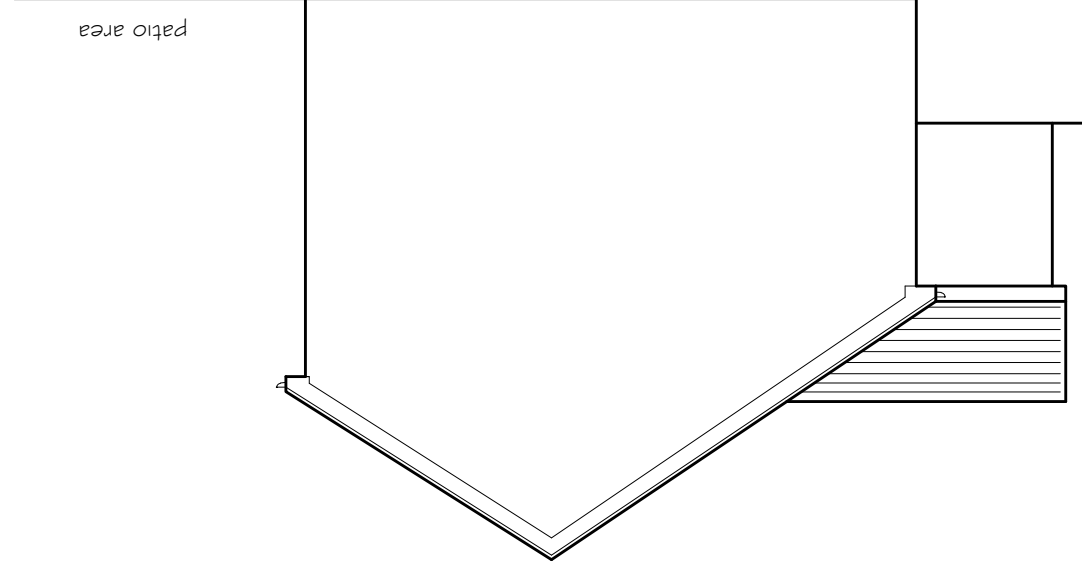


Existing RH Side Elevation

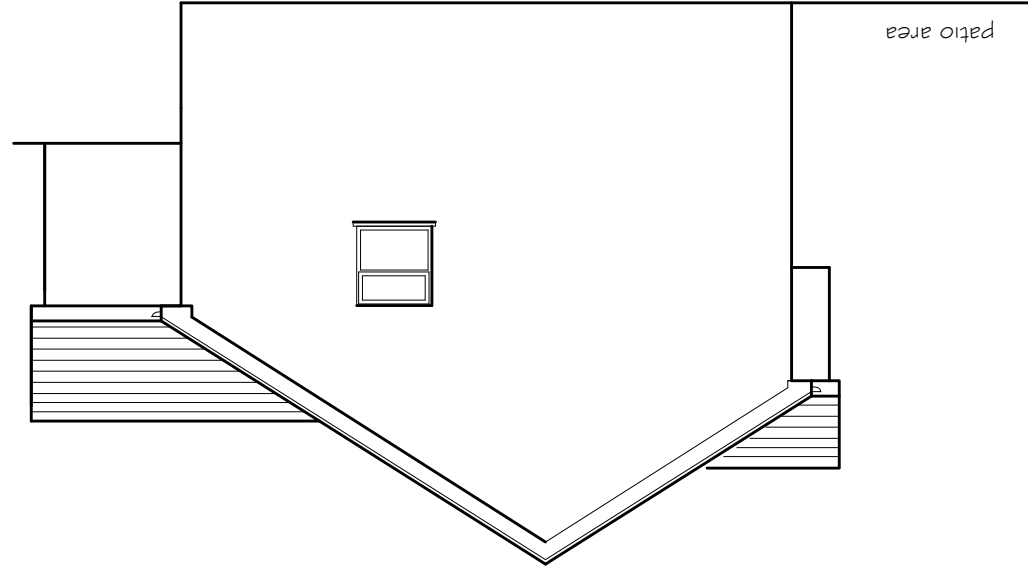


Existing Lower Ground Floor Plan

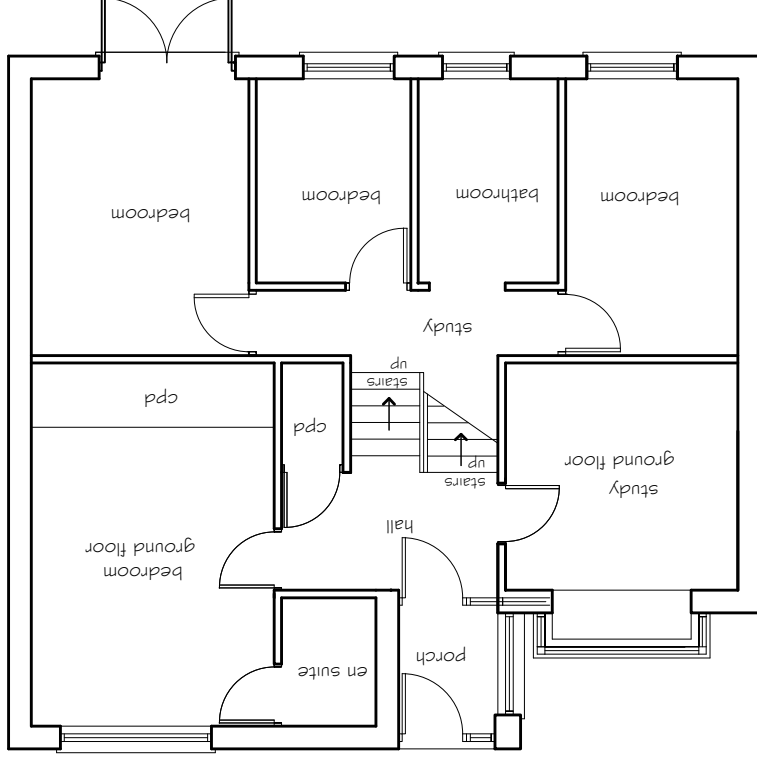

Existing Rear Elevation

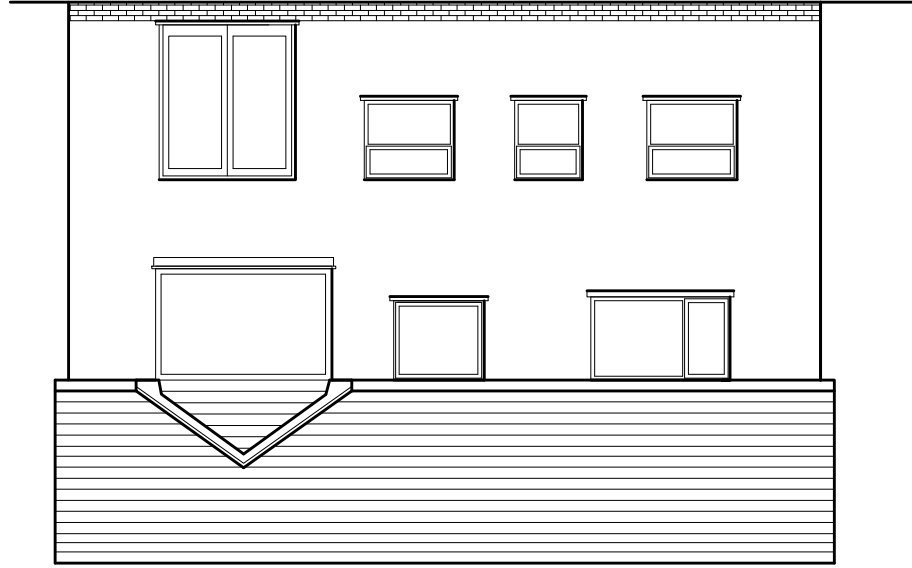

Existing First Floor Plan

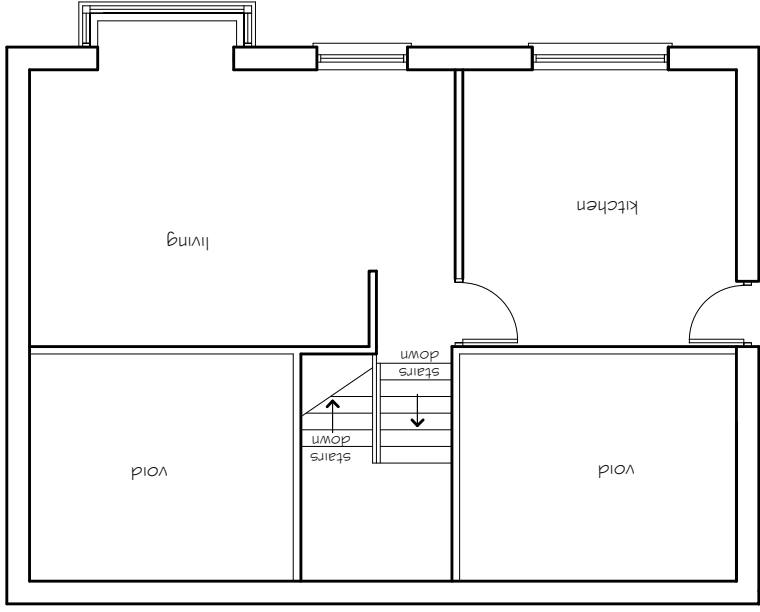

Existing Materials & Finishes

concrete tile roof covering

white PVCu fascia, soffit and barge boards.
white PVCu rainwater goods

Walls

Rendered finish cavity wall construction

Windows & doors
double glazed white PVCu units.