

Superseded


Architectural Services	PG	Proposed 2 storey extension to side & rear of dwelling	Project Title	Proposed Supporting Details	Drawing Title	Site Address	96 Albion Road, Baglan.
Rev 1	DA/2020/05	1:100 @ A3	November 2020	Checked	Drawn SLF	Client Mr. D. Anthony.	
	Dwg No	AutoCAD	Date	Scale	Drawn	Client	




Existing Left Side Elevation image.



Existing image of rear elevation showing neighboring property.

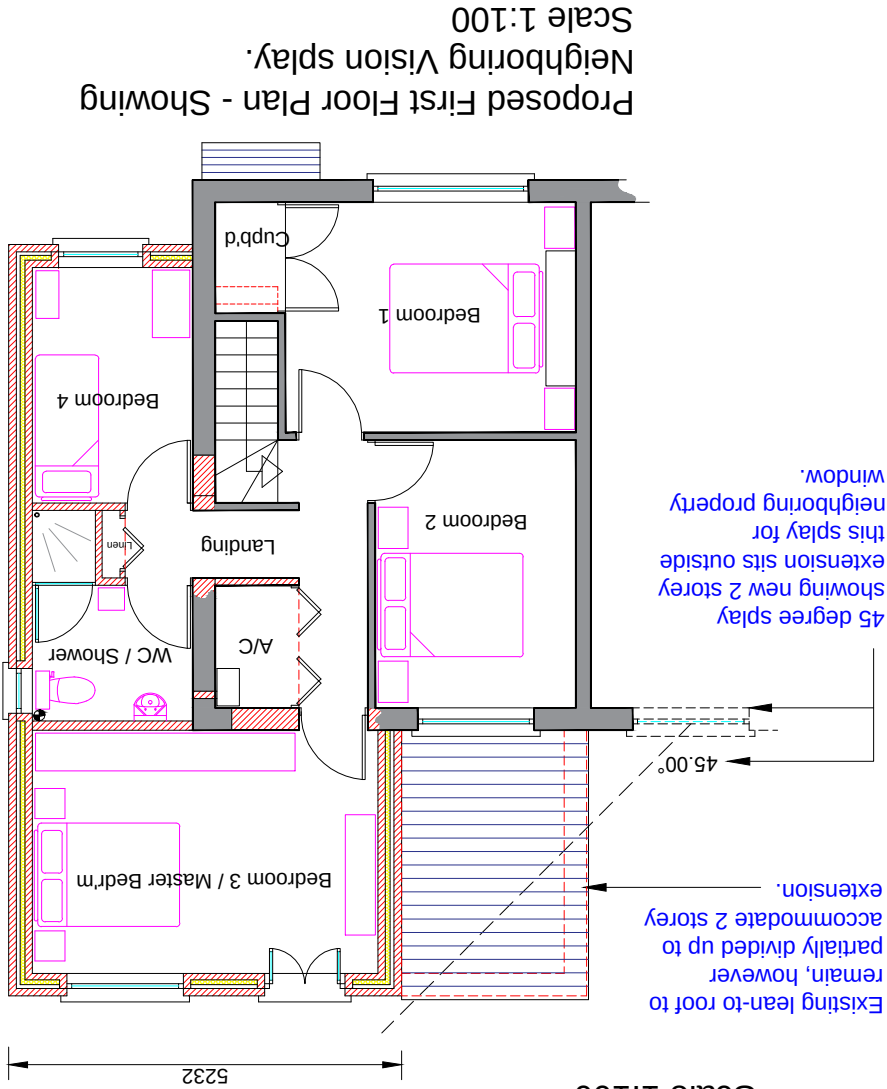


Existing Left Side Elevation.

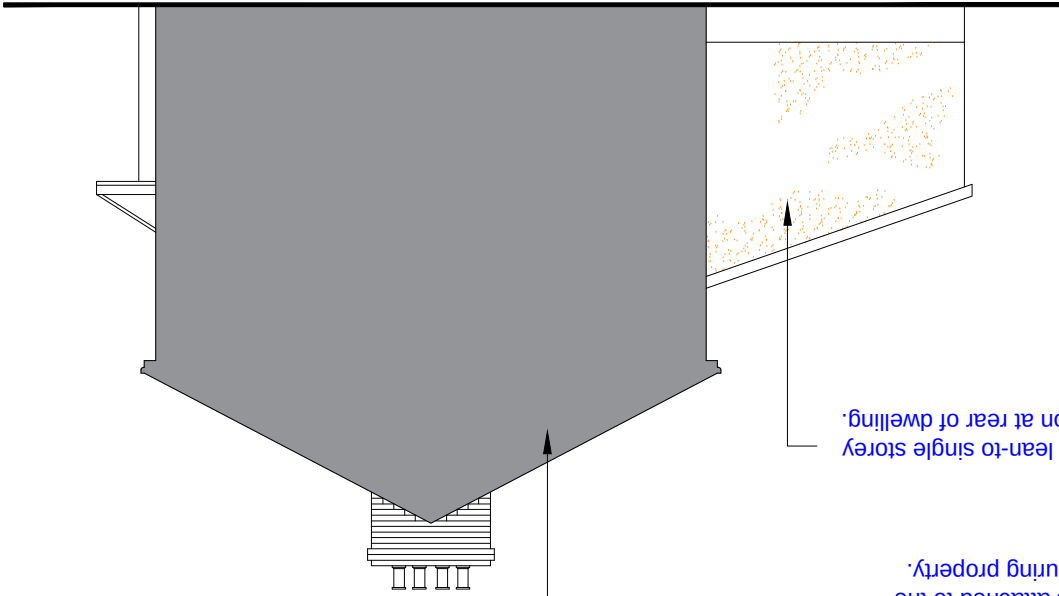

The concerned property is of a semi-detached dwelling. Therefore the area shown shaded is which is attached to the neighbouring property.

Existing lean-to single storey extension at rear of dwelling.

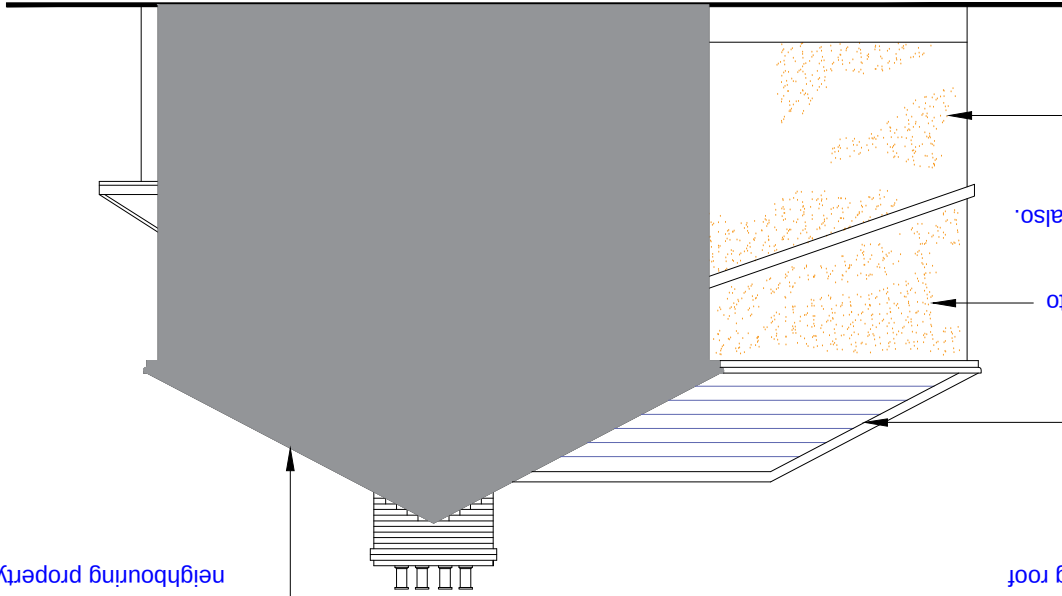

Proposed roof sat over 2 storey extension is of a hipped construction to match existing roof of main dwelling.

Existing lean-to single storey extension at rear of dwelling to remain, however roof is to be modified to accommodate proposed 2 storey extension also.

The concerned property is of a semi-detached dwelling. Therefore the area shown shaded is the attached section of the property which is attached to the neighbouring property.

Proposed Left Side Elevation.

Scale 1:100