



Land to Rear of 15 Sidings Terrace, Skewen Neath

SA10 GRE


Ground Floor Scale 1:50

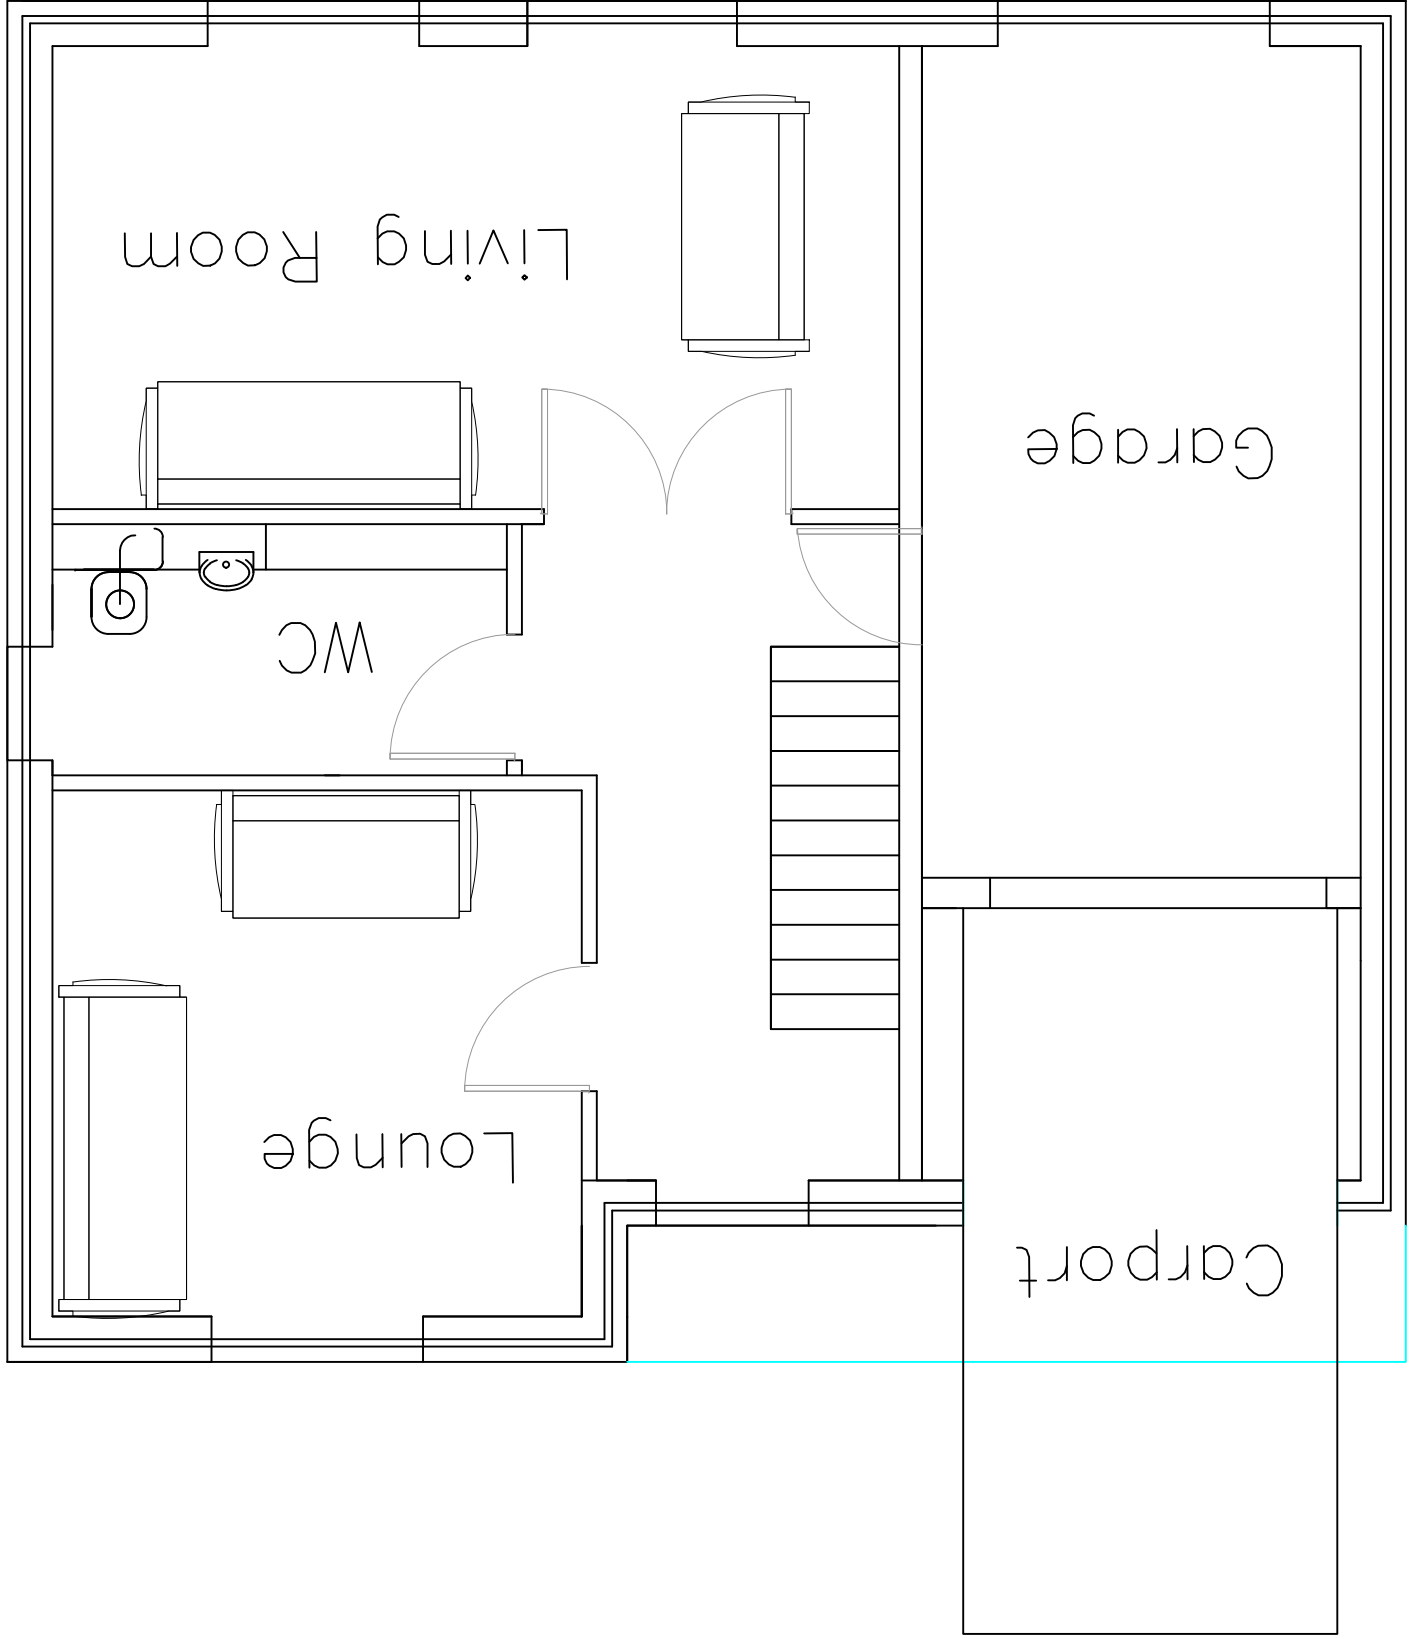


Front Elevation Scale 1:50

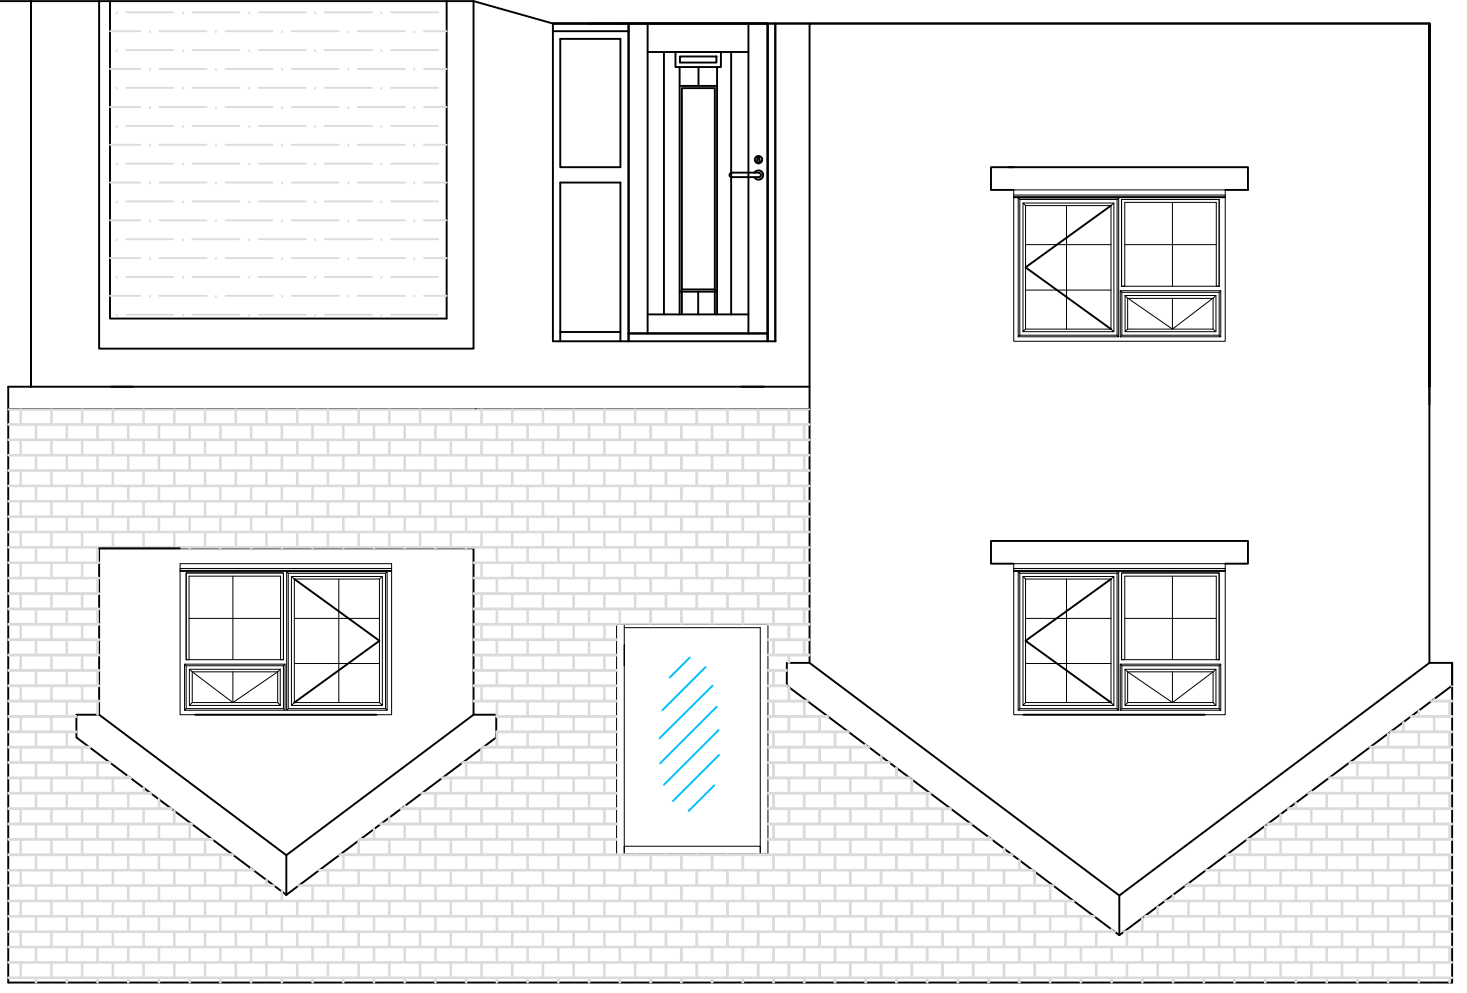


First Floor Scale 1:50

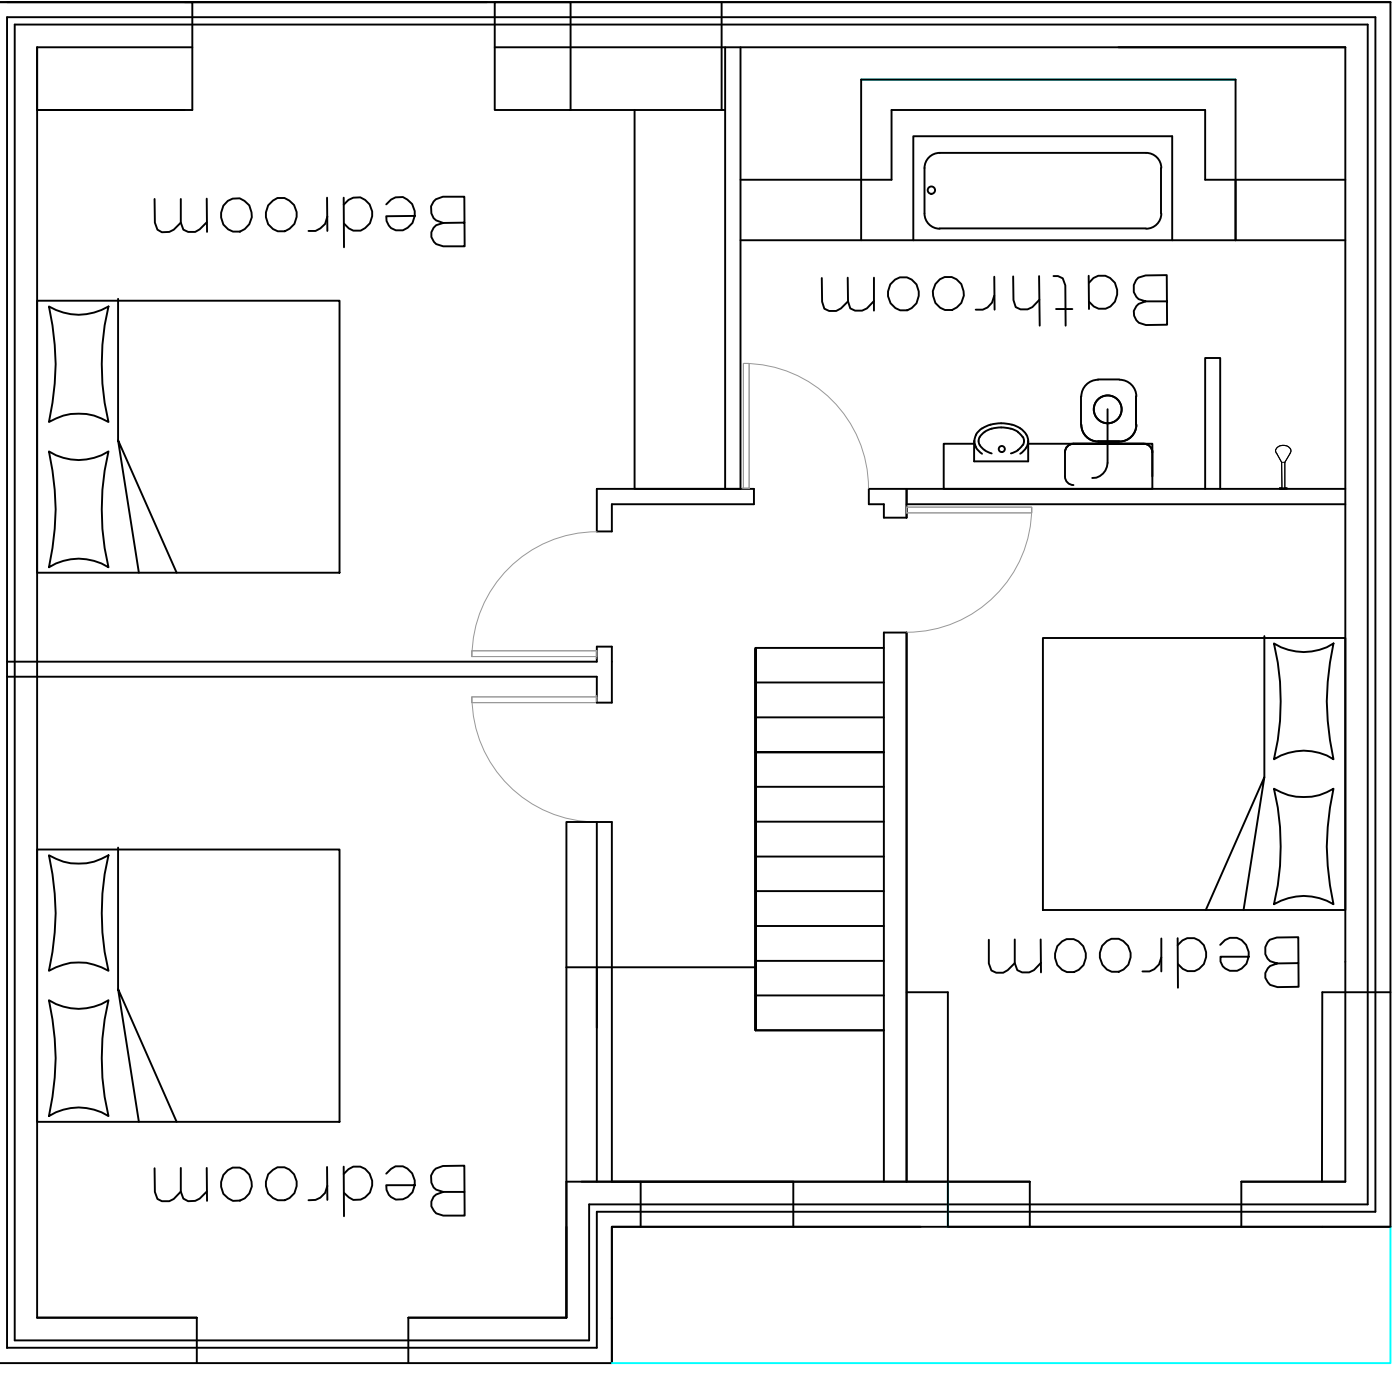


Rear Elevation Scale 1:50

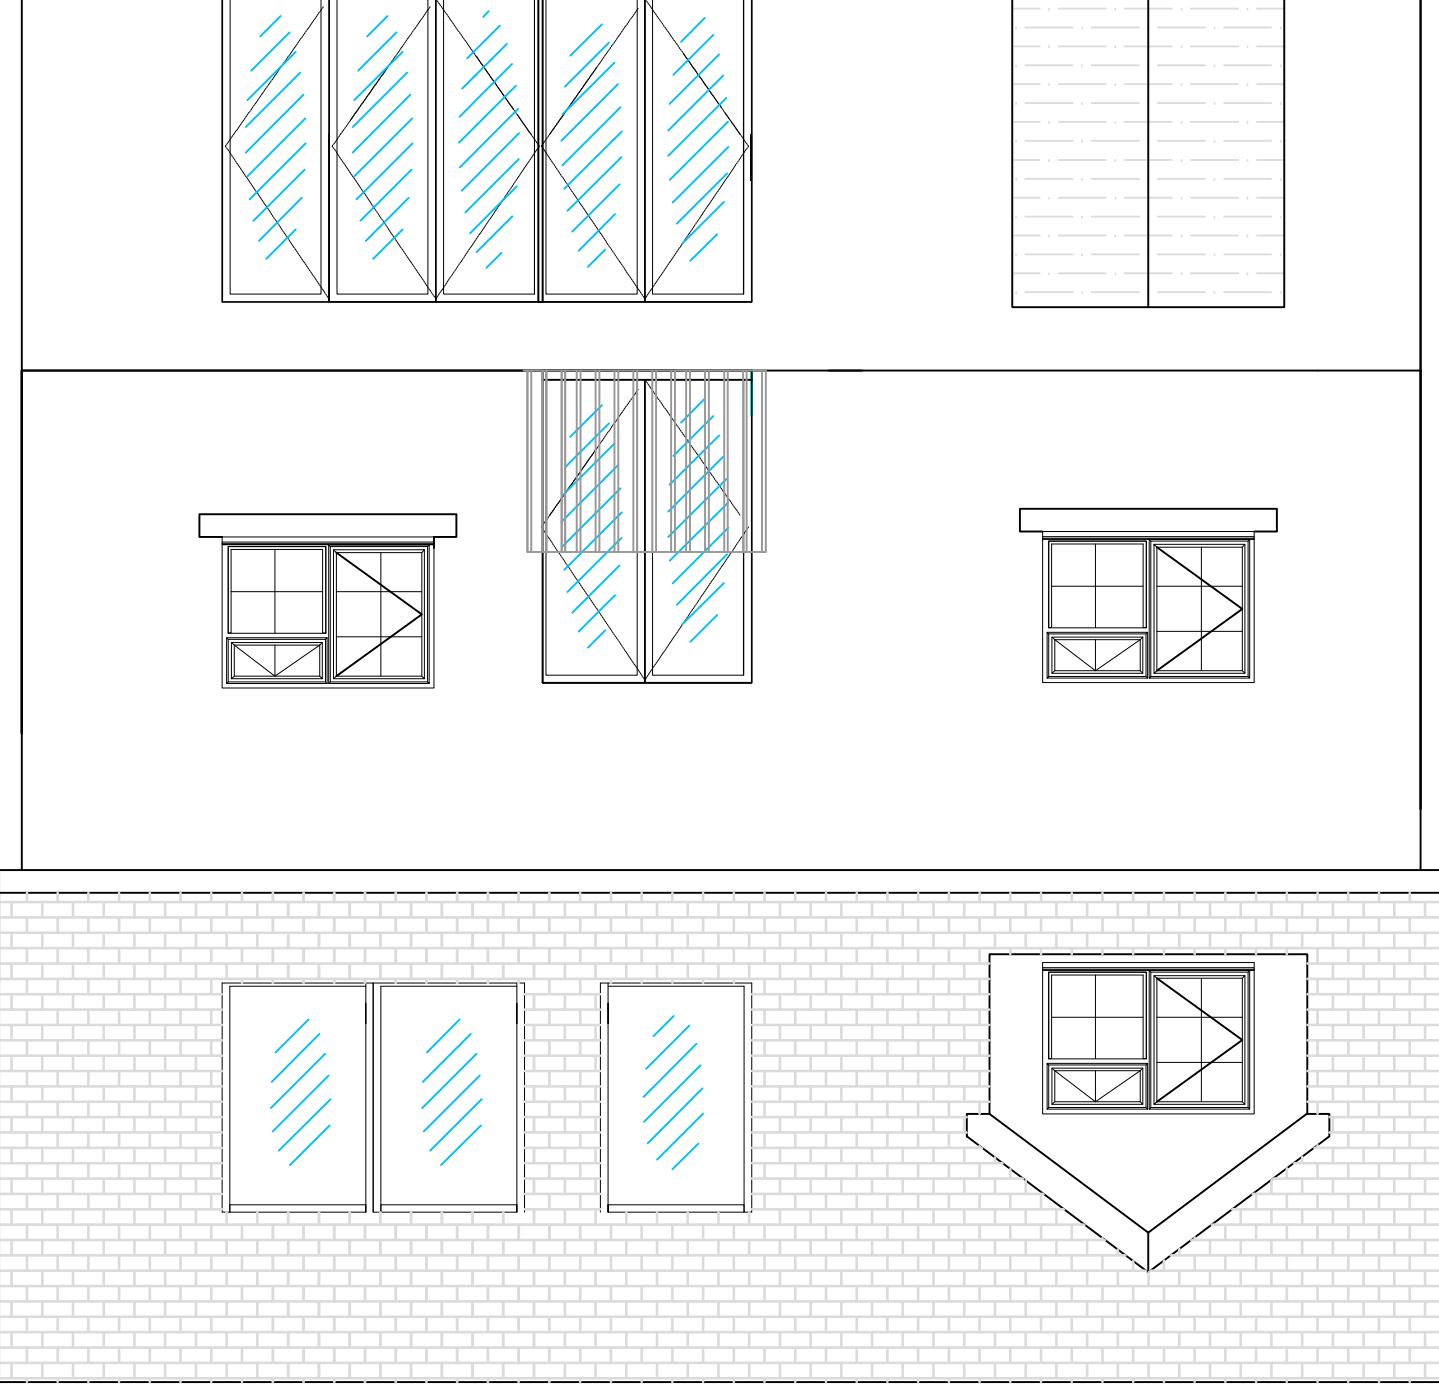


West Facing Side Elevation Scale 1:100

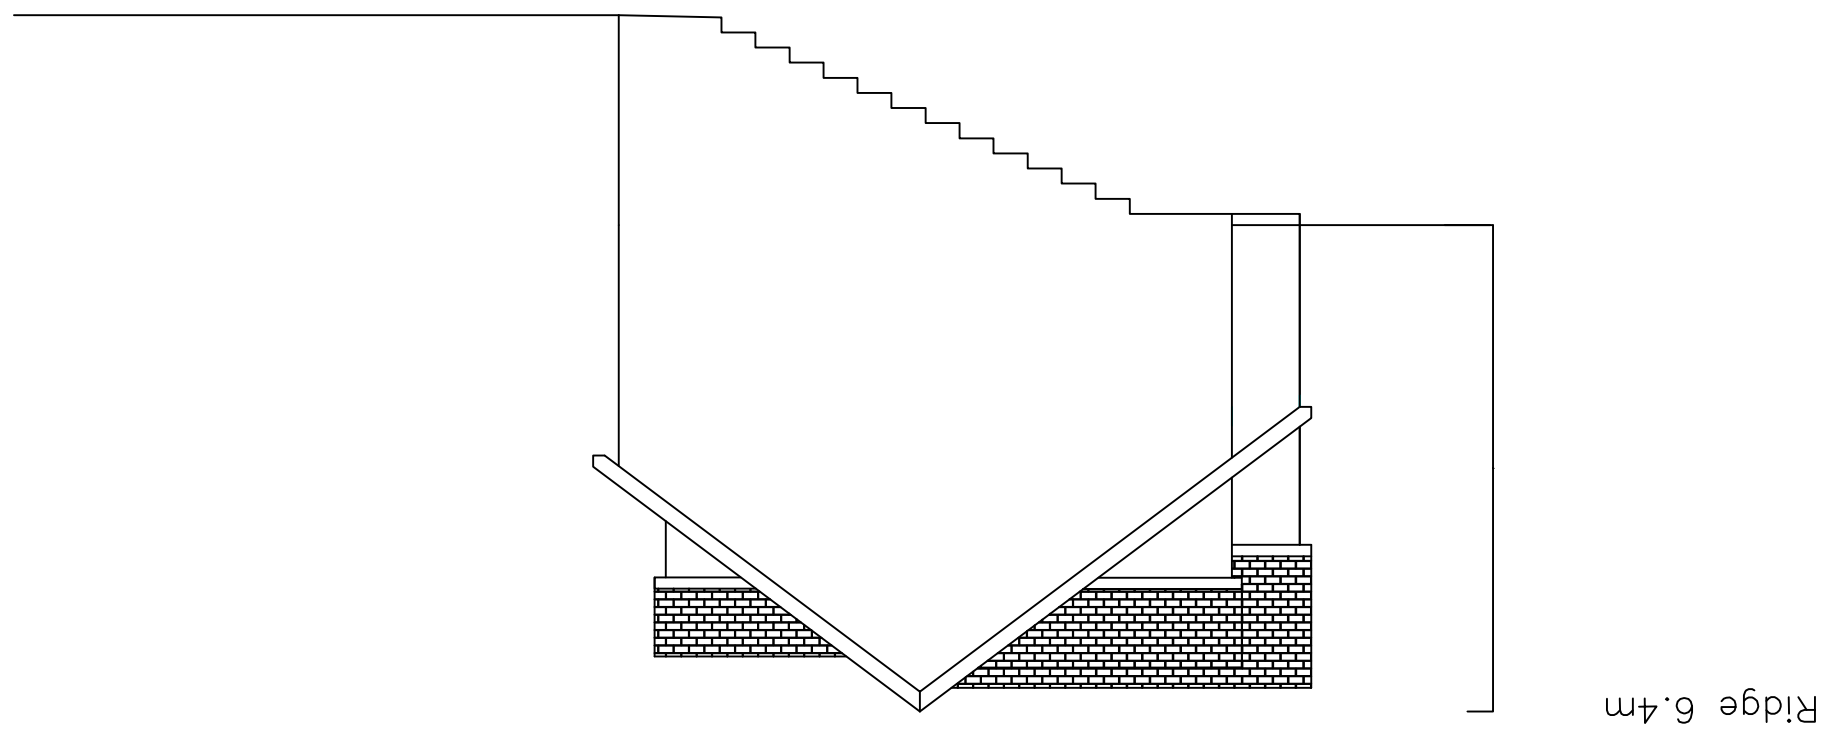


East Facing Side Elevation Scale 1:100

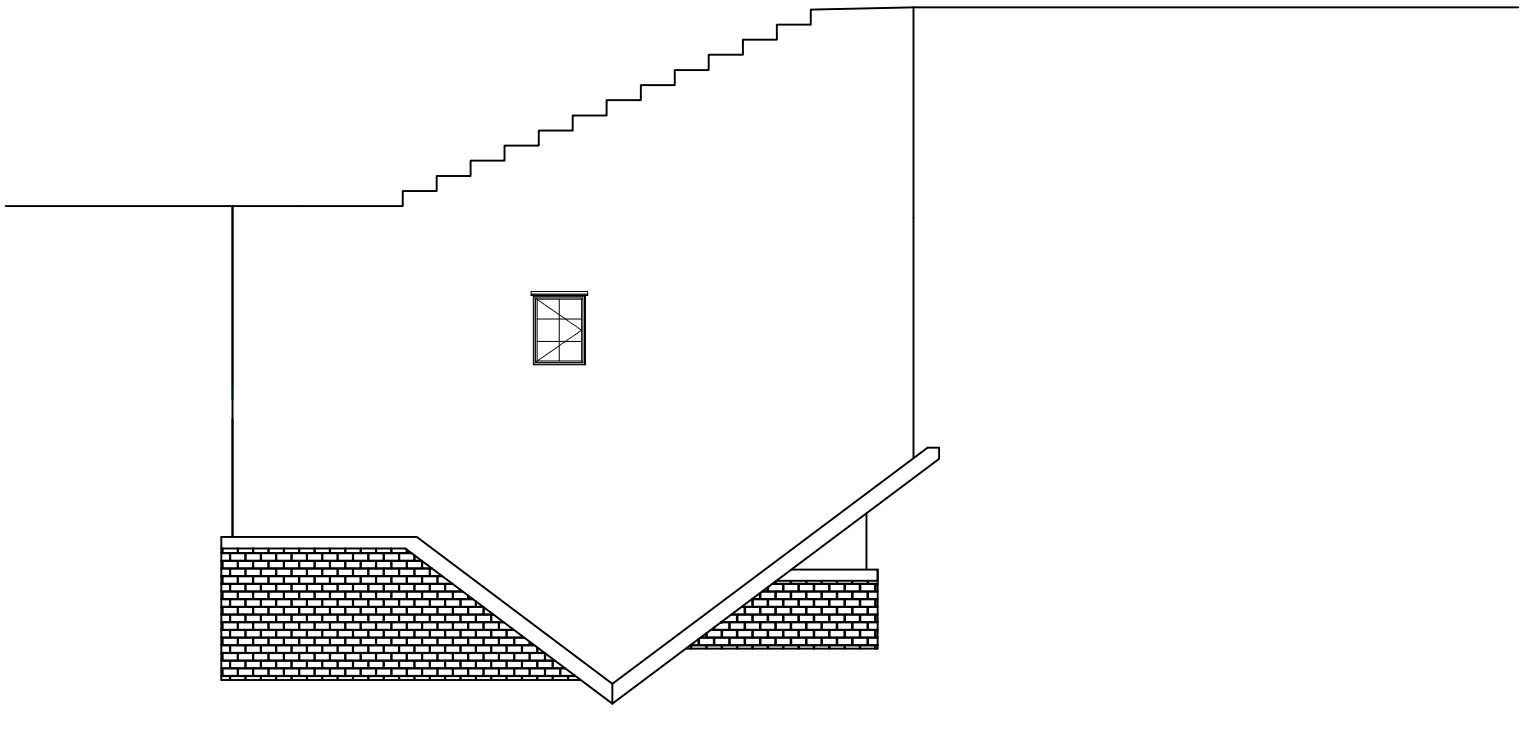

Basement Scale 1:50

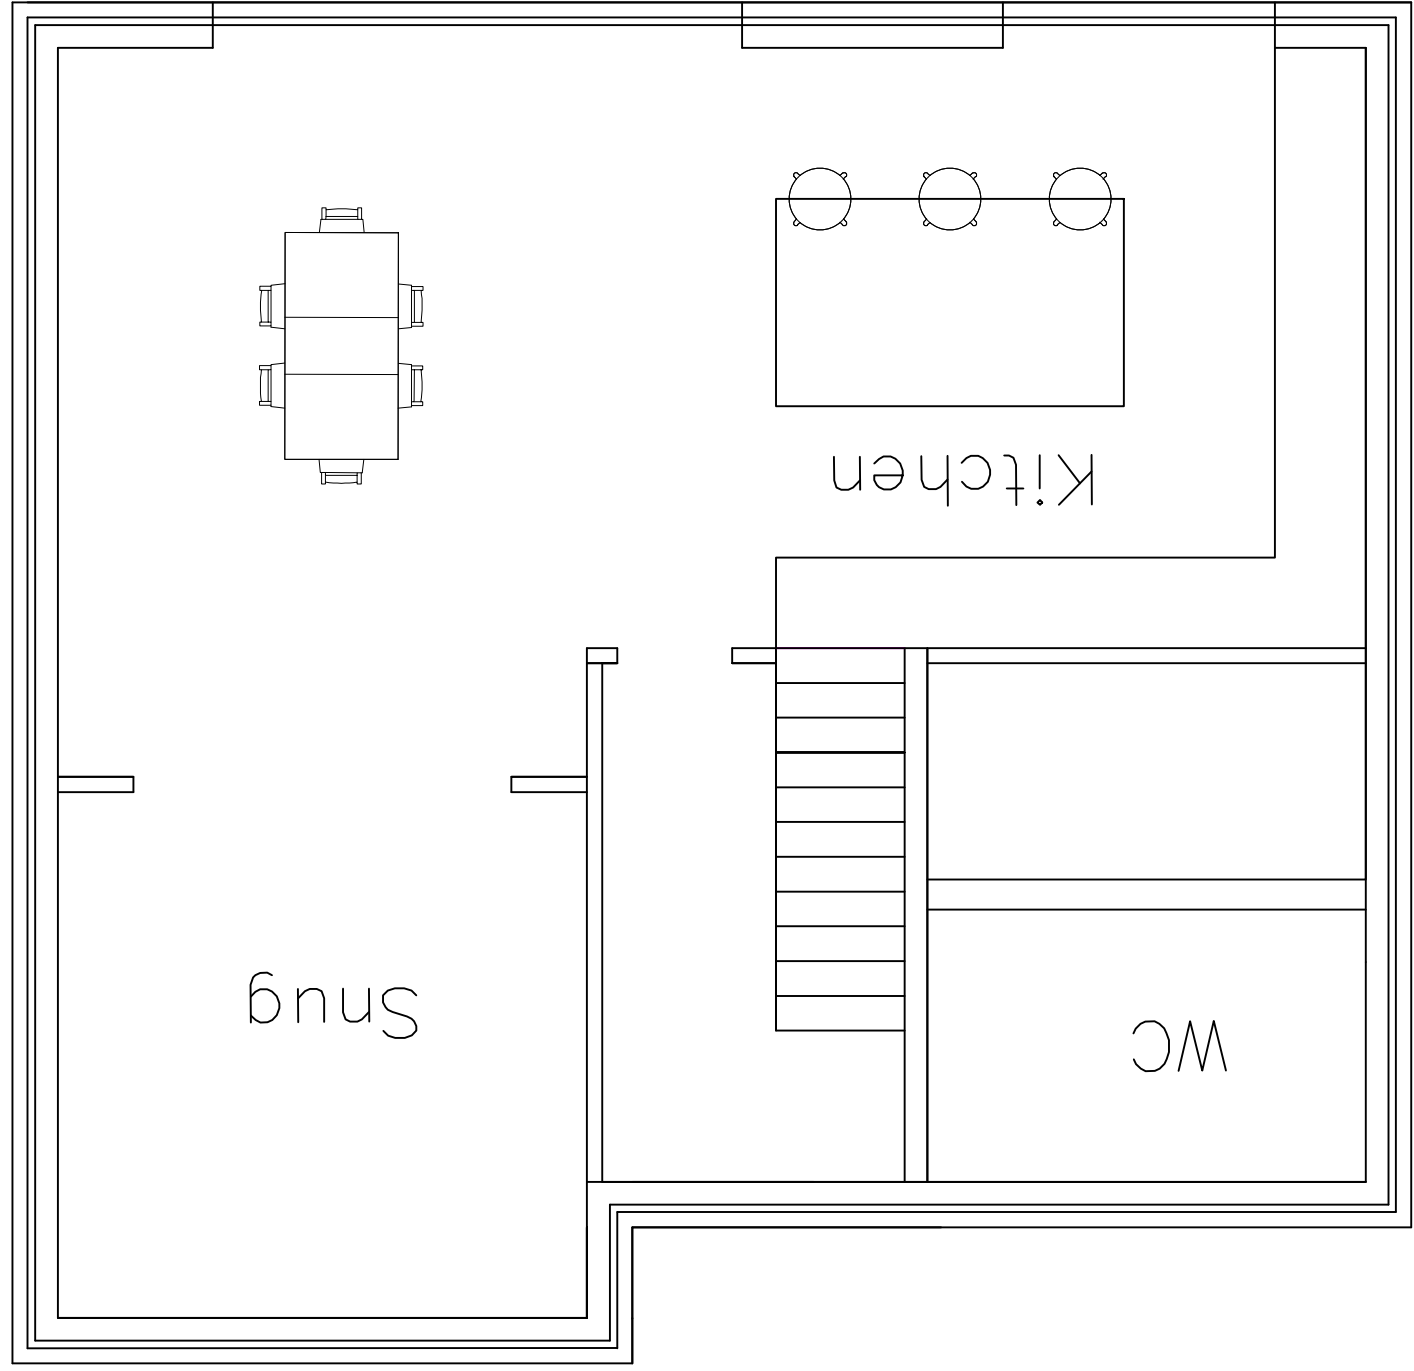

Block Plan Scale 1:100

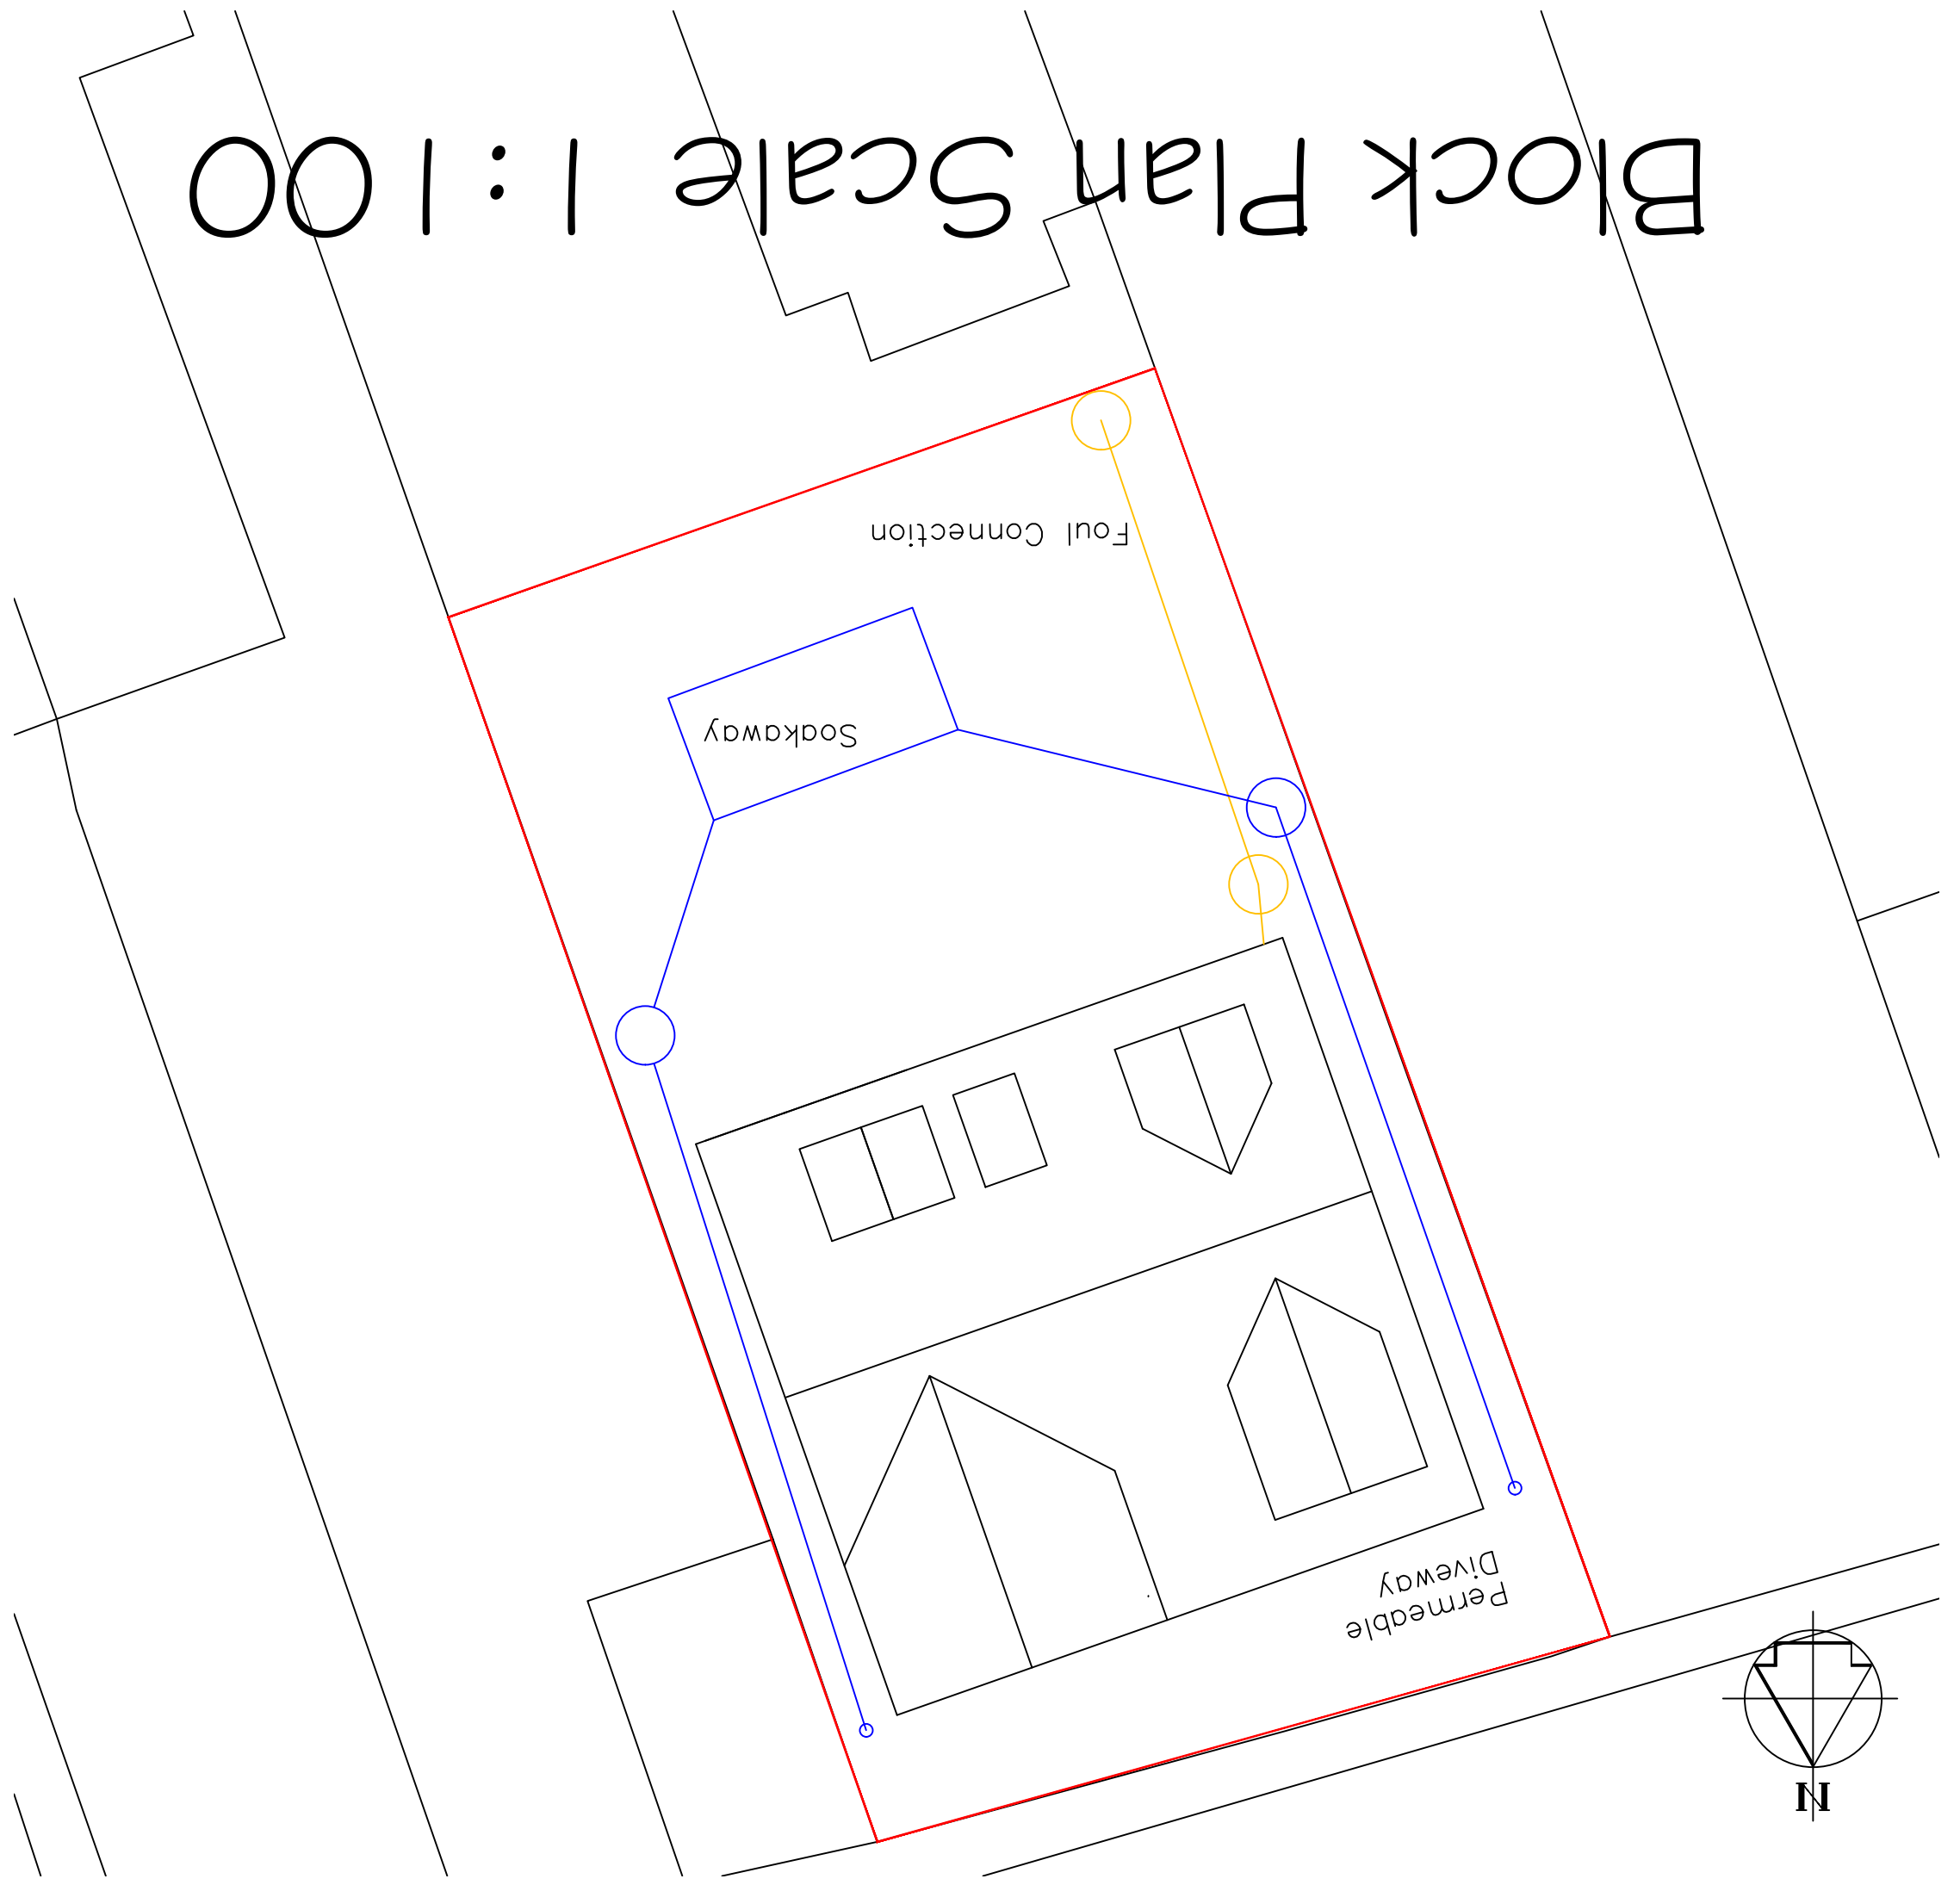

PLANNING

002/1902030
TEL: 01493 203030
SILVERLEIGH@SLR-RICHARDS.COM

Mr A Jenkins

PROJECT: Land to Rear of 15 Sidings Terrace

TITLE: PROPOSED ELEVATIONS AND FLOOR PLAN

As Shown	SLR	SLR	20/11/2020
Drawn By	SLR	SLR	002