



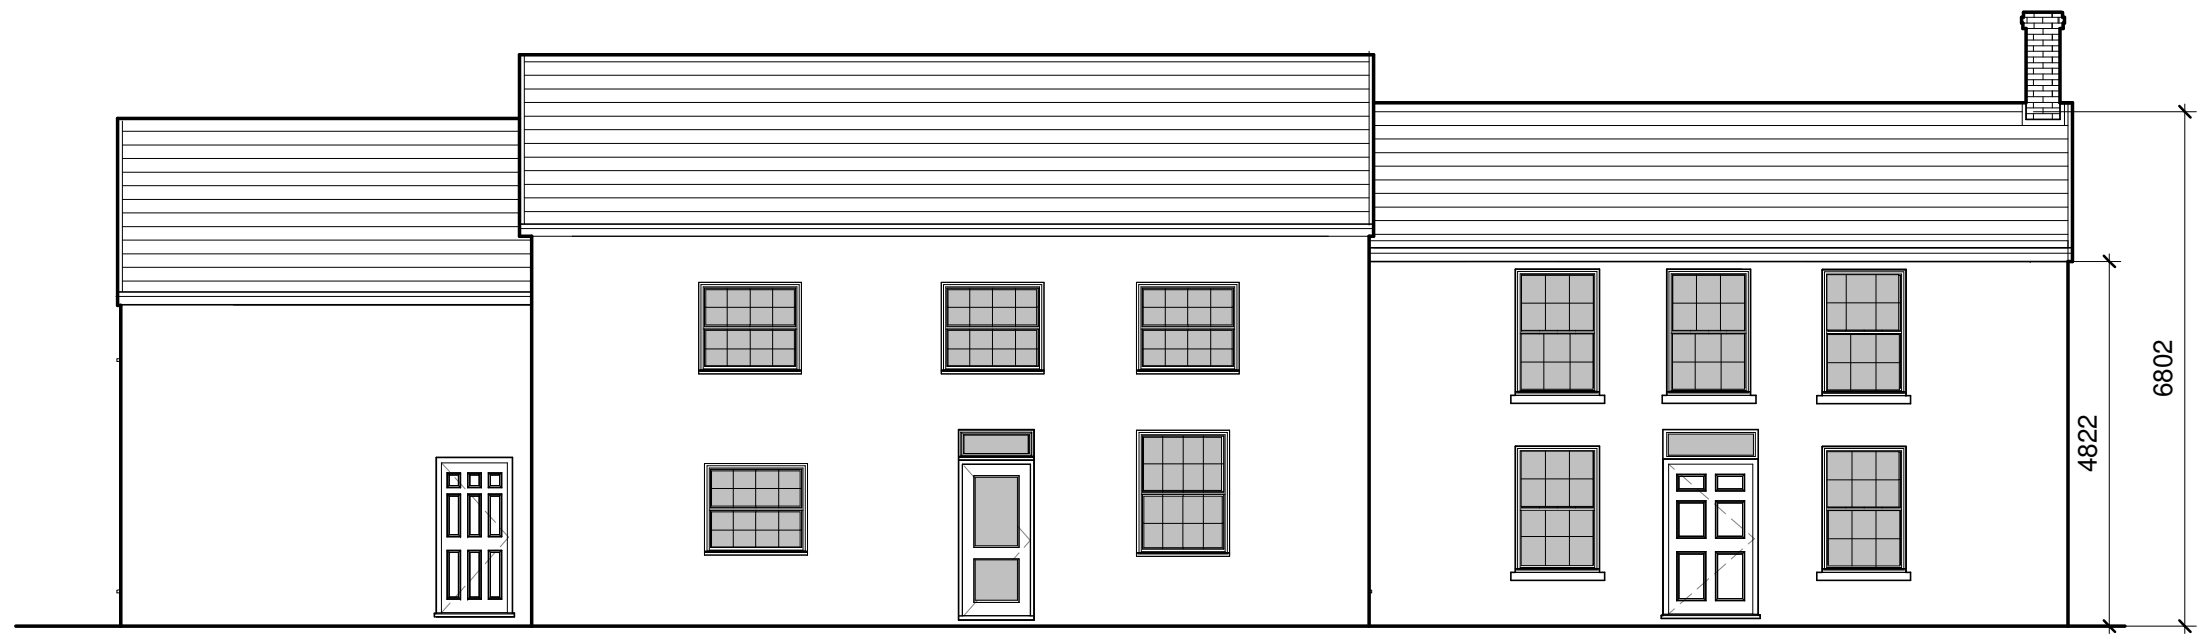

EXISTING FRONT ELEVATION Facing North West

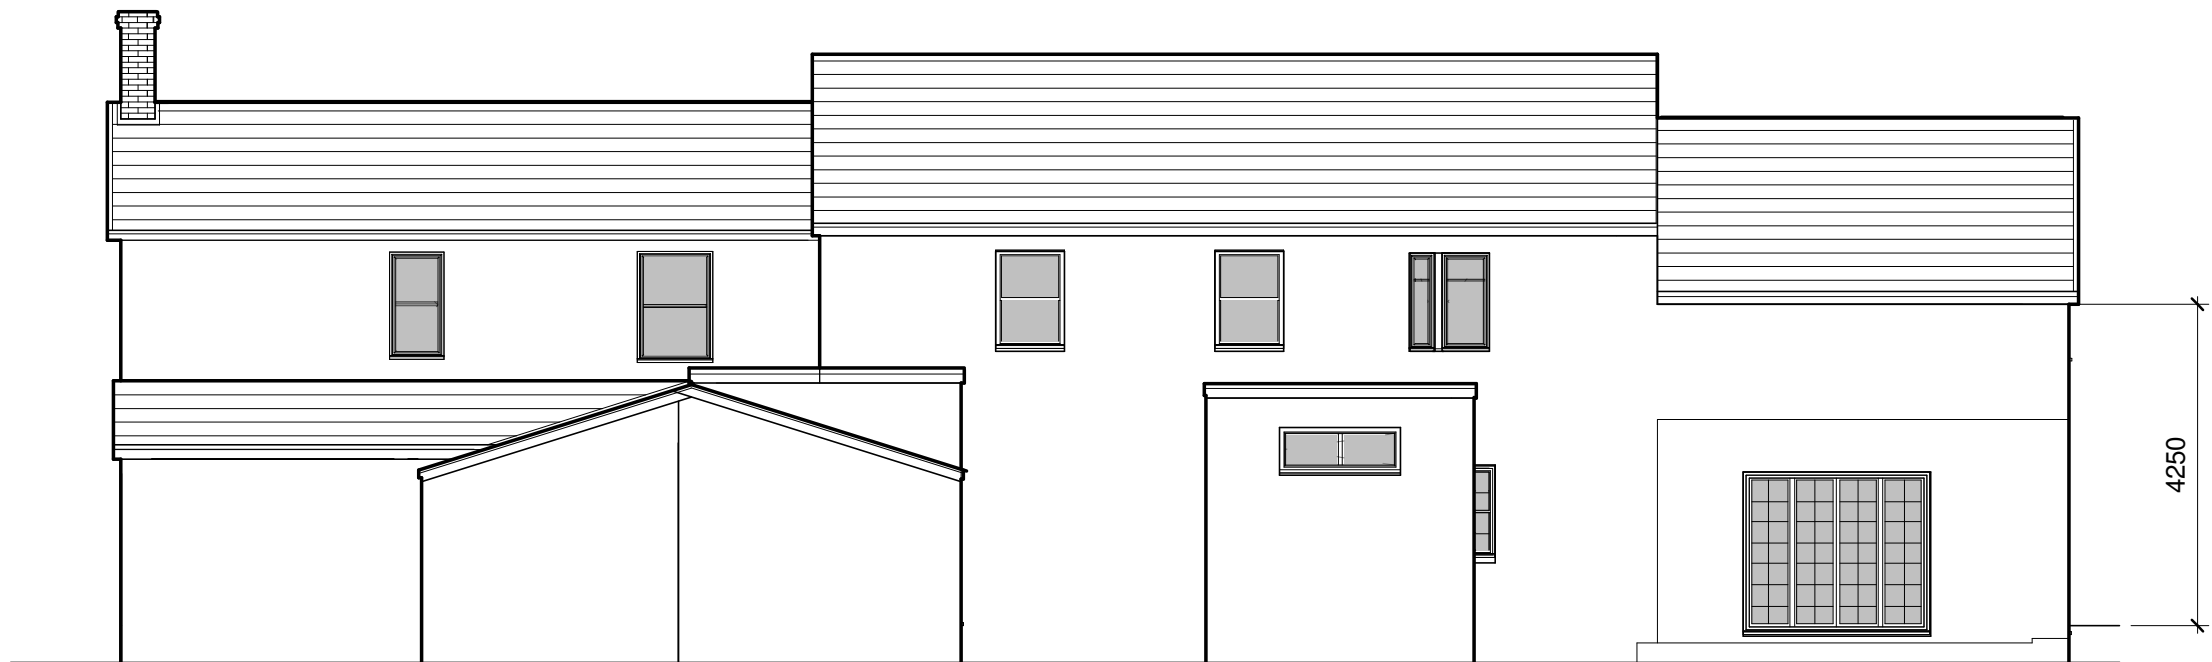

EXISTING REAR ELEVATION Facing South East

PROPOSED ALTERATIONS at " THE OLD SWAN"
GURNOS ROAD, YSTALYFERA, SWANSEA SA2 9RS

EXISTING FRONT & REAR ELEVATIONS

Date 04.10.2020
Scale 1 : 100
Drawn PG

Dwg No

20.16/5

REV