




WEST ELEVATION 1:100

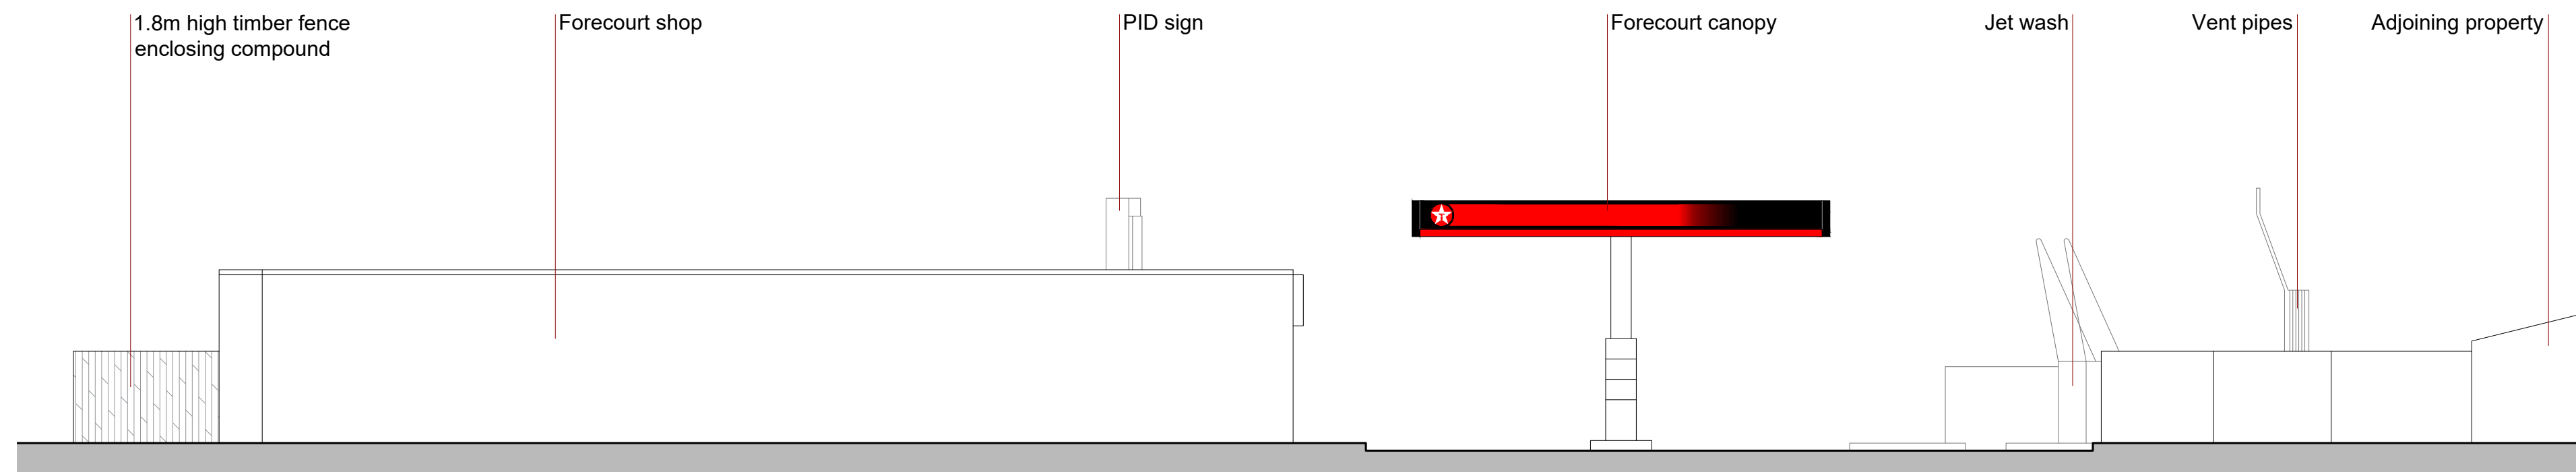

EAST ELEVATION 1:100

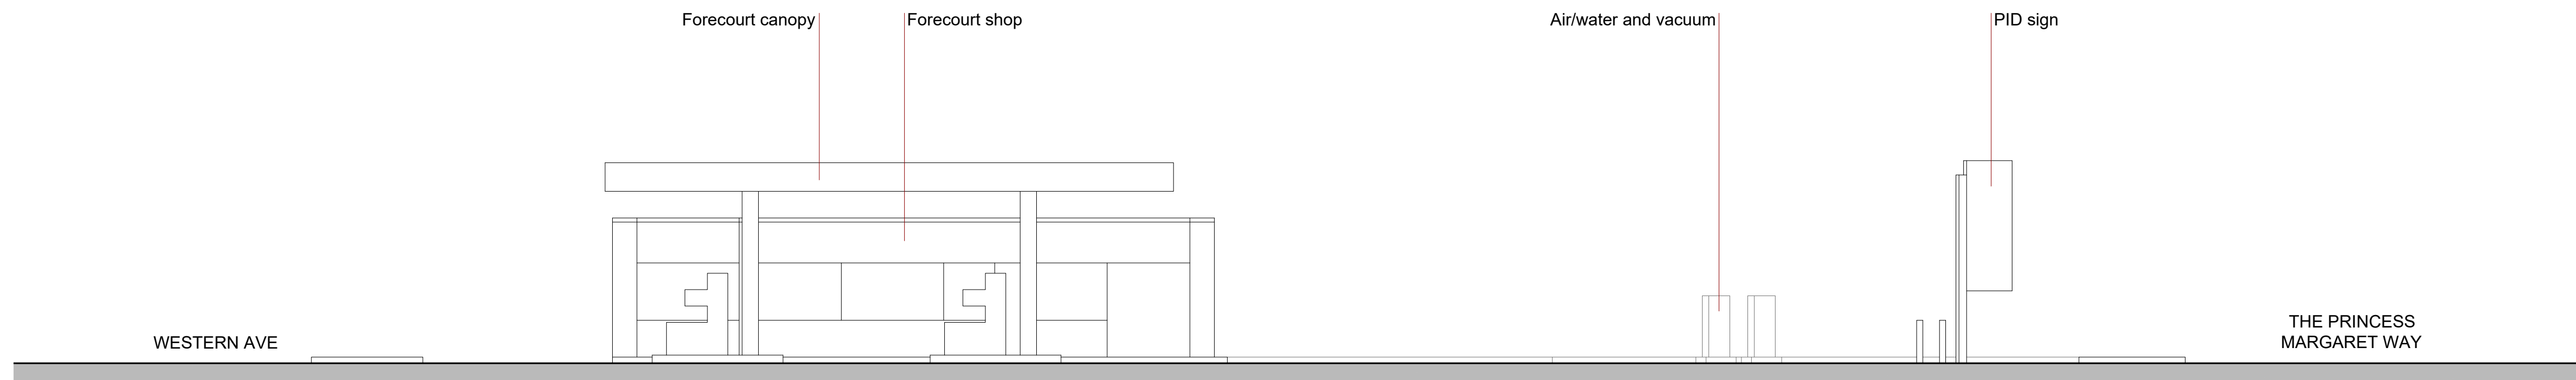


NORTH ELEVATION 1:100

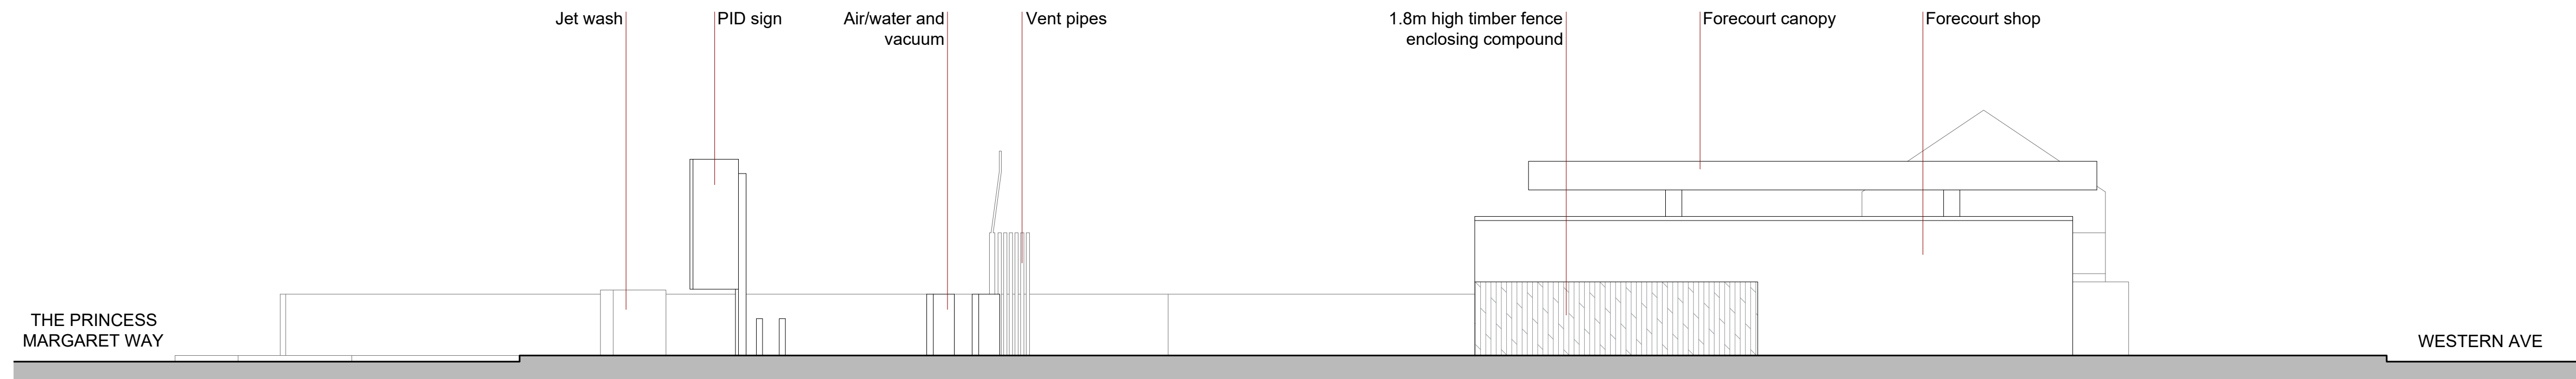

SOUTH ELEVATION 1:100

EXISTING ELEVATIONS

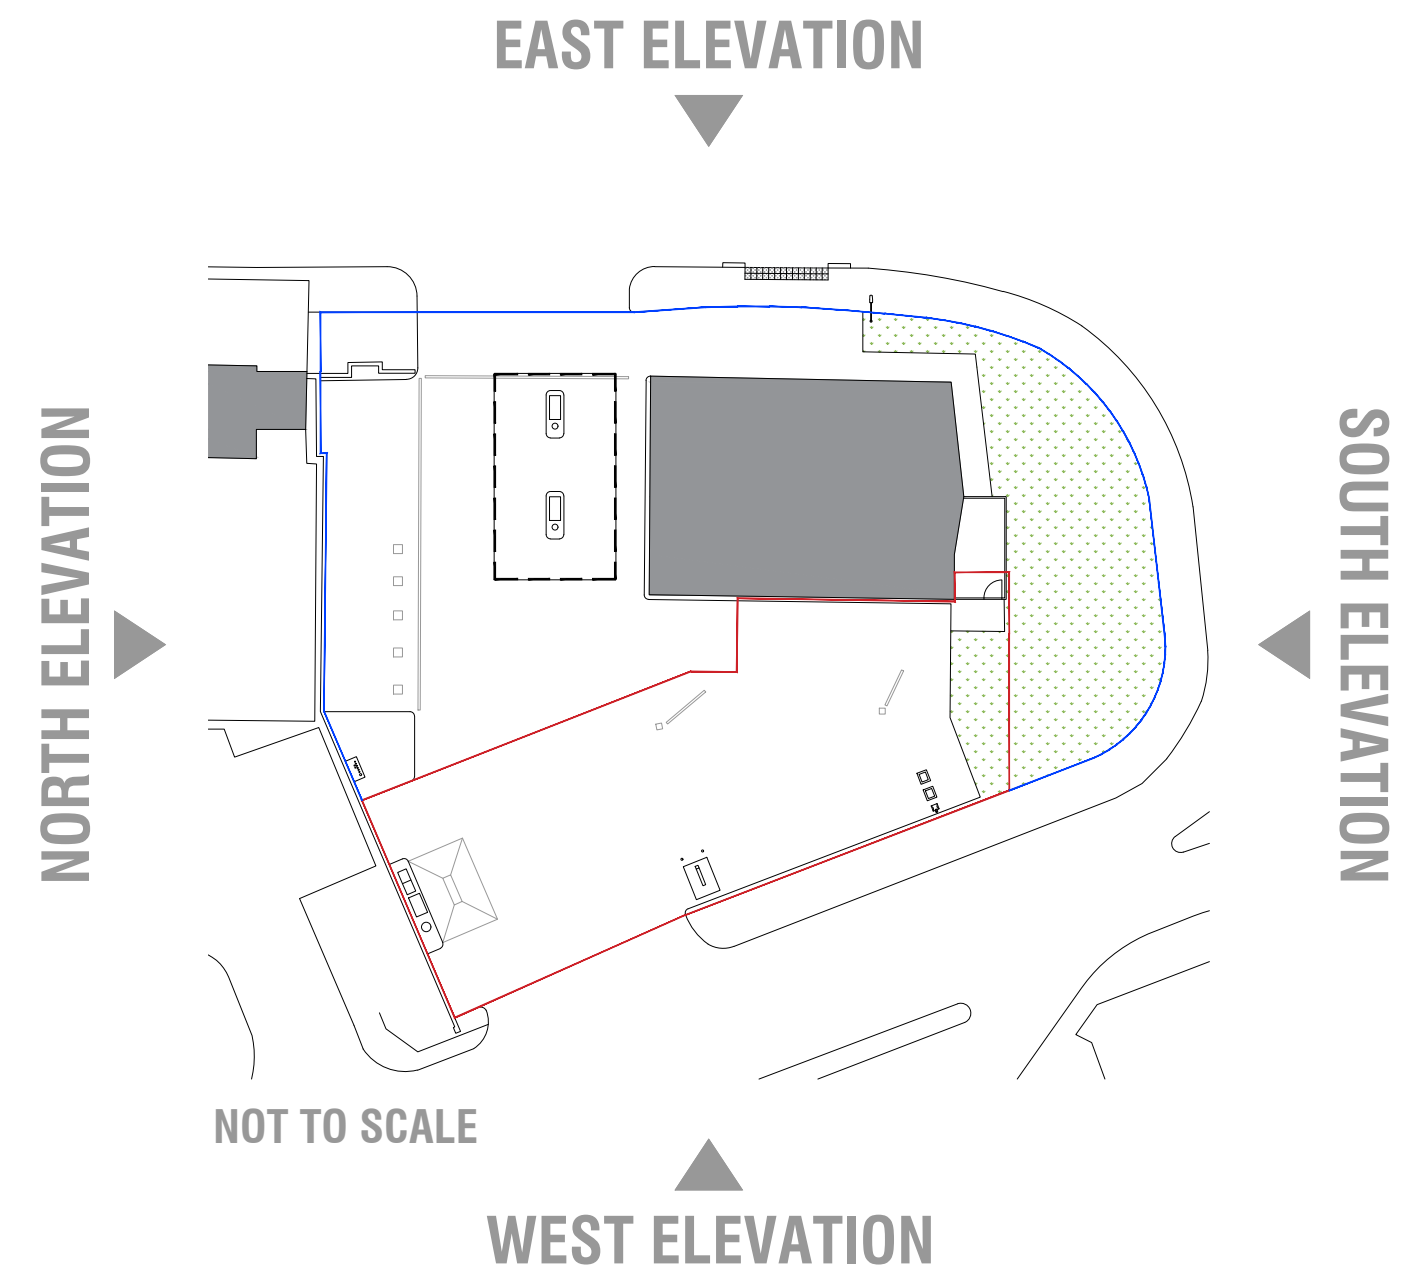

RETROSPECTIVE

REVISIONS:		
REV	NOTE	DATE

NOTES:

Hard copy prints may not scale accurately. All levels are in metres and dimensions in millimetres and unless specified otherwise. To be read in conjunction with all other relevant drawings and specifications.

PLANNING APPLICATION PORT TALBOT 2020

CLIENT			
PROJECT	PROPOSED CHANGE OF USE FROM PETROL FILLING STATION TO PETROL FILLING STATION AND HAND CAR WASH INCLUDING AN INPOST ONLINE COLLECT PARCEL LOCKER AND PARKING		
ADDRESS	PORT TALBOT SERVICE STATION THE PRINCESS MARGARET WAY ABERAVON / PORT TALBOT NEATH SA12 7PE		
TITLE	EXISTING ELEVATIONS		
SCALE	1:100 @ A1	JOB NO	20909
DRAWN	PE	DWG NO	PA03
DATE	30/11/2020	REVISION	
CHECKED		DATE	
ELTA HOUSE, BRIMINGHAM ROAD, STRATTFORD UPON AVON, CV37 0AQ enquiries@adcockassociates.co.uk Tel: +44(0)1793 414202 Fax: +44(0)1793 267741			
■ DESIGN ■ ARCHITECTURE ■ PROJECT MANAGEMENT ■			

