


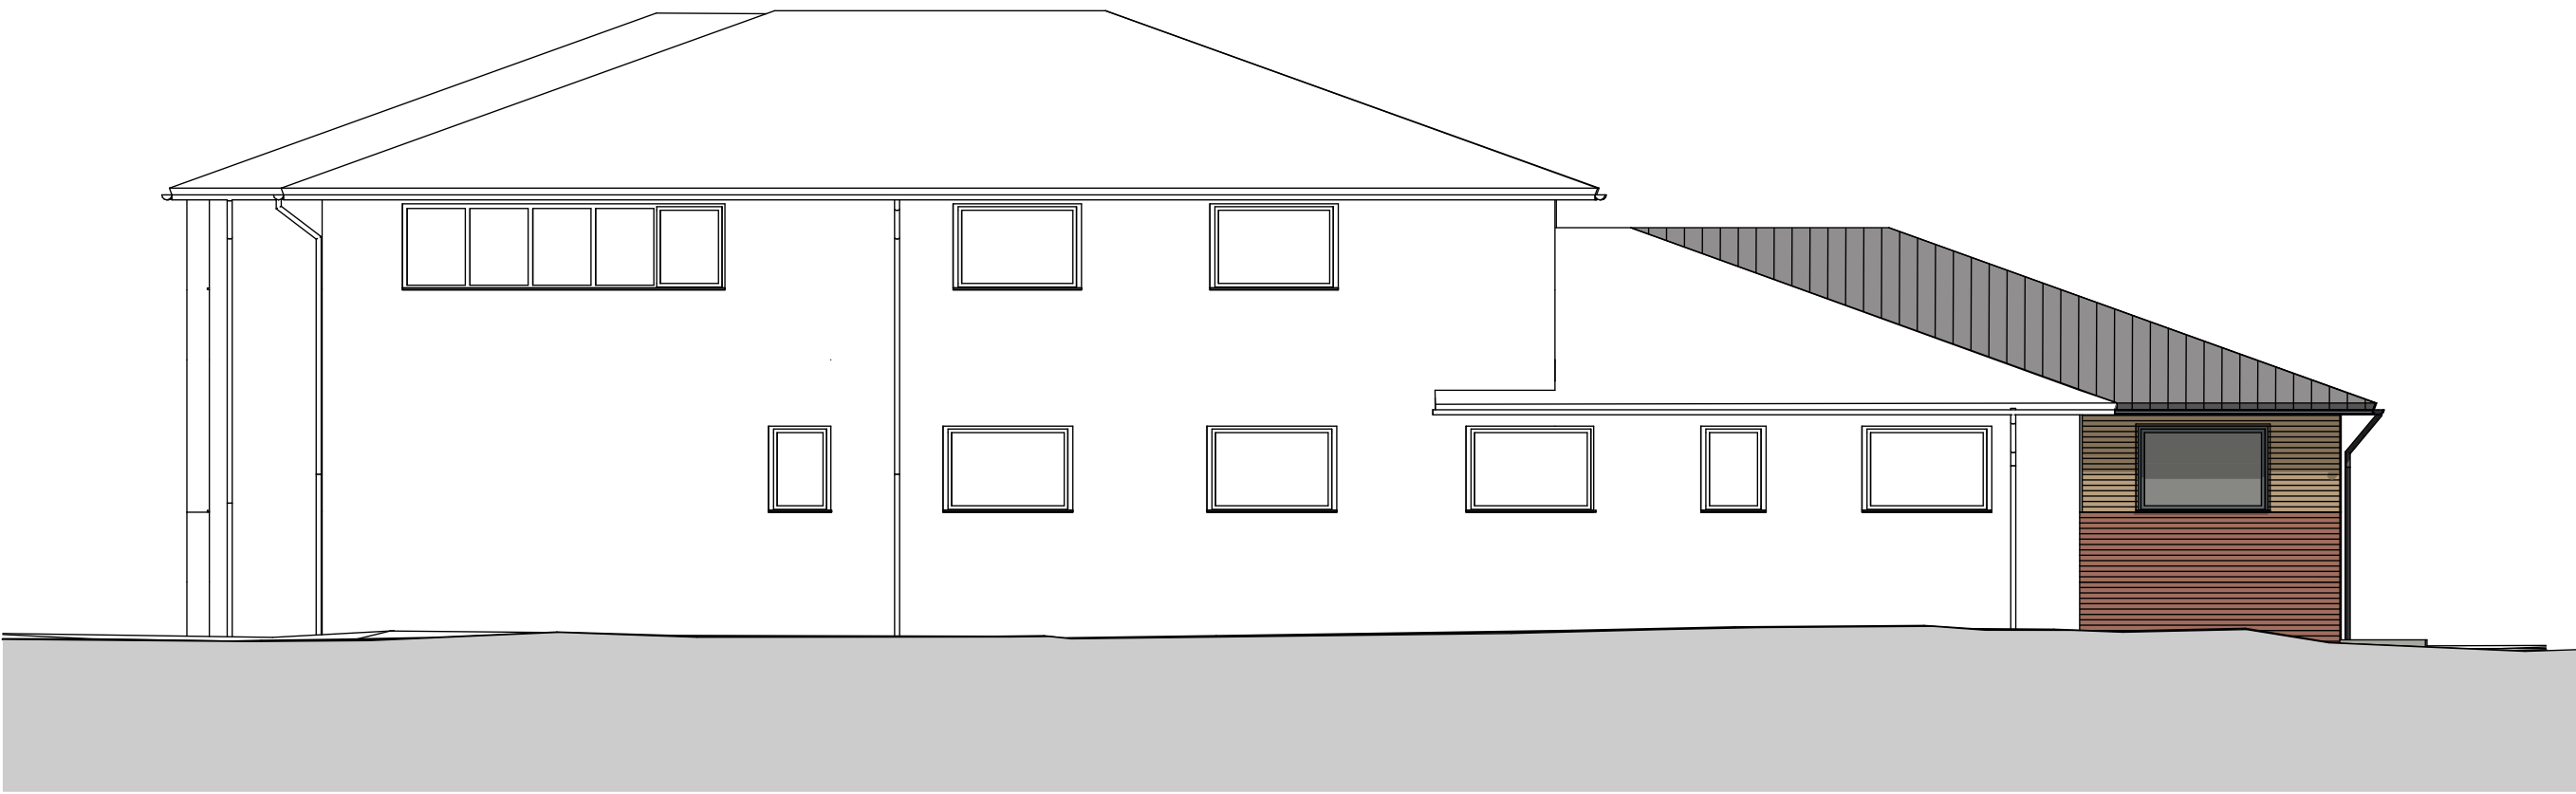


Proposed North West Elevation

Scale: 1:100




Proposed North East Elevation

Scale: 1:100

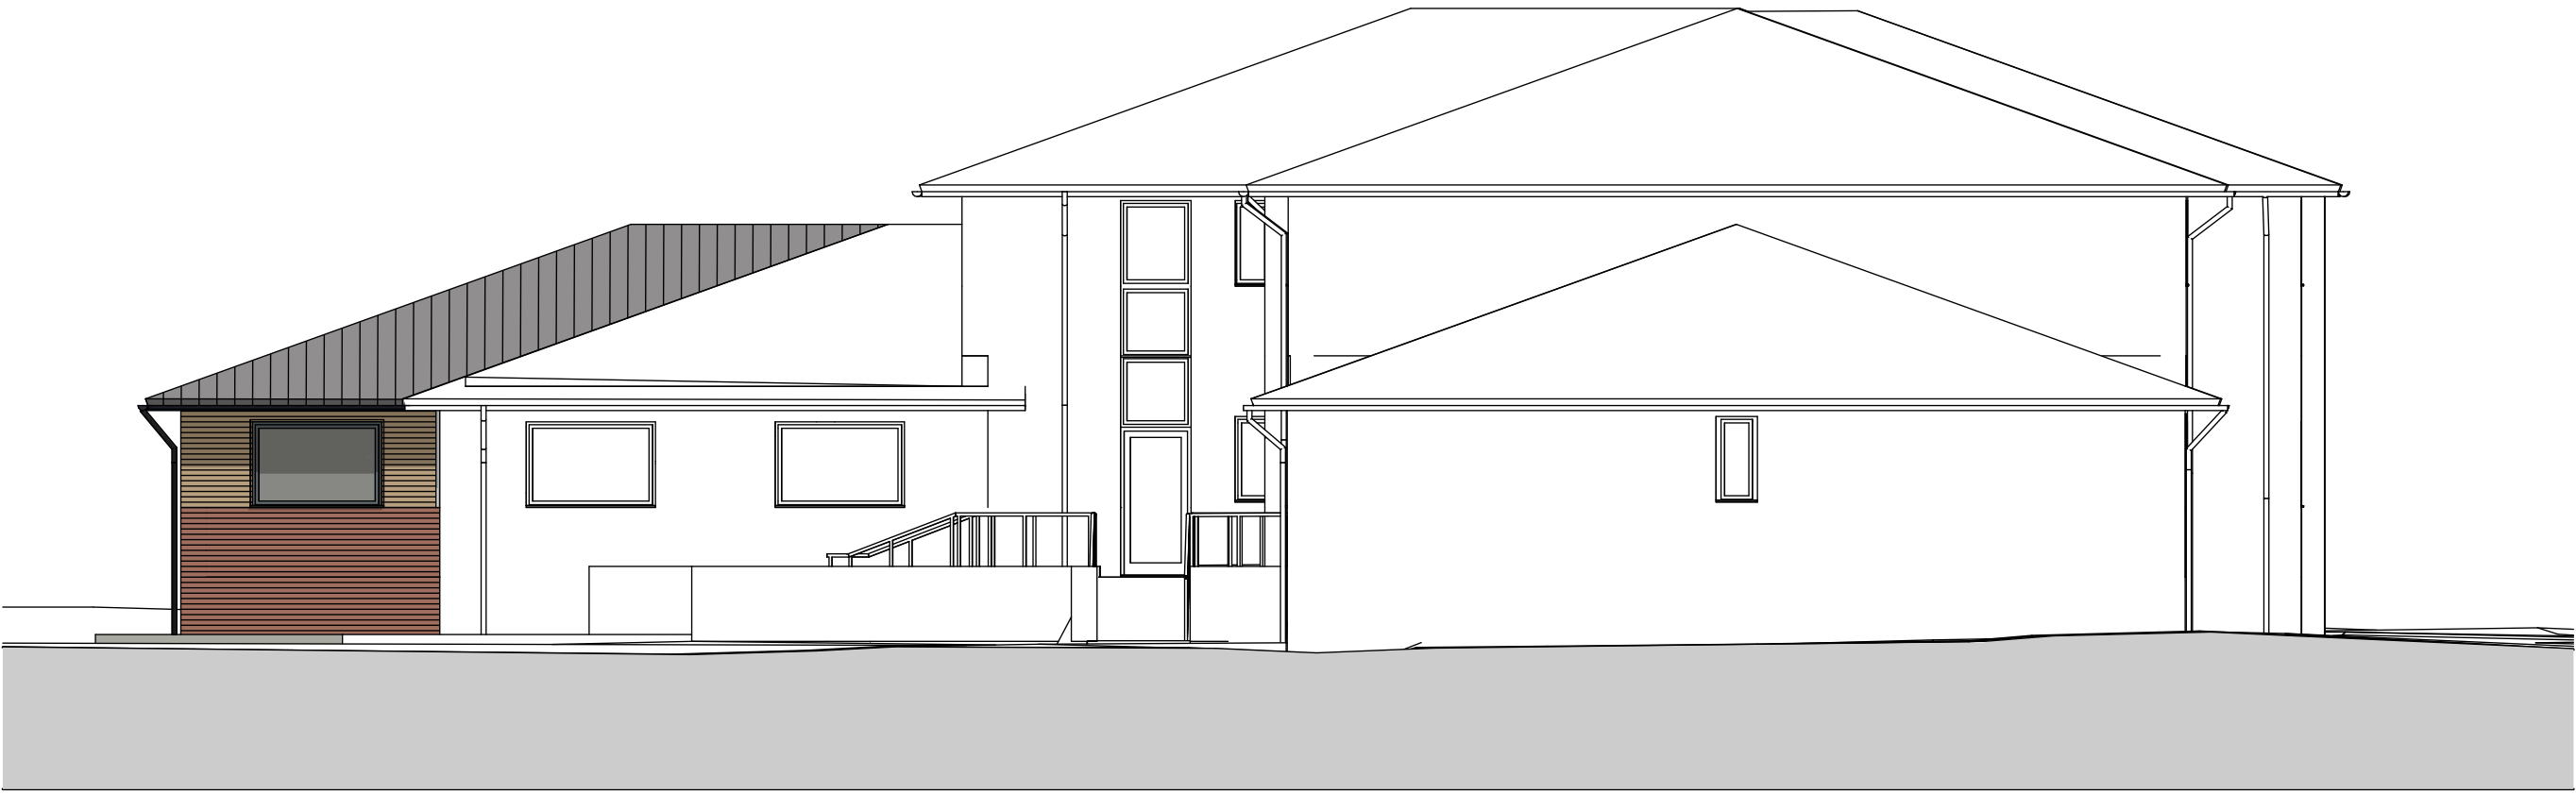

Proposed South West Elevation

Scale: 1:100

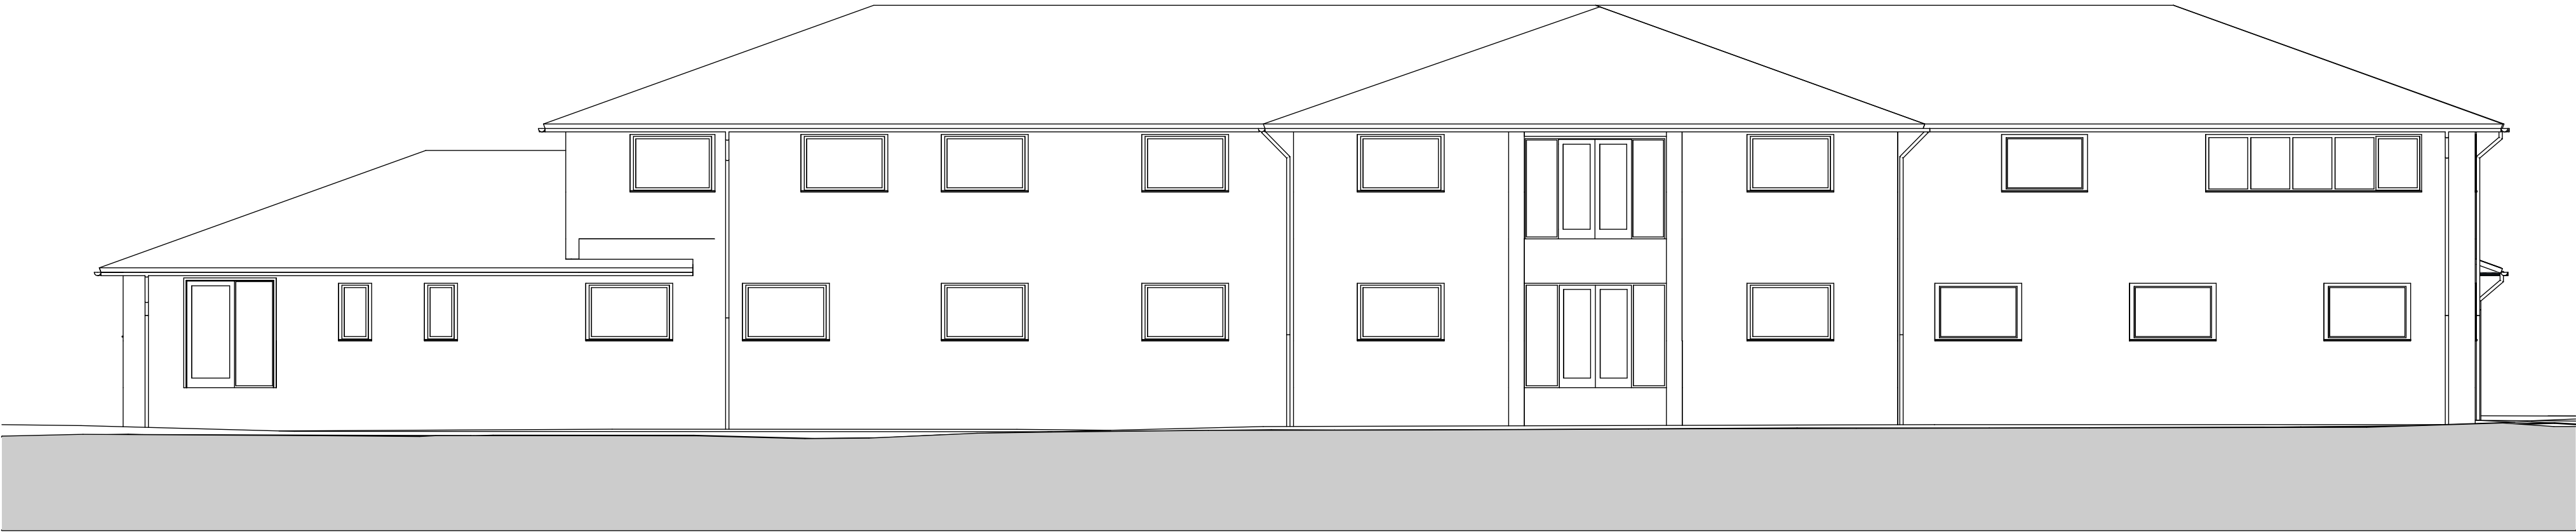

Proposed South East Elevation

Scale: 1:100

Ceiling Finishes Legend	
	Buff facing brick, to match existing.
	Red facing brick, to match existing.
	Dark grey Interlocking tile, to match existing.
	Dark grey windows, to match existing.
	Dark grey rainwater goods, to match existing.

Disclaimer: brp architects ltd. accept no responsibility for work not undertaken fully in accordance with the contents of this drawing and related specifications. This document and its design content is copyright protected ©. It shall be read in conjunction with all other associated project information including models, specifications, schedules and related consultants documents. Do not scale from documents. All scales noted correct at original paper size. All dimensions to be checked on site. Immediately report any discrepancies, errors or omissions on this document to the originator. If in doubt ask.

Source File:
P213 - 23 Planning Model.pln

Rev	Date	Drawn	Note
P02	04/12/2020	JSJ	indicative fill amended to brickwork.



Client:
Primary Health Properties

Project Title:
Alterations and extension to
Pontadawe Primary Care Centre,
Alloy industrial Estate, Pontardawe,
Swansea

Drawing Title:
Proposed Elevations

Drawing Status:
Planning

Scales: 1:100	Original Paper Size: A1
Drawn By: JSJ	Checked By (if the copy only): Date: 11.11.20

Document Reference:
P213-BRP-00-ZZ-DR-A-0401-P02

