



NOTES
DO NOT SCALE THIS DRAWING
CONTRACTOR TO CHECK ALL DIMENSIONS AND REPORT
ALL ERRORS AND OMISSIONS TO THE ENGINEER

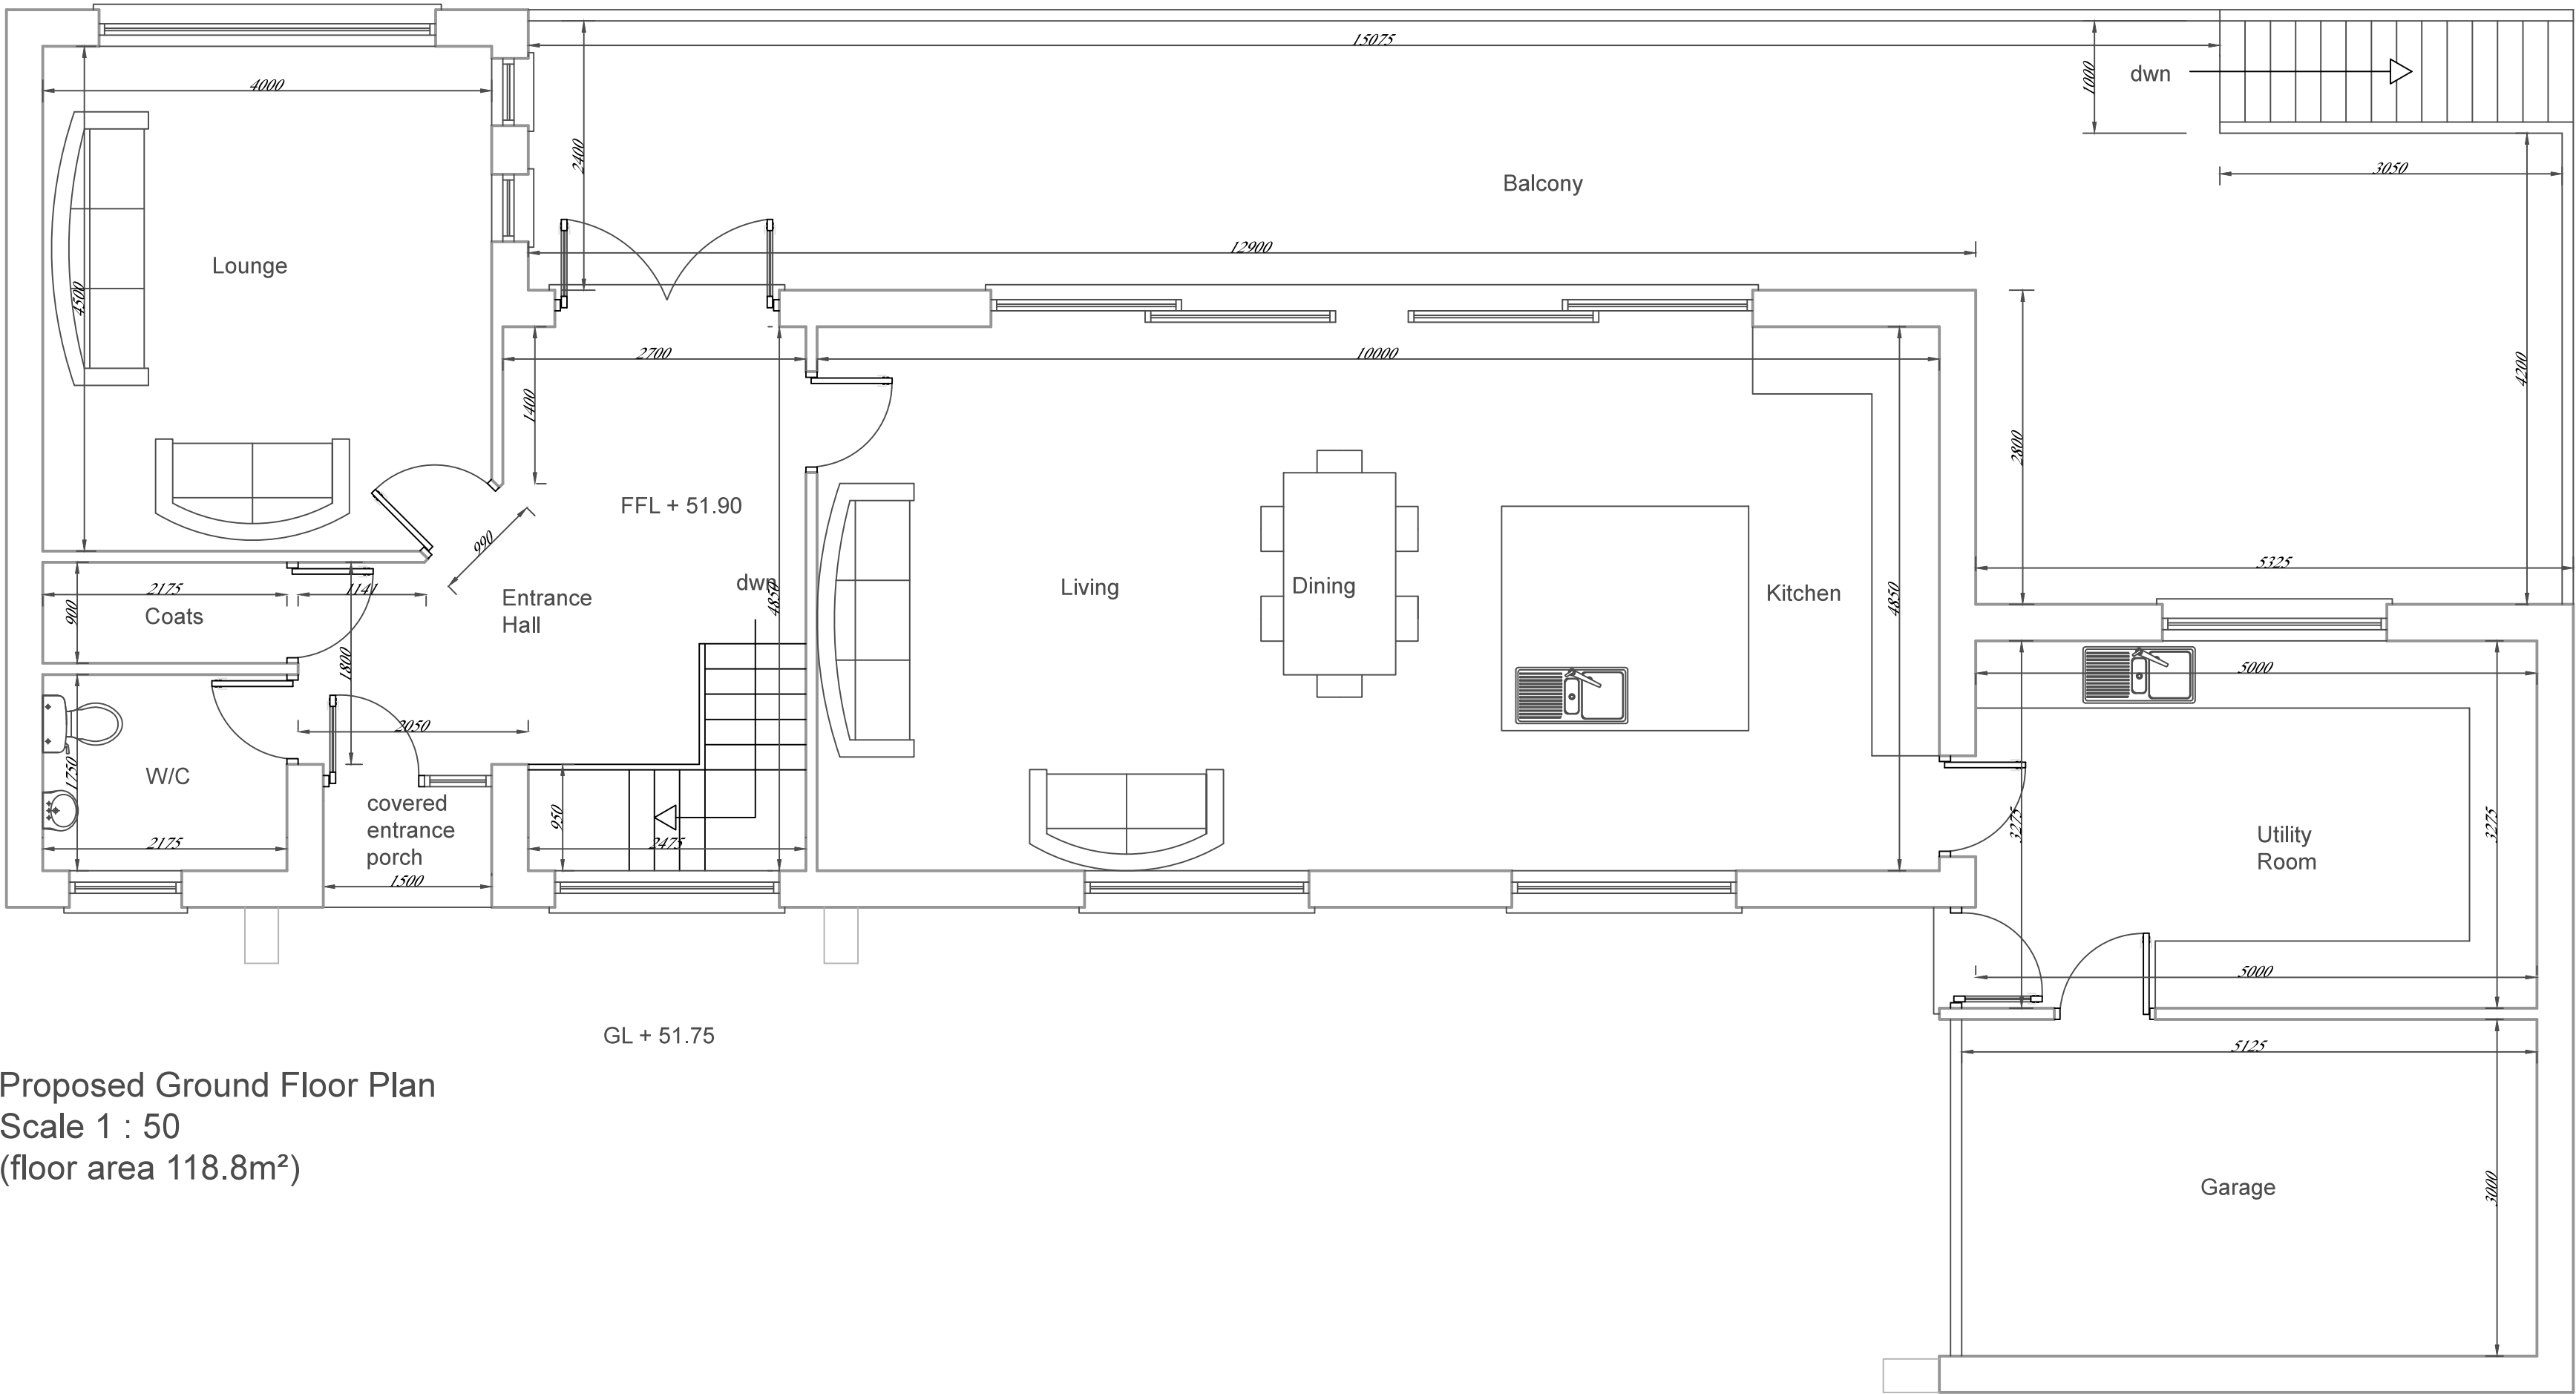

Proposed Ground Floor Plan
Scale 1 : 50
(floor area 118.8m²)

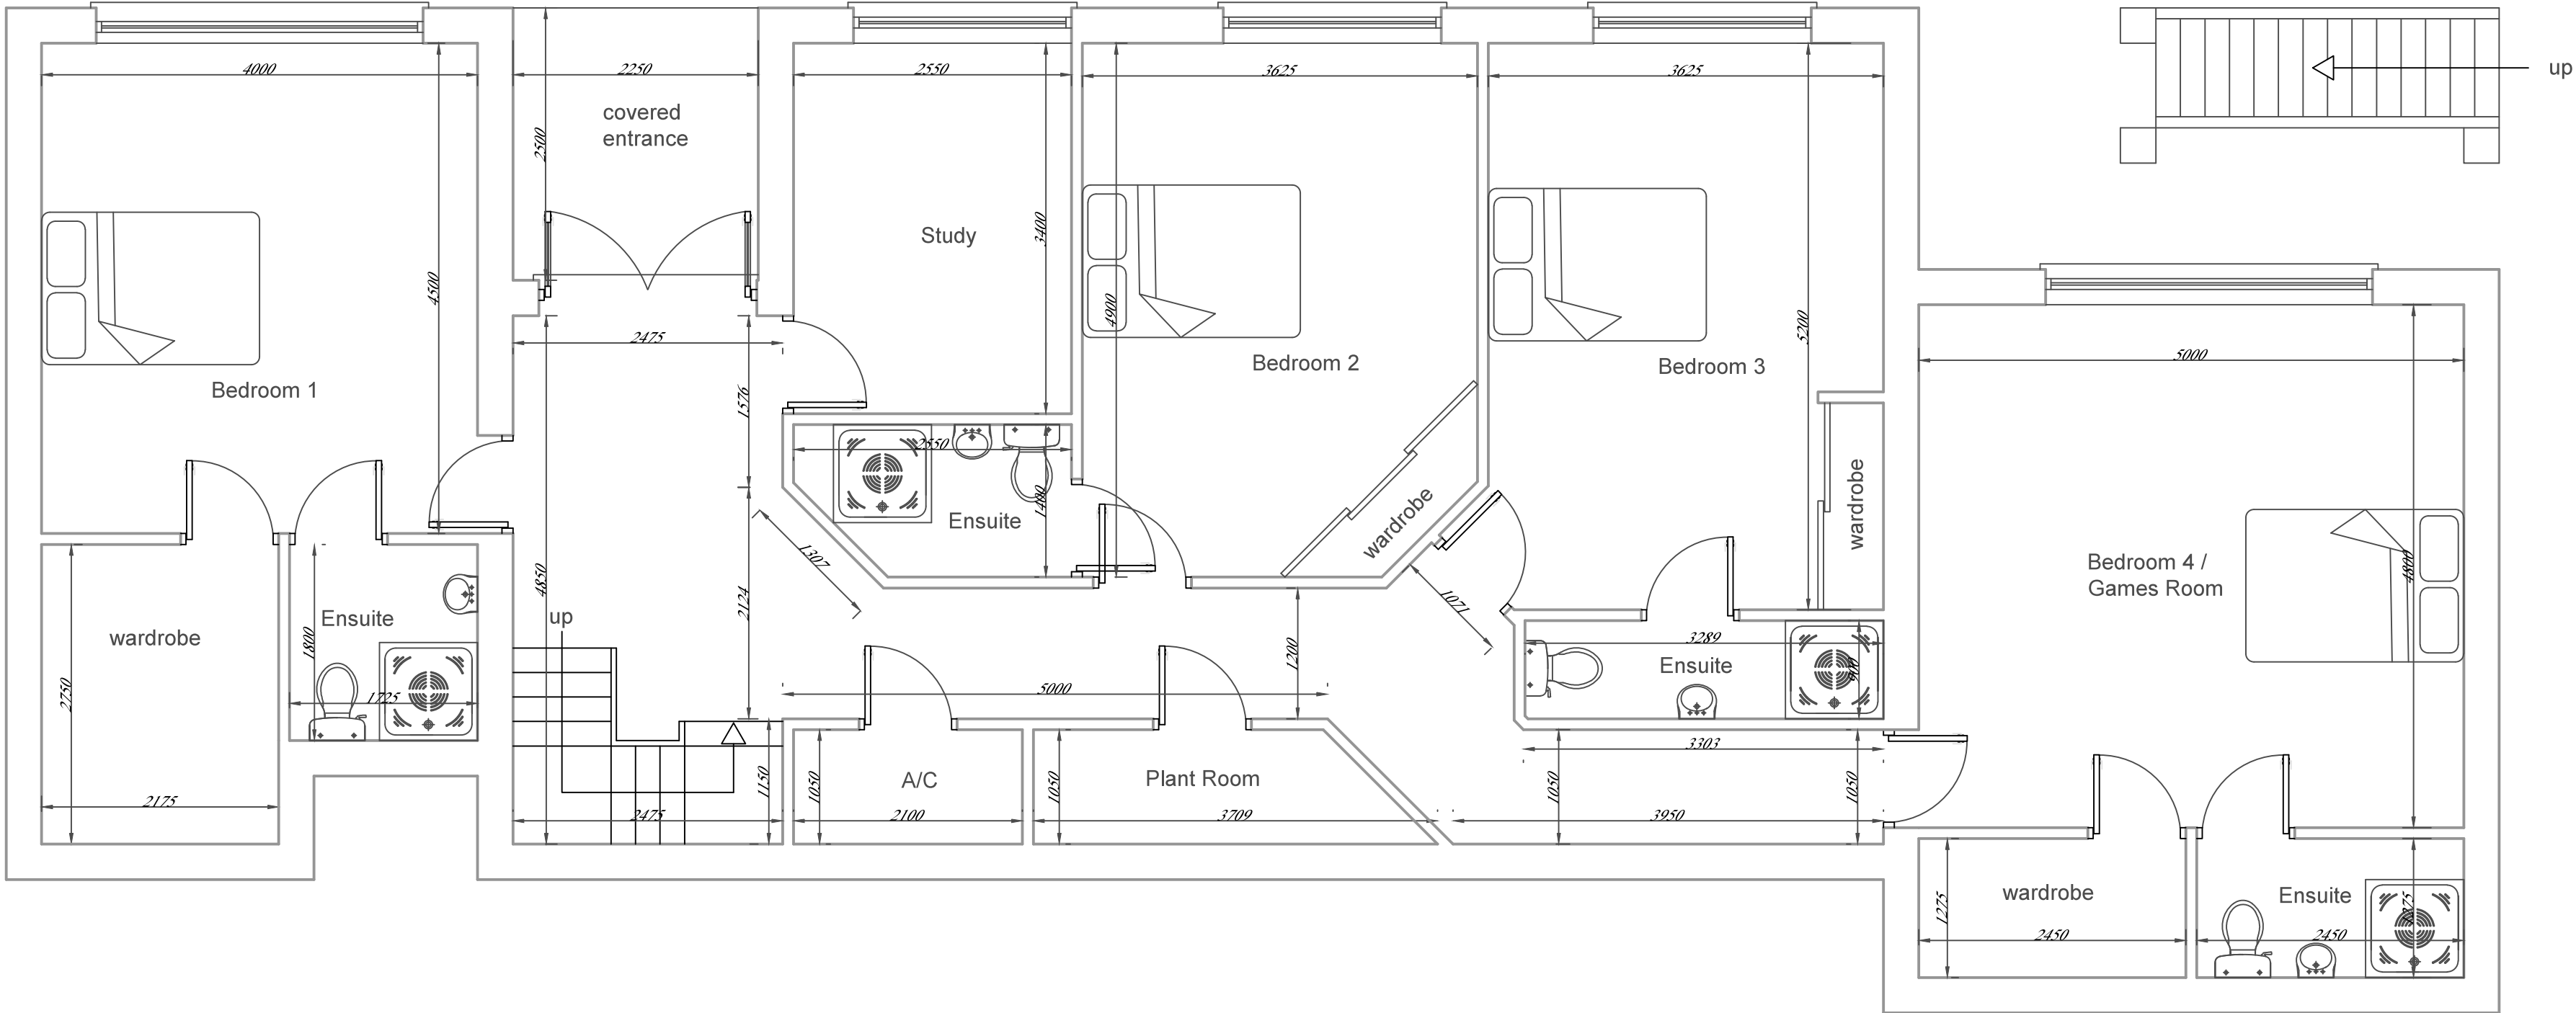

Proposed Lower Ground Floor Plan
Scale 1 : 50
(floor area 144m²)

JAREWBIDGE
DEVELOPMENT SERVICES
Architectural Design +
Quantity Surveying
5 Chapel Street, Mumbles, Swansea SA3 4NH
web: www.jarewbridge.com
email: info@jarewbridge.com
tel: 01792 360606
Adam: 07790 762443 John: 07775 595410

Client
Mr & Mrs. Davies

Project
**Land off Wellfield Road
Baglan**

Drawing Title
Proposed Floor Plans

Issue
PLANNING

Project No. 07.20.WR	Drawing No. 07.20.WR.D1
Scales 1:50	Date 14.08.20
Drawn APR	Checked JAR
Sheet Size A1	Revision A

© This drawing may not be copied without prior written permission