

NOTES  
DO NOT SCALE THIS DRAWING  
CONTRACTOR TO CHECK ALL DIMENSIONS AND REPORT  
ALL ERRORS AND OMISSIONS TO THE ENGINEER



JA REWBRIDGE  
DEVELOPMENT SERVICES  
Architectural Design +  
Quantity Surveying

5 Chapel Street, Mumbles, Swansea SA3 4NH

web: [www.jarewbridge.com](http://www.jarewbridge.com)  
email: [info@jarewbridge.com](mailto:info@jarewbridge.com)  
tel: 01792 360606  
Adam: 07790 762443 John: 07775 595410


Client  
Mr & Mrs. Davies

Project  
Land off Wellfield Road  
Baglan


Drawing Title  
Proposed Elevations.

Issue  
PLANNING


|                         |                |                            |          |
|-------------------------|----------------|----------------------------|----------|
| Project No.<br>07.20.WR |                | Drawing No.<br>07.20.WR.D3 |          |
| Scales<br>1:100         |                | Date<br>14.08.20           | Revision |
| Drawn<br>APR            | Checked<br>JAR | Sheet Size<br>A2           | A        |

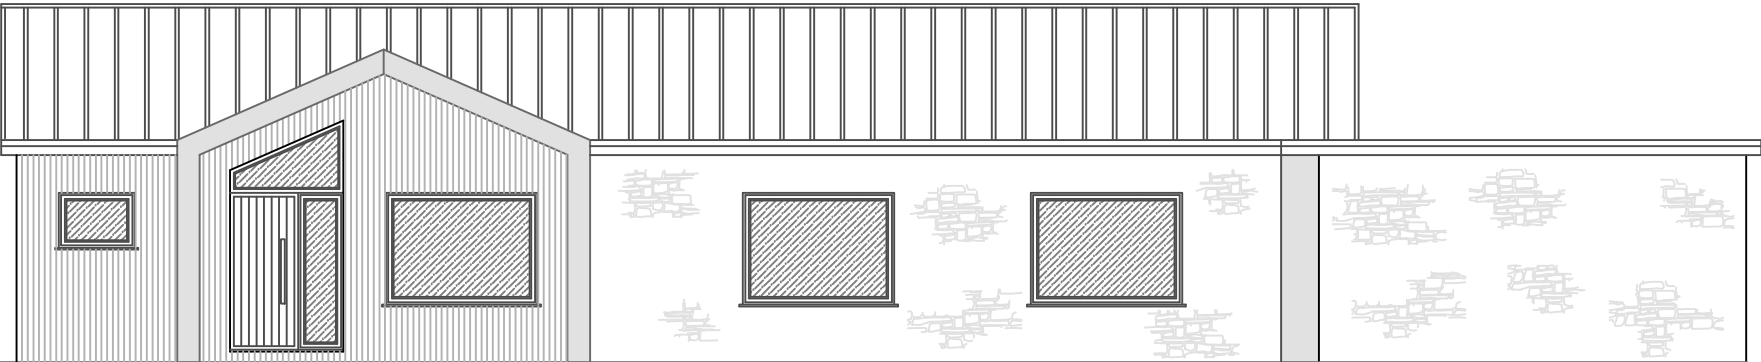


Proposed Front Elevation  
Scale 1 : 100  
External Materials:  
Walls - Timber Cladding, Render & Stone.  
Roof - Standing Seam Metal & EPDM.  
Windows - Aluminium  
Doors - Aluminum & Oak Front Door

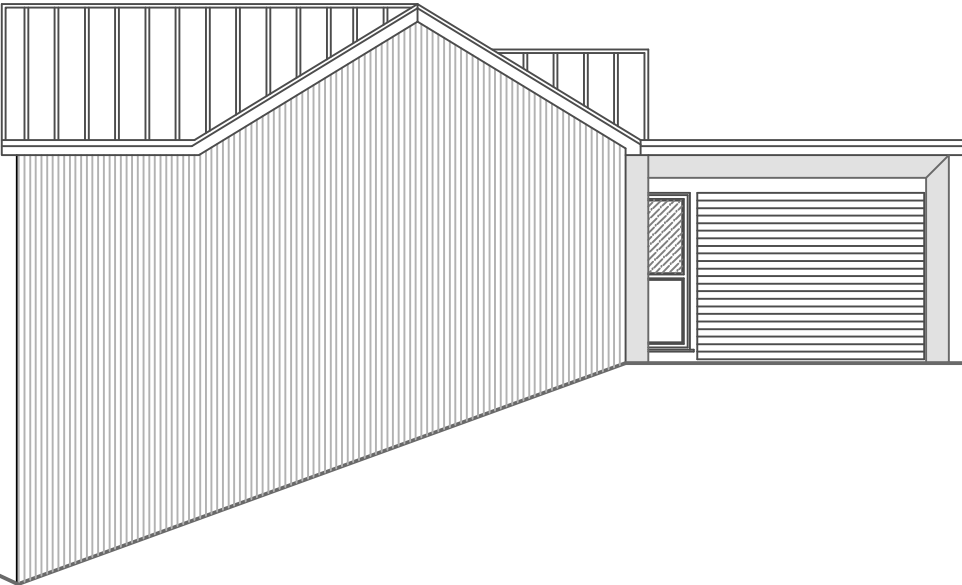

Proposed Side Elevation  
Scale 1 : 100

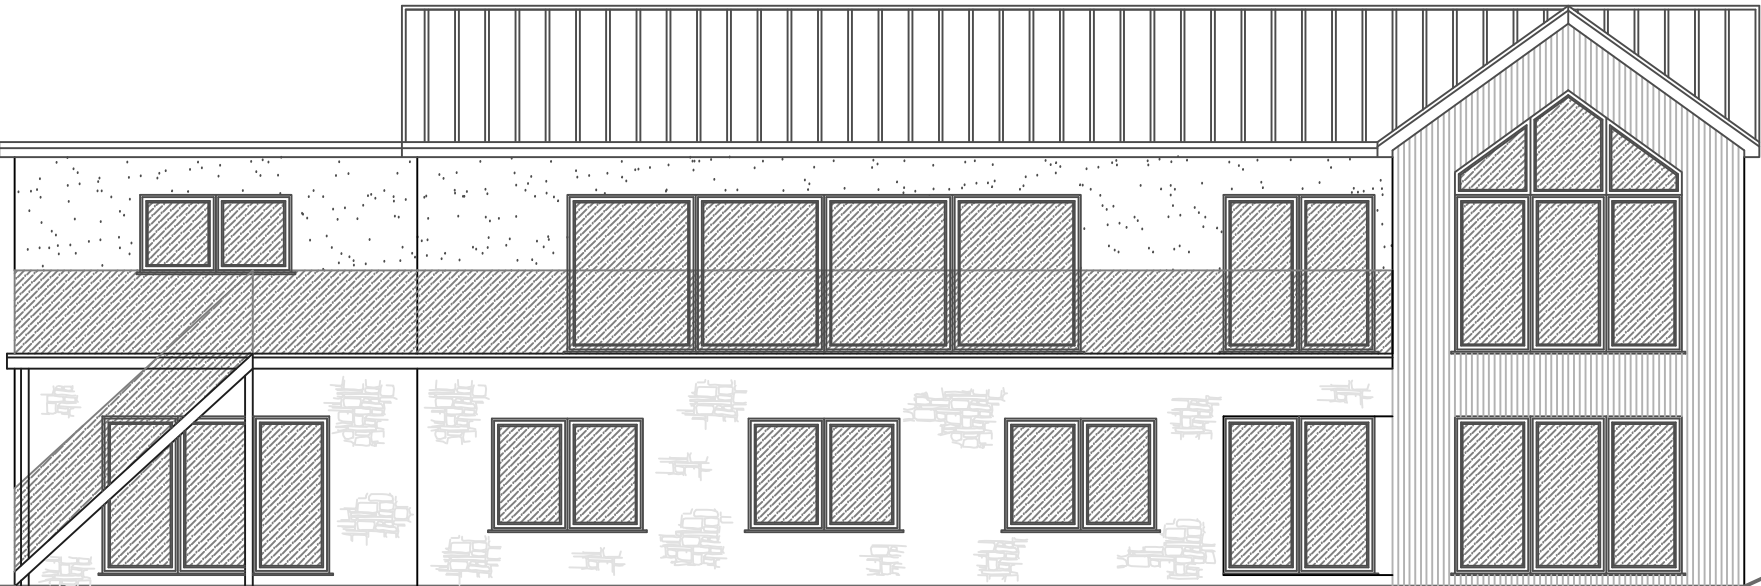

Proposed Rear Elevation  
Scale 1 : 100

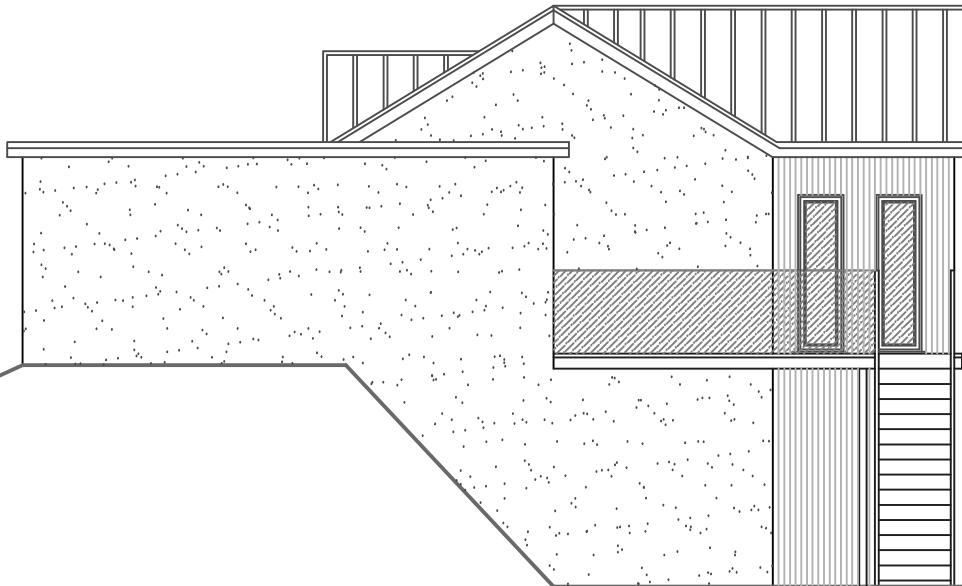

Proposed Side Elevation  
Scale 1 : 100