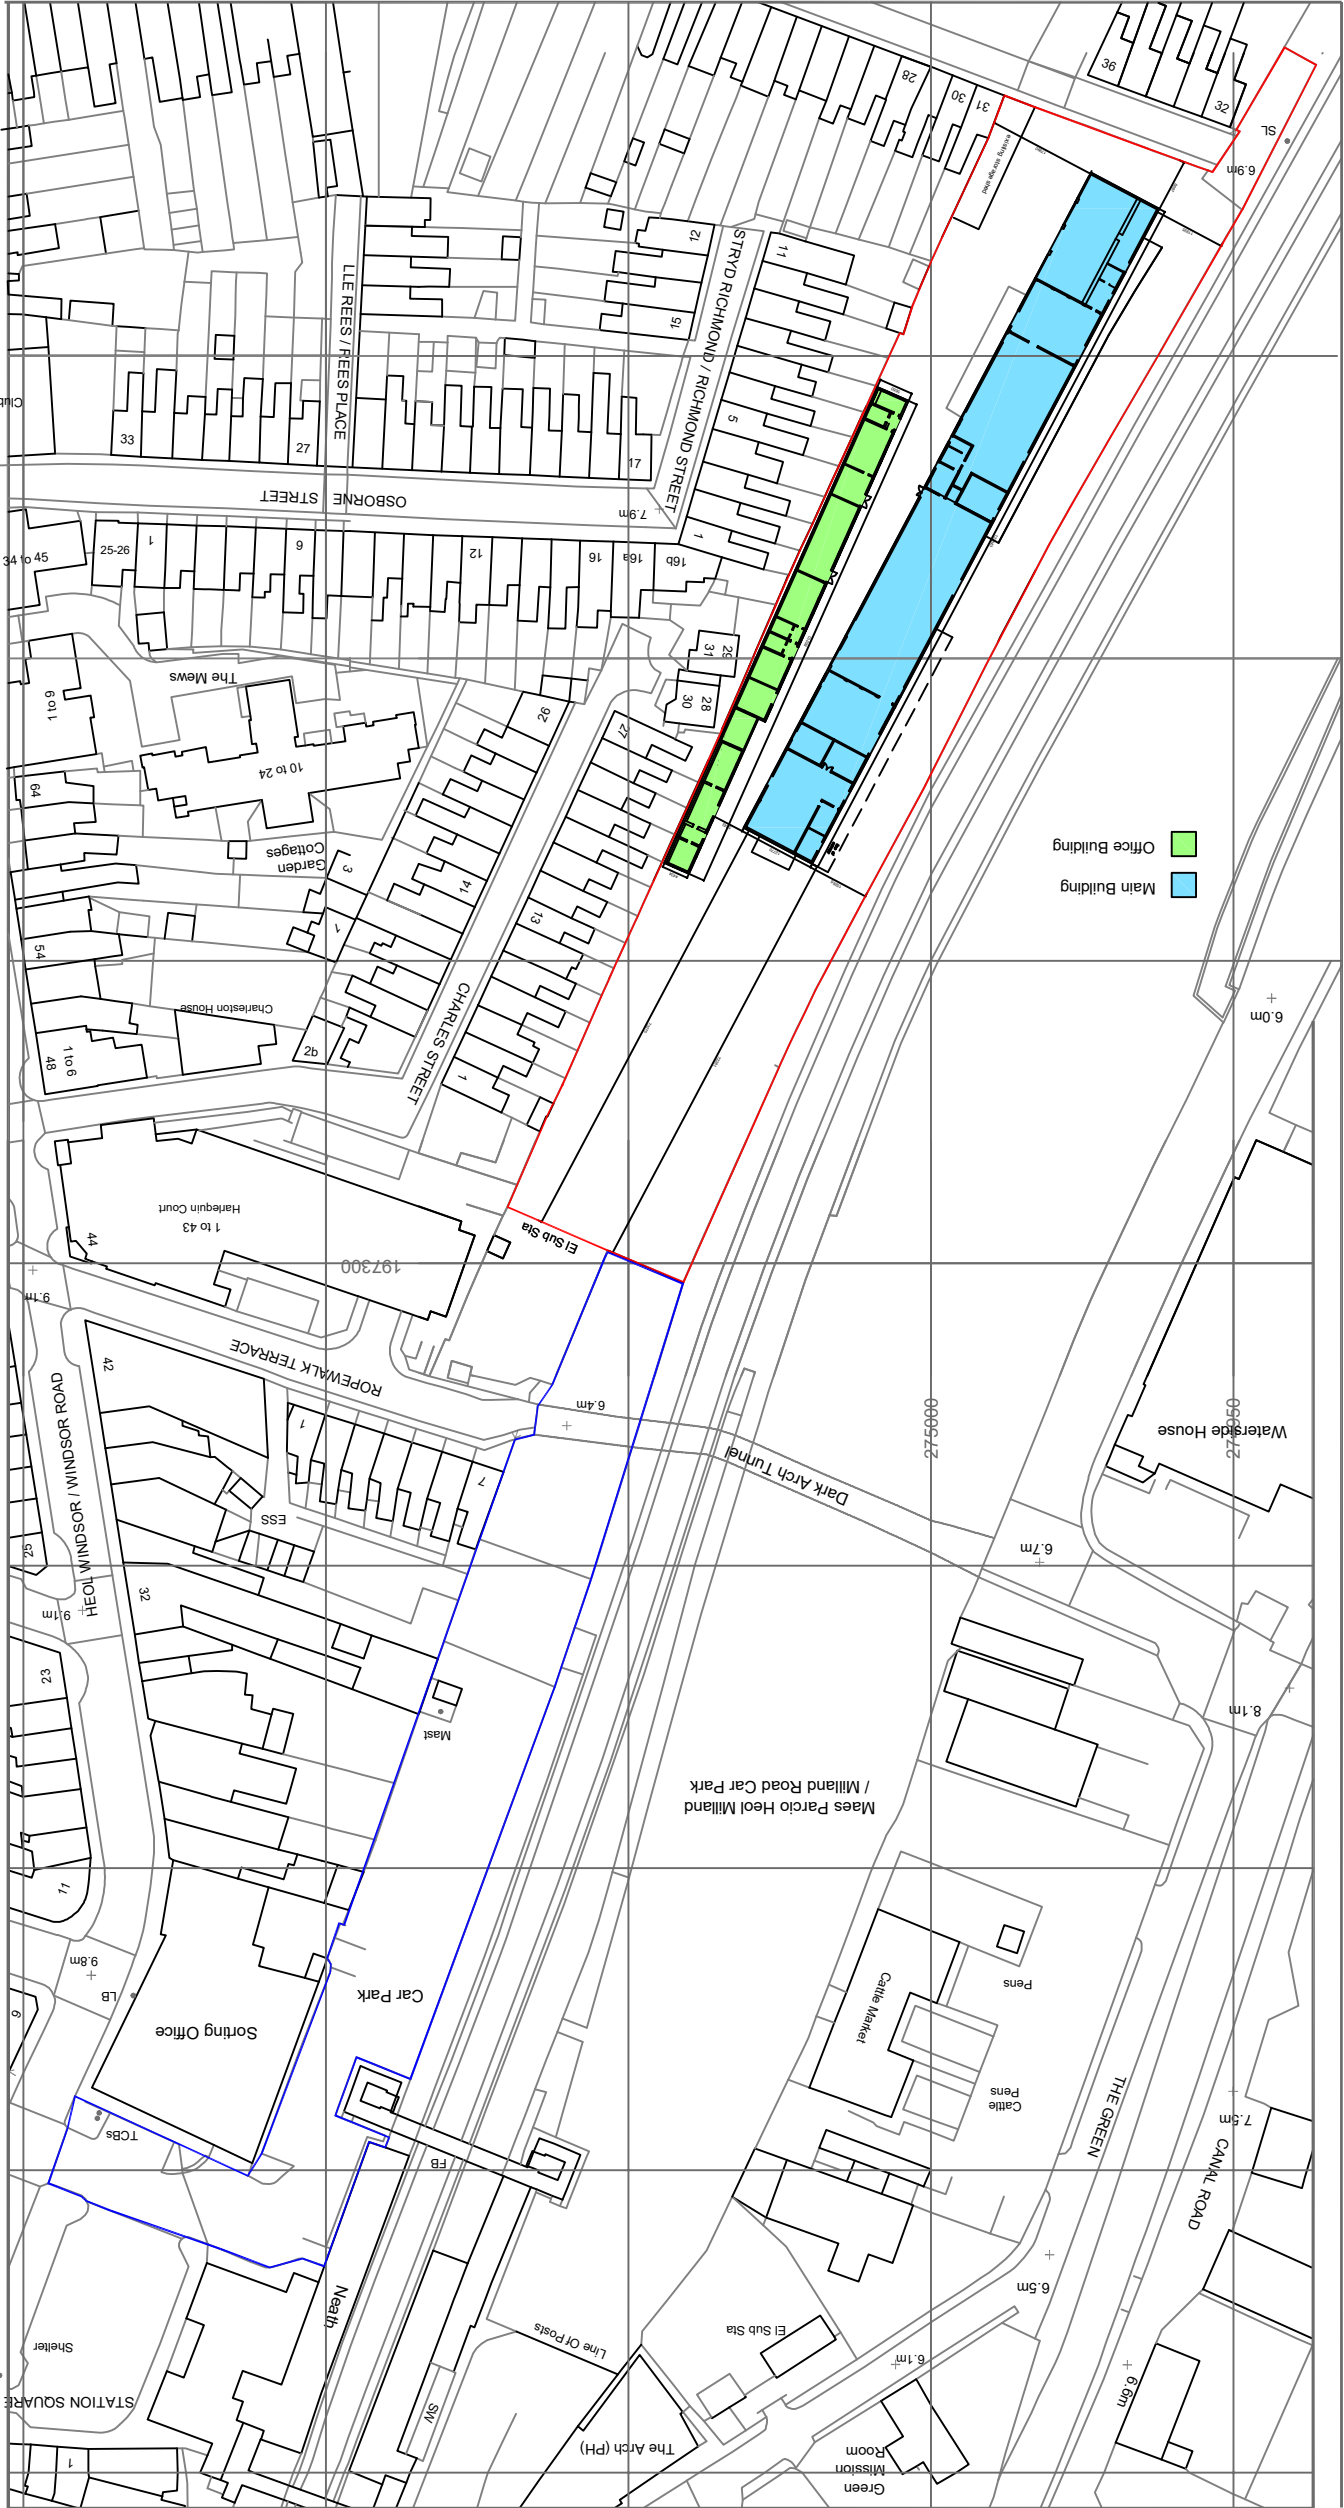


0 10 20
metres

 OscarClarke Design fran@oscarclarke.com 45 Station Road Cardiff CF14 5UT 029 2140 9923 07703 294284		Railway Buildings Neath	
title Site Plan Existing		job no. 096 drg no. D AP501 rev D	scale 1:1250 @ A3 date 09/06/2020 drawn by FC checked by