

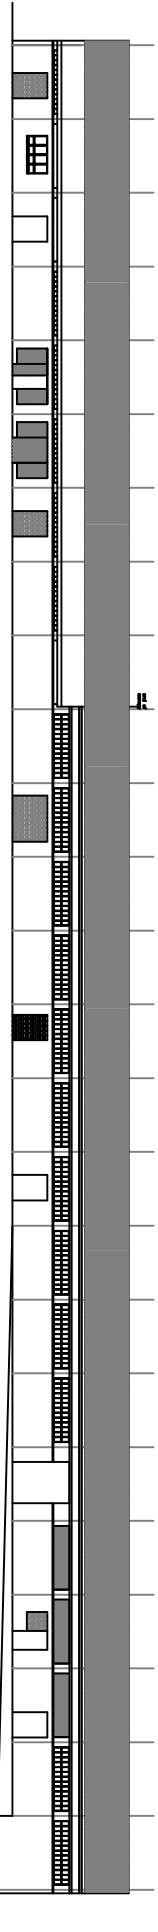




Existing Rear Elevation without canopy

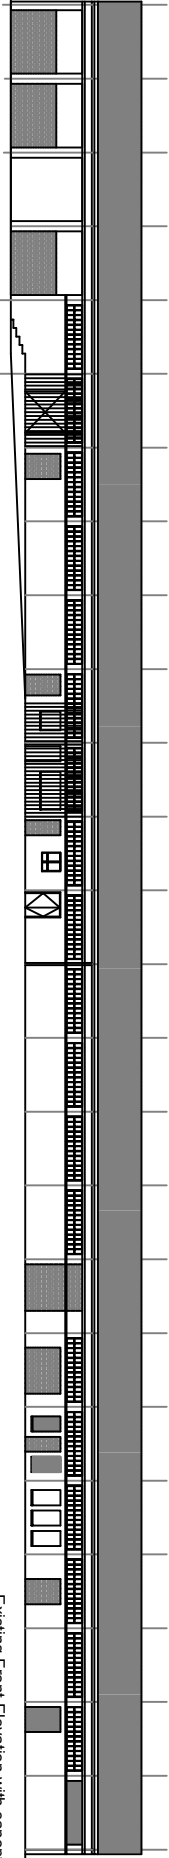


Existing Rear Elevation with canopy

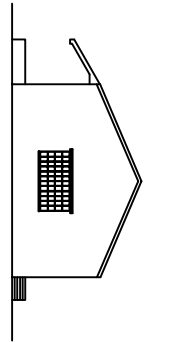

Existing Front Elevation with canopy

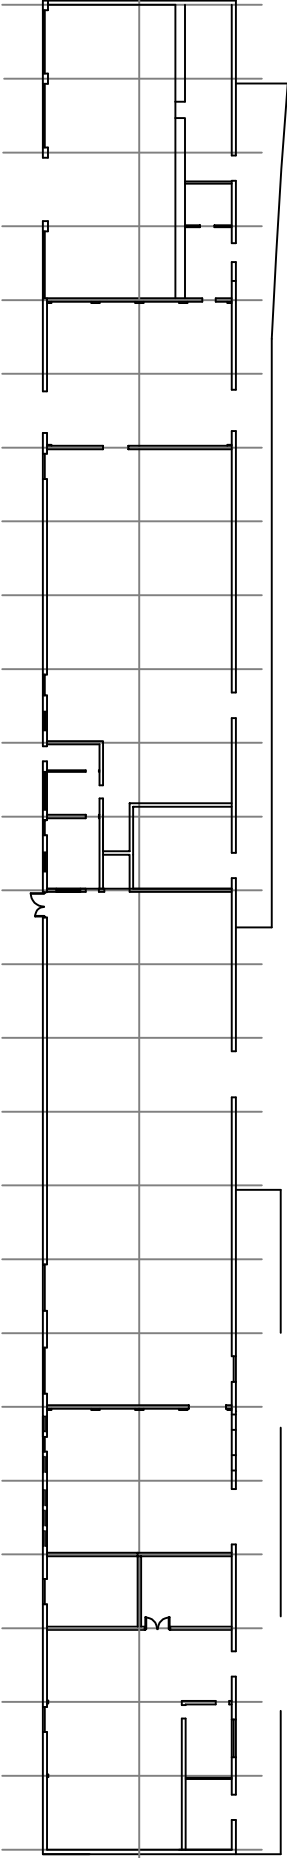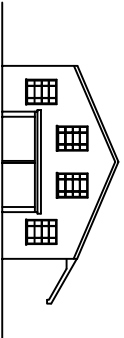

Existing Plan

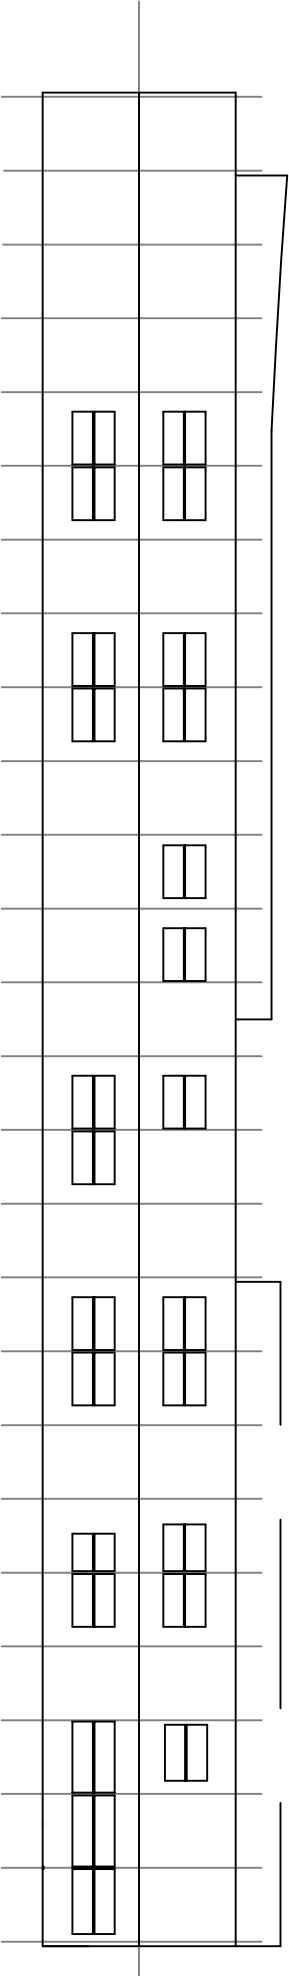

Existing Roof Plan



OscarClarke
Design

fran@oscarclarke.com

45 Station Road
Cardiff
CF14 5UT
029 2140 9923
07703 294284

Railway Buildings

Neath

title
Existing Plans & Elevations
Main Building

job no.	096	drg no.	D AP101	rev	A
scale	1:500 @ A3	date	09/06/2020	drawn by	FC
				checked by	