



Proposed Front Elevation
Not to scale

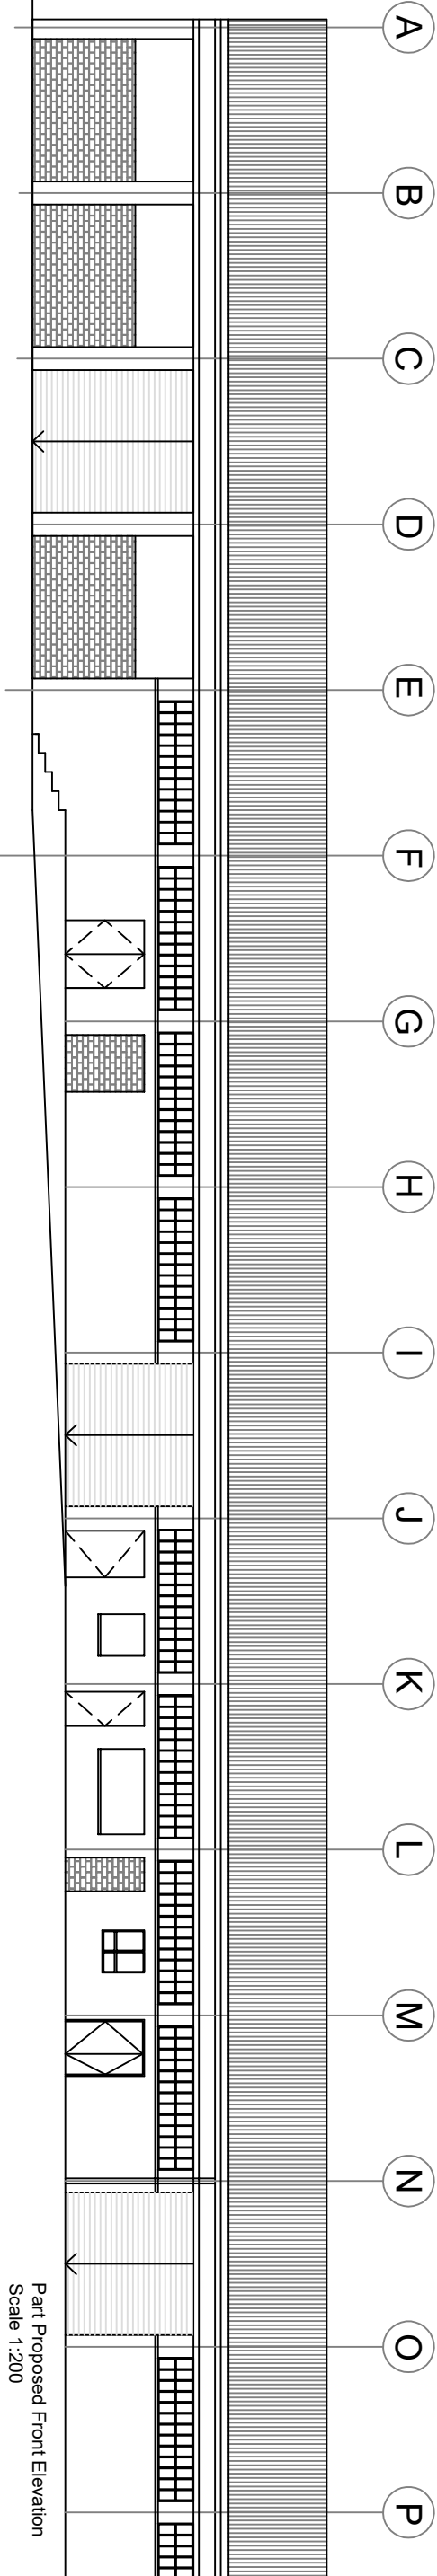

Part Proposed Front Elevation
Scale 1:200

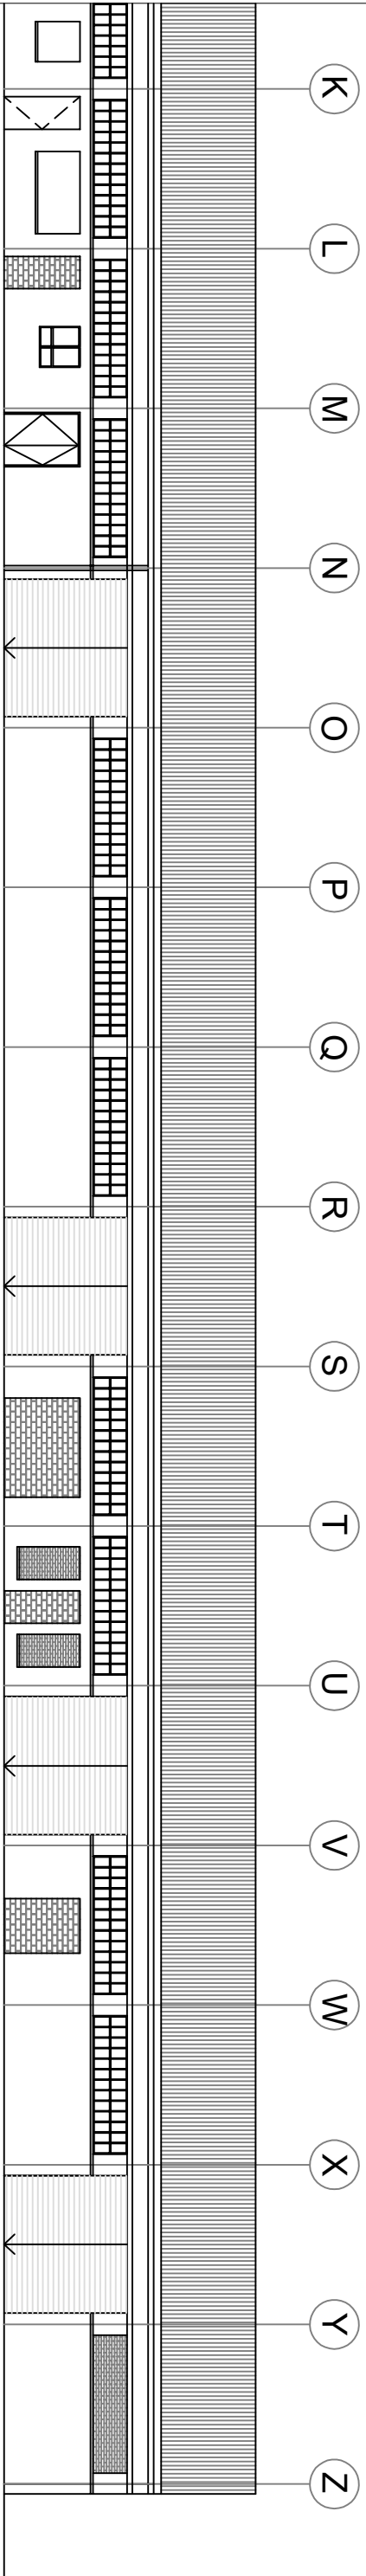

Part Proposed Front Elevation
Scale 1:200

OscarClarke
Design

fran@oscarclarke.com

45 Station Road
Cardiff
CF14 5UT
029 2140 9923
07703 294284

Railway Buildings

Neath

title
Proposed Front Elevation
Main Building

job no.	096	drg no.	D AP110	rev	A
scale	1:200 @ A3	date	09/06/2020	drawn by	FC
				checked by	