



Proposed Front Elevation
Not to scale

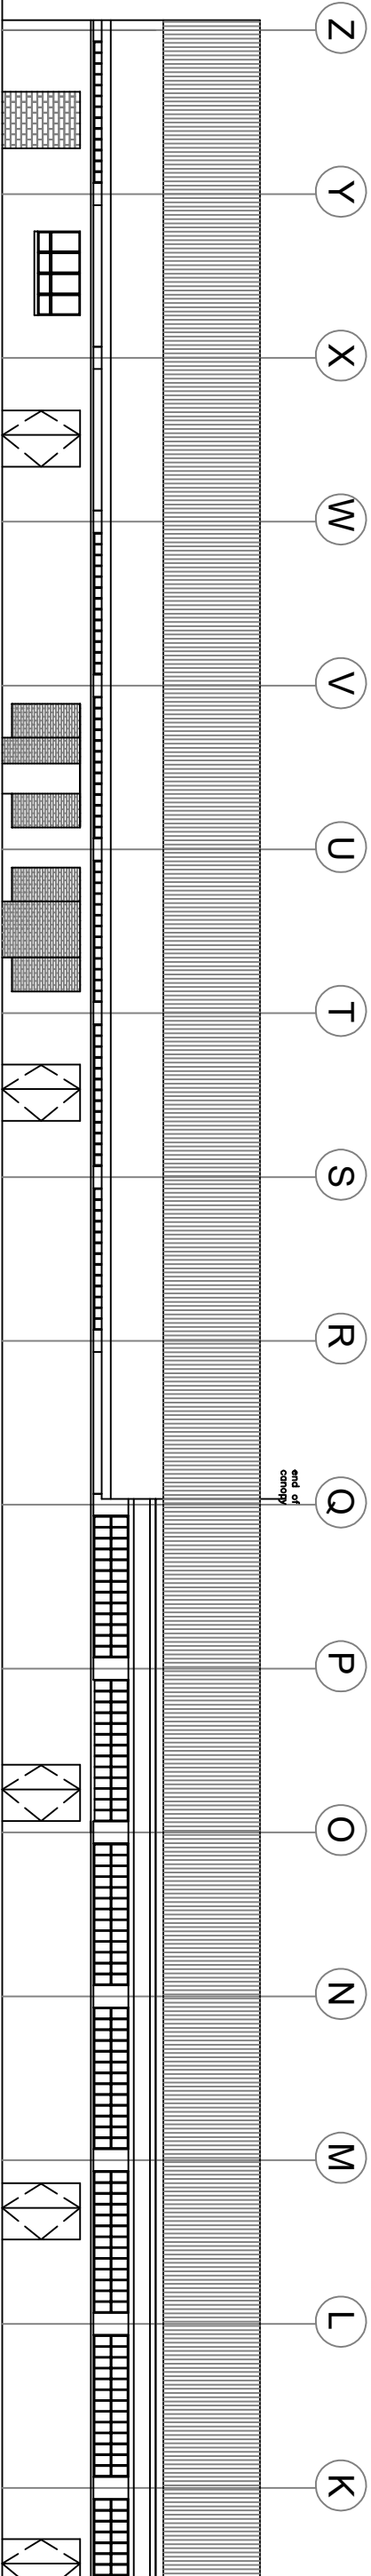

Part Proposed Front Elevation
Scale 1:200

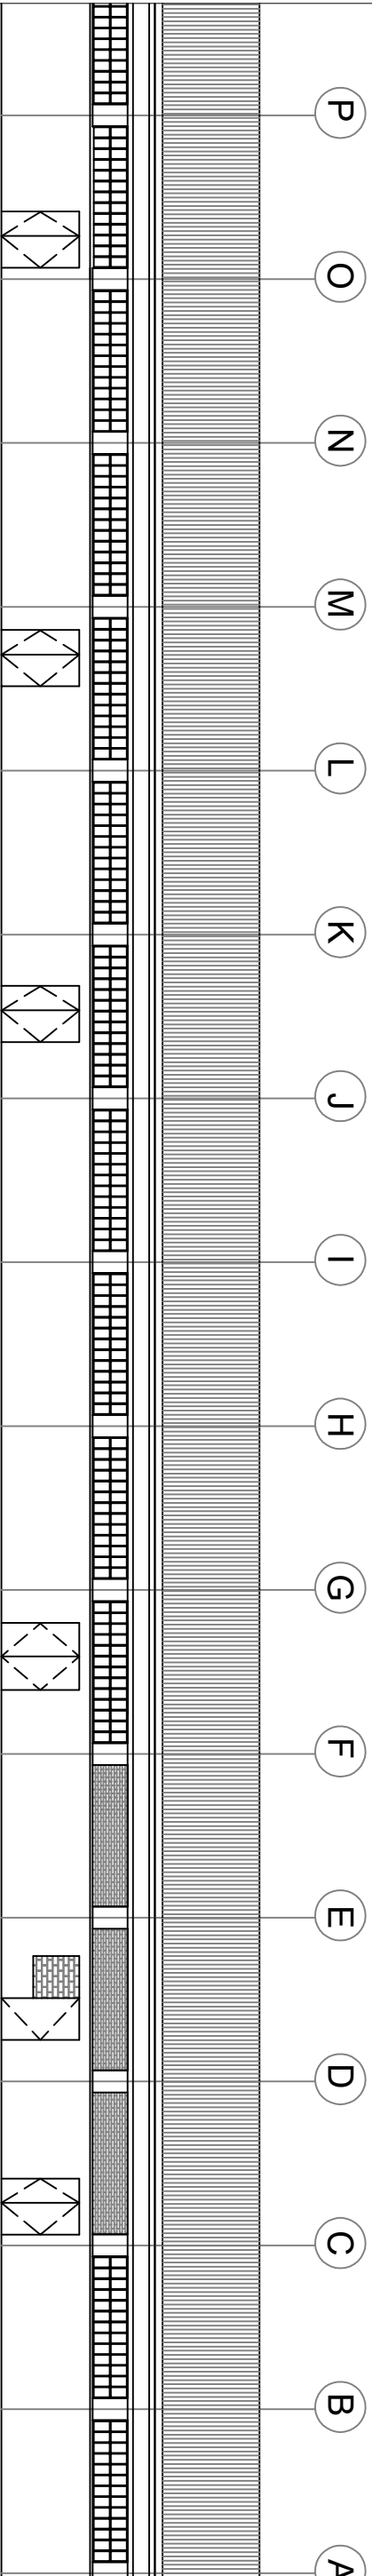

Part Proposed Rear Elevation
Scale 1:200

OscarClarke
Design

fran@oscarclarke.com

45 Station Road
Cardiff
CF14 5UT
029 2140 9923
07703 294284

Railway Buildings

Neath

title
Proposed Rear Elevation
Main Building

job no.	drg no.	rev
096	D AP111	A
scale 1:200	date 09/06/2020	drawn by FC
		checked by A