


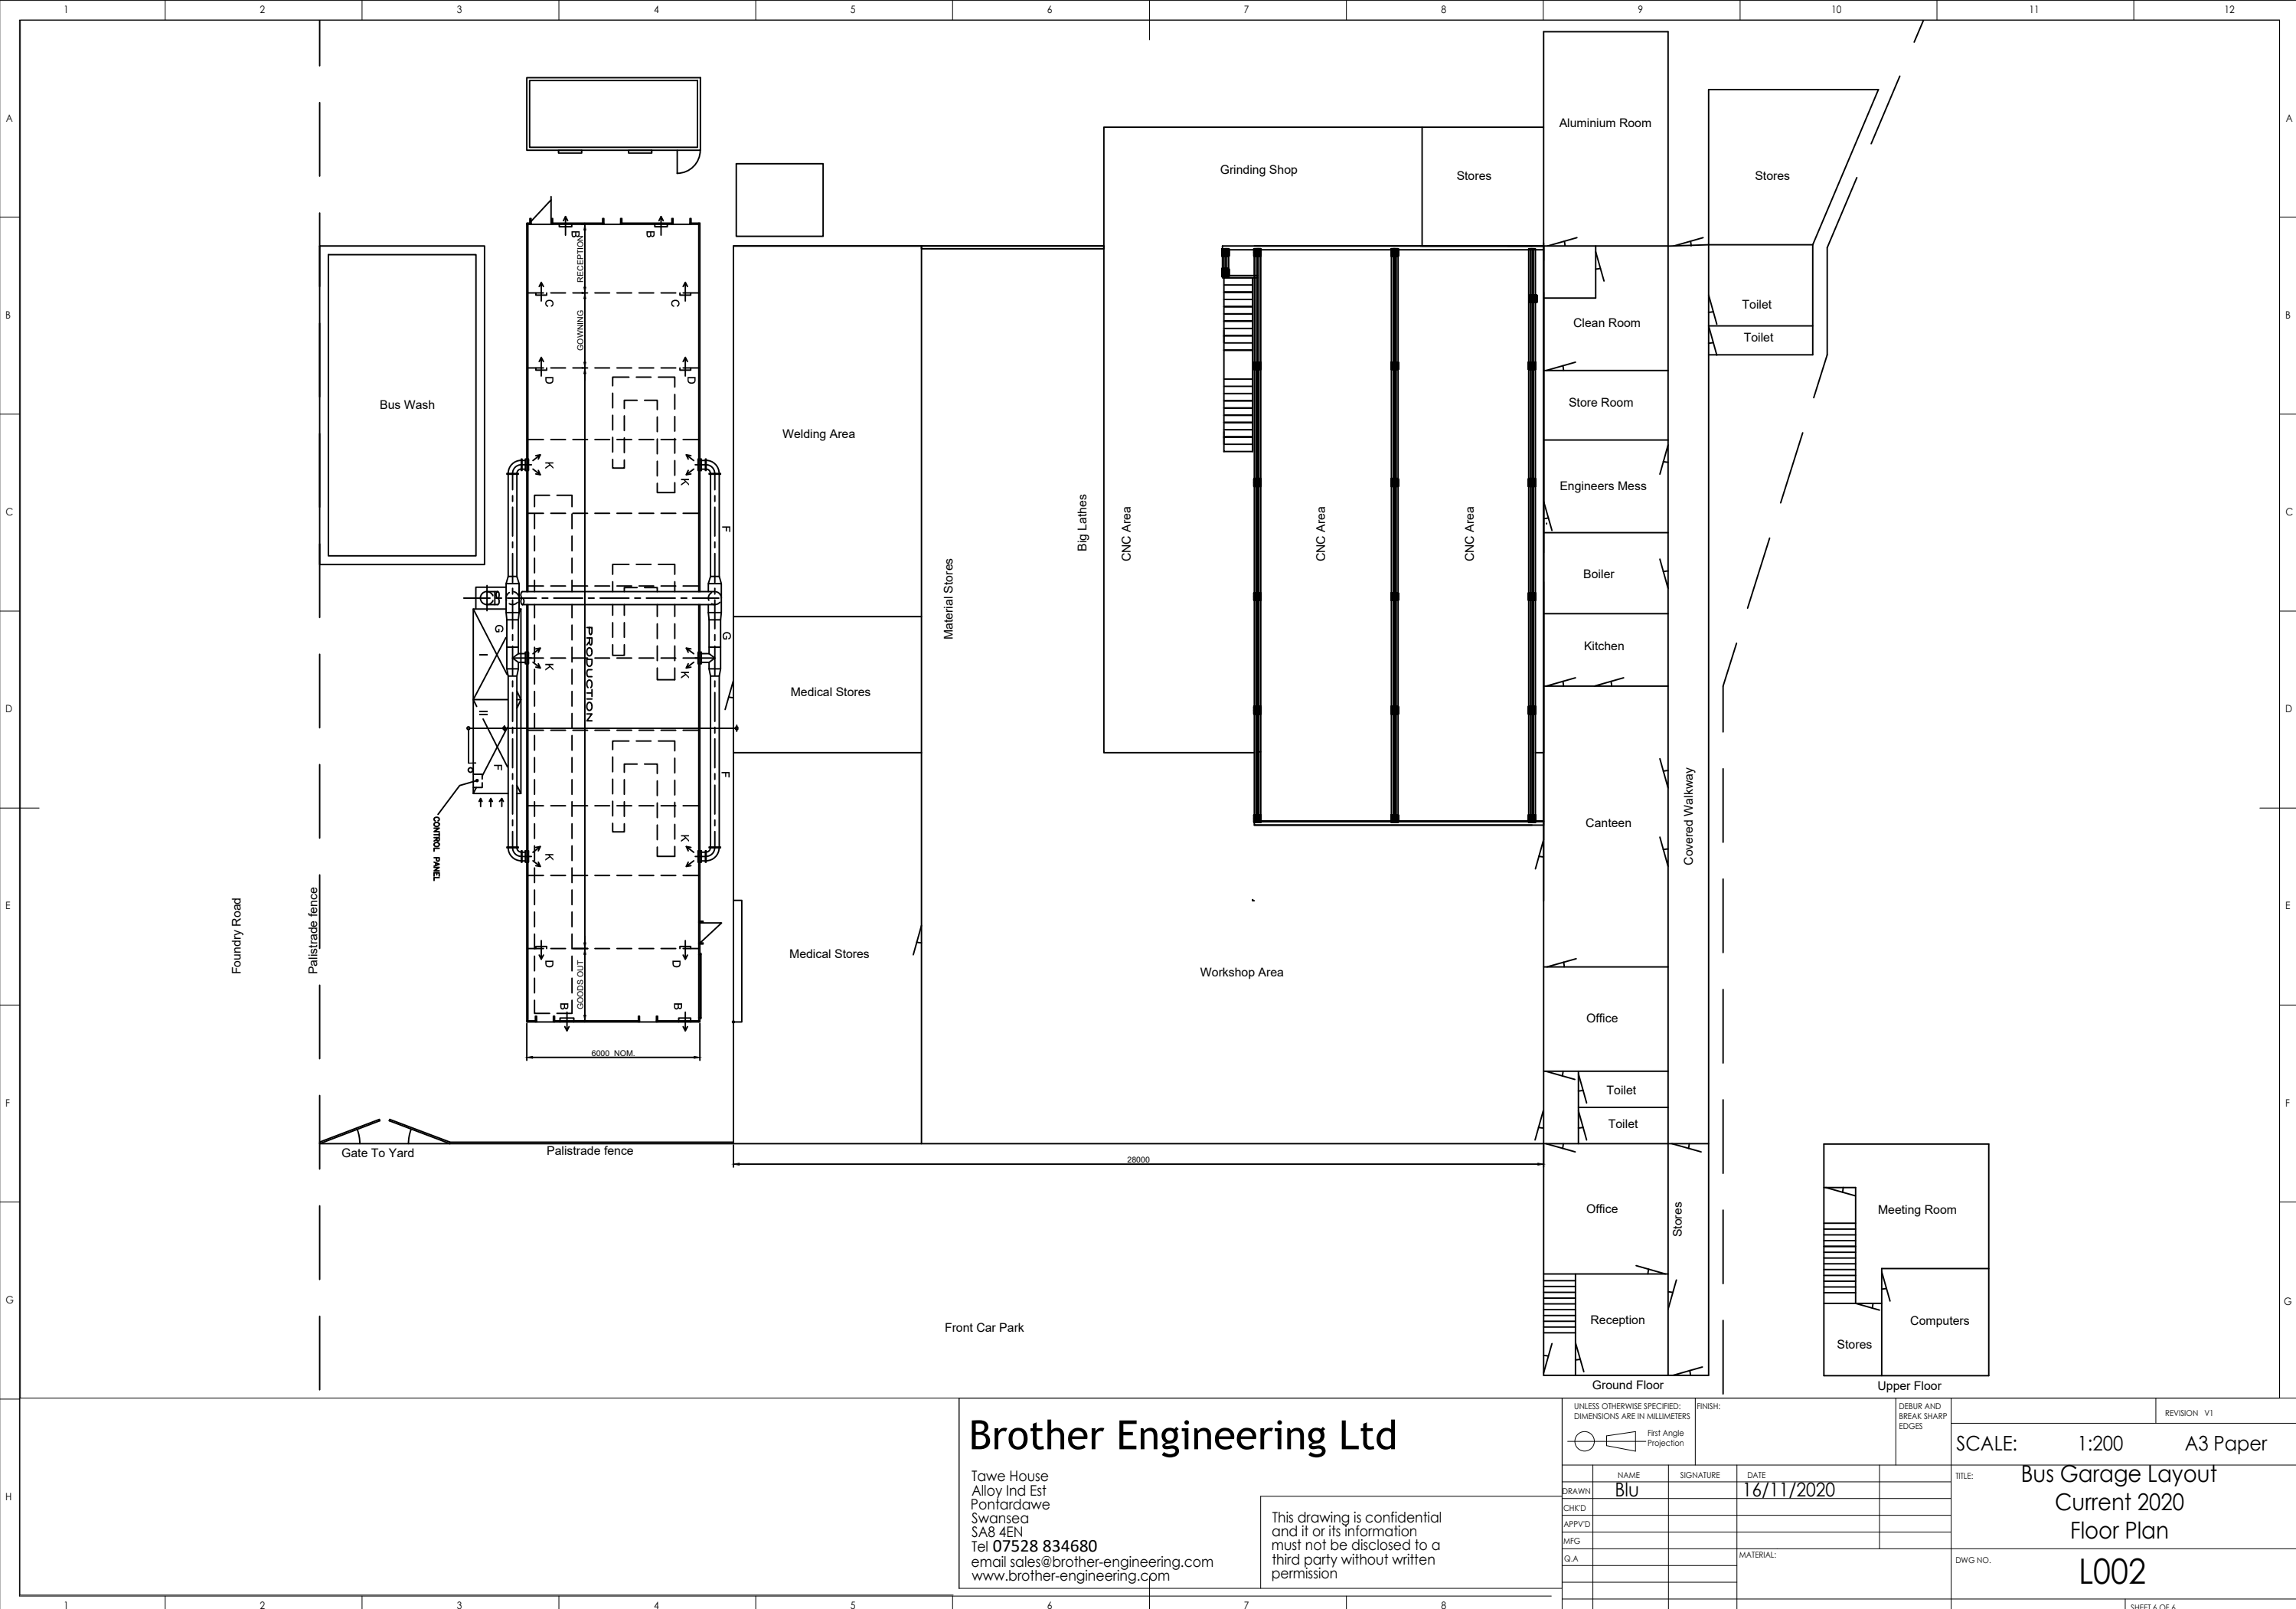

Brother Engineering Ltd

Tawe House
Alloy Ind Est
Pontardawe
Swansea
SA8 4EN
Tel 07528 834680
email sales@brother-engineering.com
www.brother-engineering.com

This drawing is confidential
and it or its information
must not be disclosed to a
third party without written
permission

UNLESS OTHERWISE SPECIFIED:
DIMENSIONS ARE IN MILLIMETERS
First Angle
Projection

FINISH:

DEBUR AND
BREAK SHARP
EDGES

REVISION V1

SCALE: 1:200 A3 Paper

TITLE: Bus Garage Layout
Current 2020
Floor Plan

DWG NO. L002