




Reproduced from an Ordnance Survey map with the permission of the
Controller of Her Majesty's Stationary Office. Crown Copyright reserved



EXISTING SITE PLAN
Scale 1:250



Reproduced from an Ordnance Survey map with the permission of the
Controller of Her Majesty's Stationary Office. Crown Copyright reserved

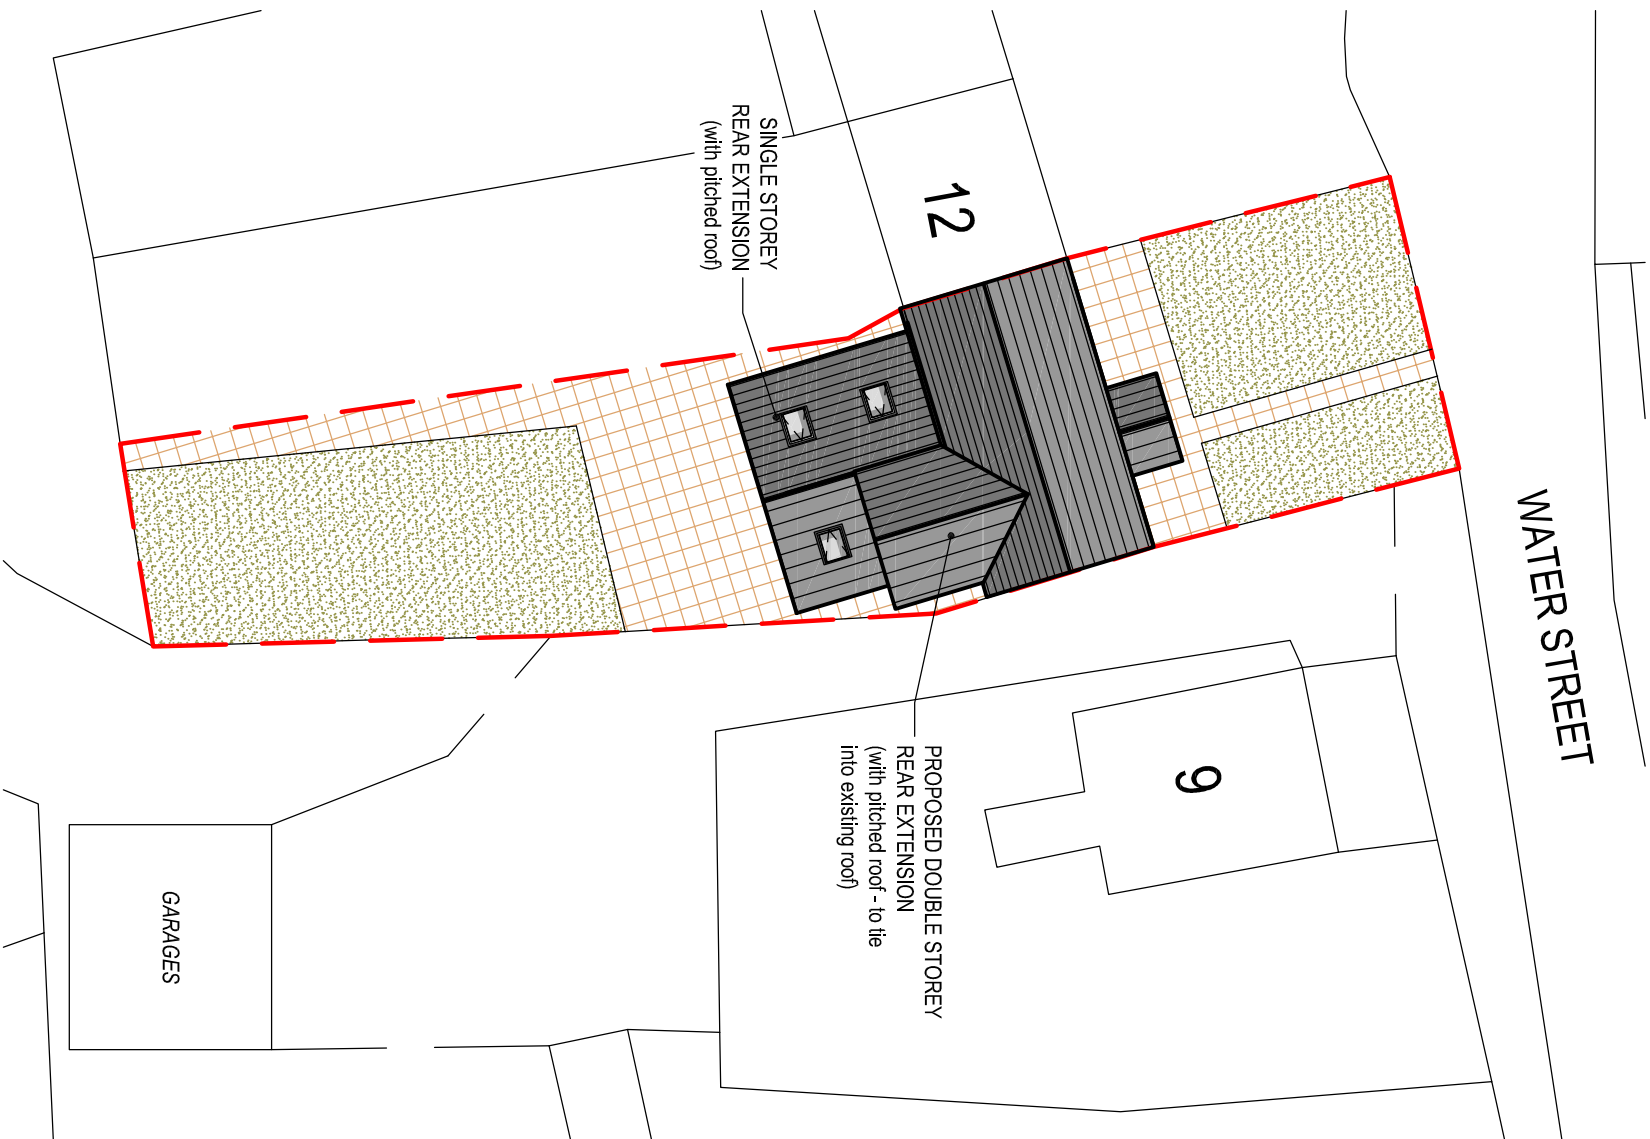

PROPOSED SITE PLAN
Scale 1:250

Client:

Mr. & Mrs. C. Jones
c/o 10 Water Street,
Gwaun Cae Gurwen
SA18 1HA

Project Title:

PROPOSED PART SINGLE / PART
DOUBLE STOREY REAR EXTENSION

General Notes:

1. Do not scale from this drawing. Take figured dimensions only.
2. Dimensions are in millimetres unless otherwise stated.

Drawing Issue:

PLANNING

Drawing Title:

EXISTING & PROPOSED SITE PLANS

Drawing No:

Revision:

Date:

Revised:

Scales(s):

1:250

Paper Size:

A3



Cwm Planning & Design Ltd.
(Civil, Structural & Architectural)