



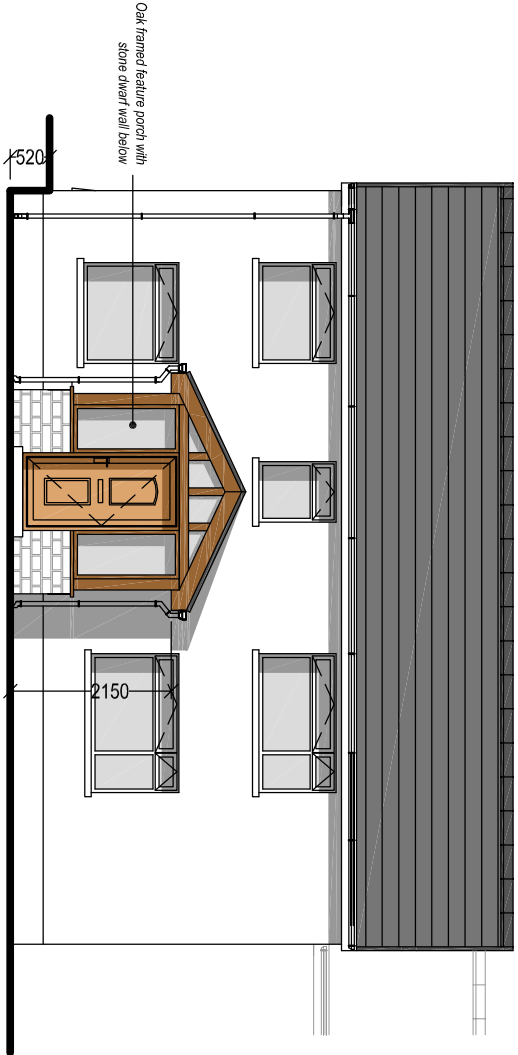


PROPOSED FRONT ELEVATION

Scale 1:100

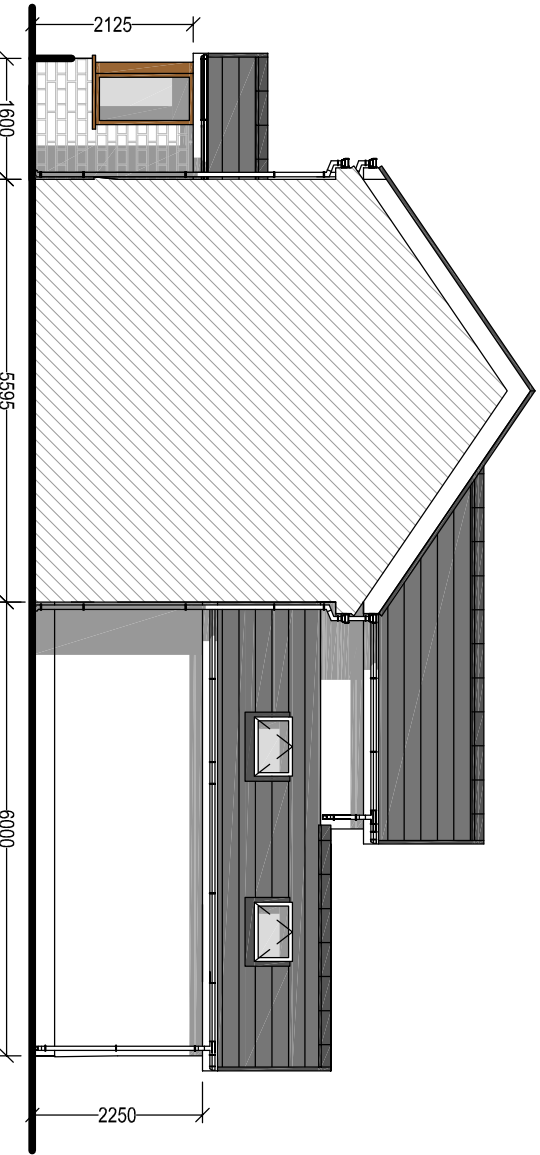


PROPOSED SIDE ELEVATION

Scale 1:100

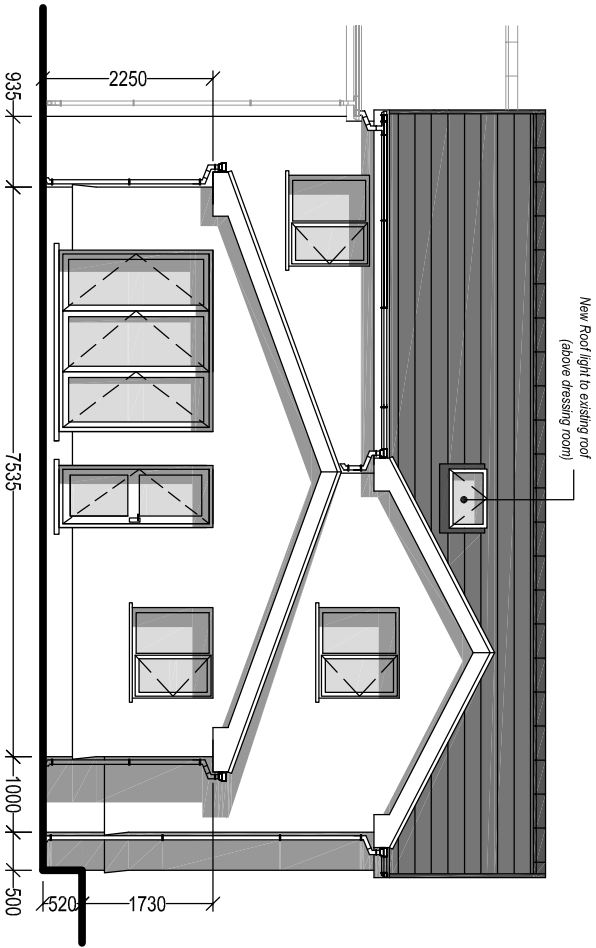

PROPOSED REAR ELEVATION

Scale 1:100

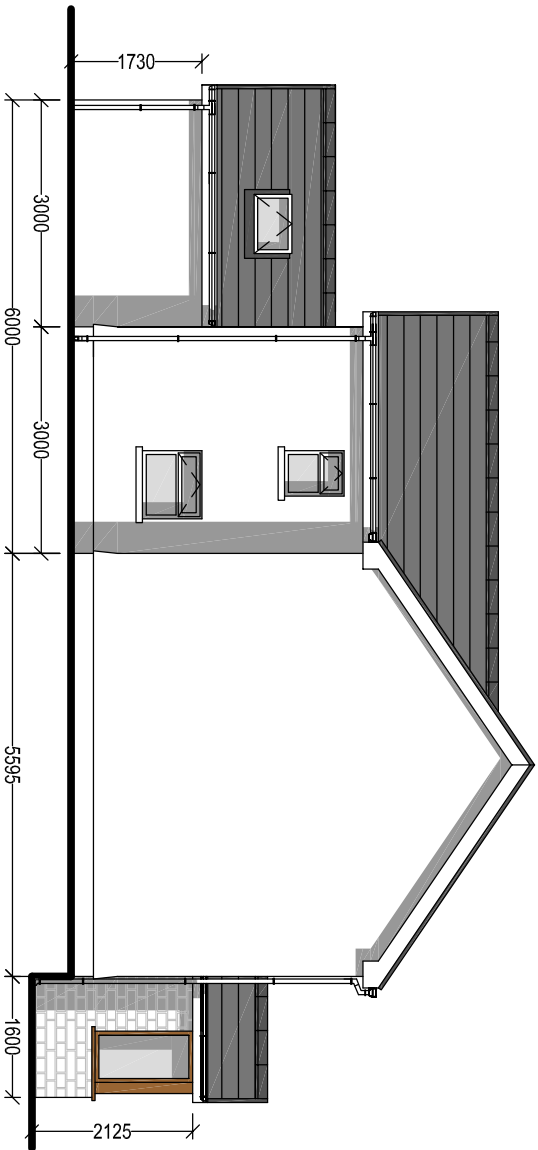

PROPOSED SIDE ELEVATION

Scale 1:100



Cwm Planning & Design Ltd.
(architectural and Draughting Services)

Client:

Mr. & Mrs. C. Jones
c/o 10 Water Street,
Gwaun Cae Gurwen
SA18 1HA

Project Title:

**PROPOSED PART SINGLE / PART
DOUBLE STOREY REAR EXTENSION**

General Notes:

1. Do not scale from this drawing, take figured dimensions only.
2. Dimensions are in millimeters unless otherwise stated.

Drawing Issue:

PLANNING

Drawing Title:

PROPOSED ELEVATIONS

Drawing No:

005

Revision:

Date:

14-12-2020

Revised:

Scale(s):

1:100

Paper Size:

A3