


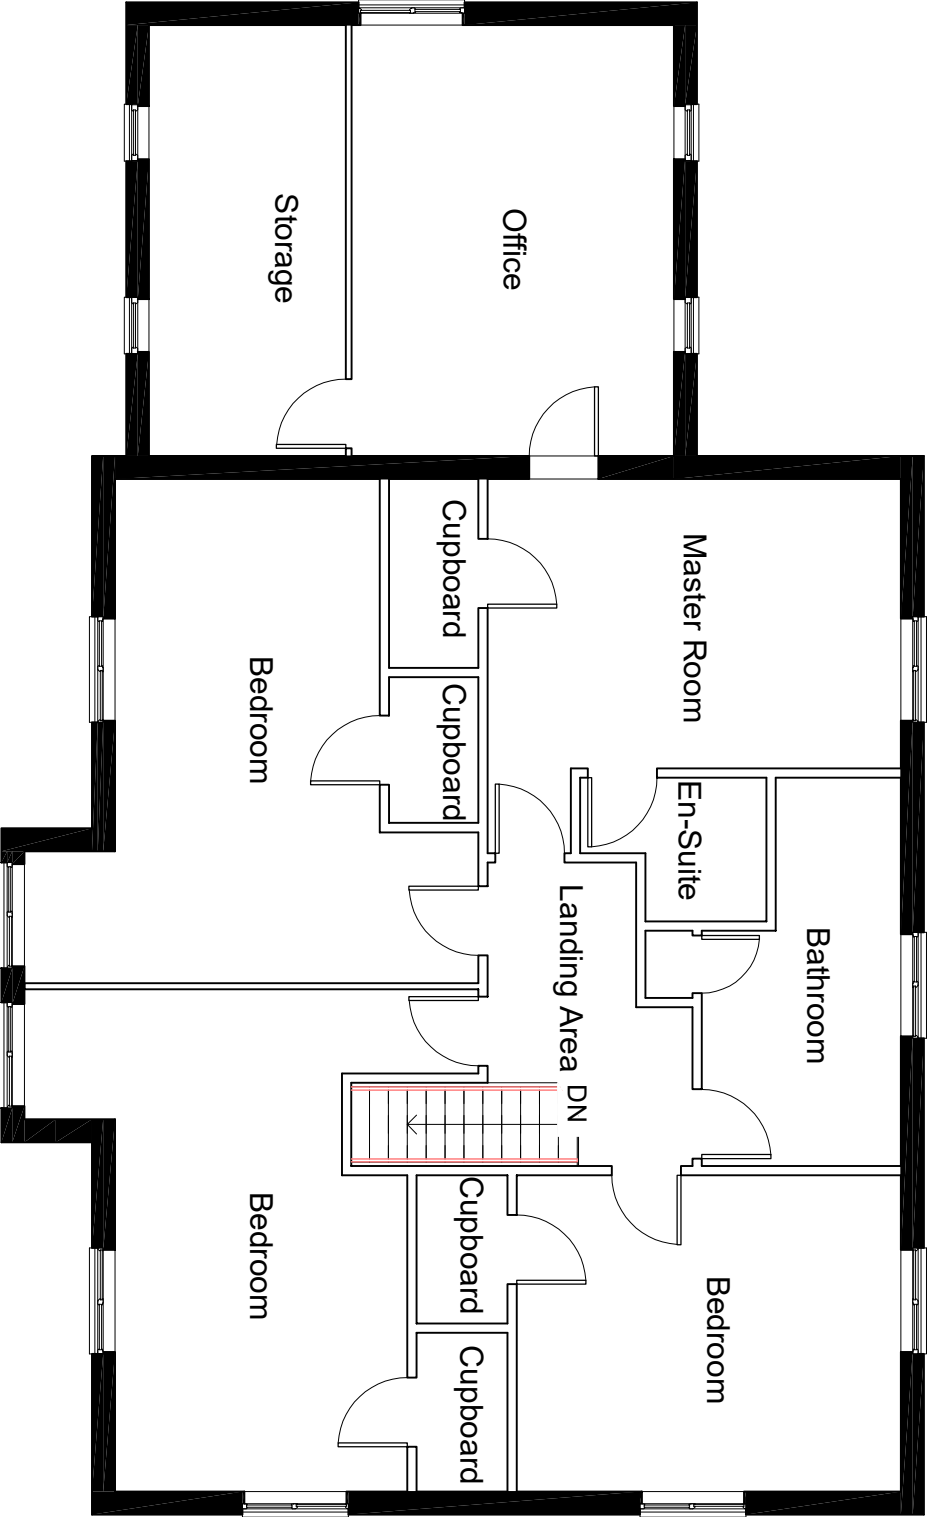

Proposed First Floor Plan
Scale 1:100

Revisions

Project No Drawing No Revision

Tyn Y Cwm Farm

1001

103

Client
Mr Hopkins

Drawing Description

Proposed First Floor Plan

Drawn By
MGA

Scale
1:100 @ A4

Date
Nov 2020