


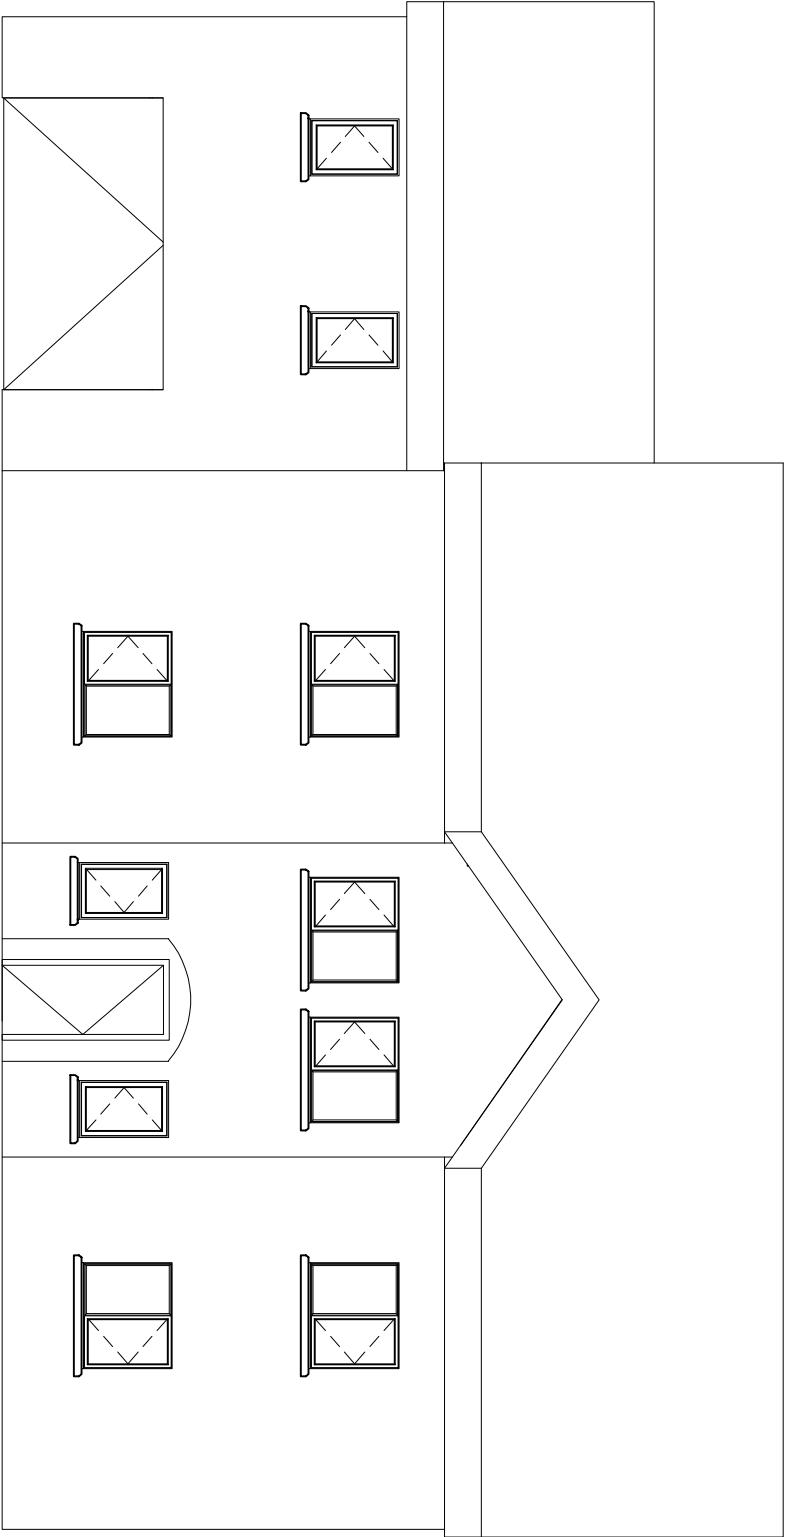

Proposed Front Elevation
Scale 1:100

Finishing Notes:
External Walls to be natural stonework
Cills to be Yellow Bathstone
Fascias/Rainwater goods to be brown UPVC
Windows/Doors to be brown UPVC
Roof tiles to be Black Slate

Revisions		Project	Project No	Drawing No	Revision	Client
		Tyn Y Cwm Farm	1001	104		Mr Hopkins
		Drawing Description	Drawn By	Scale	Date	
		Proposed Front Elevation	MGA	1:100 @ A4	Nov 2020	