


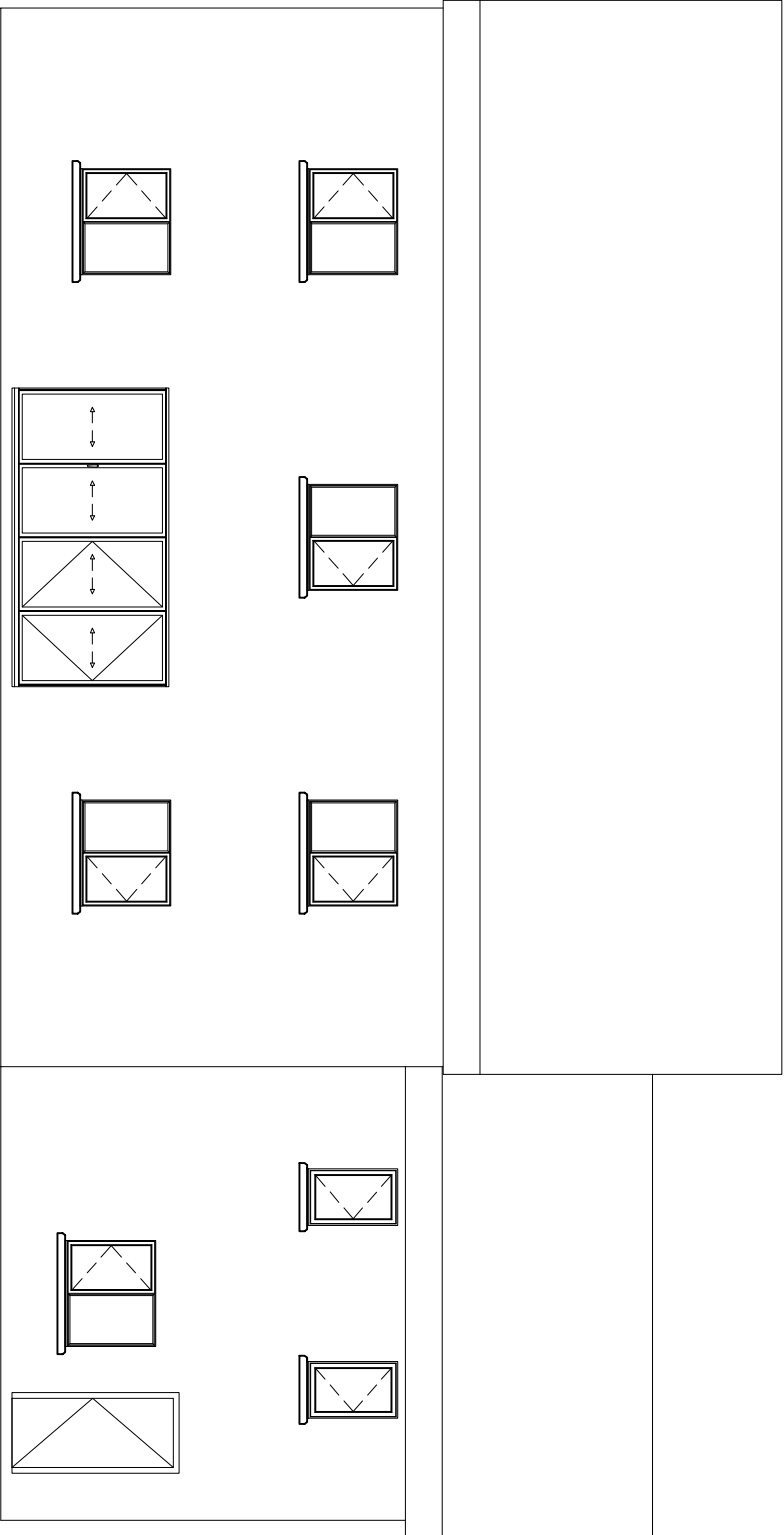

Proposed Rear Elevation
Scale 1:100

Finishing Notes:
External Walls to be natural stonework
Cills to be Yellow Bathstone
Fascias/Rainwater goods to be brown uPVC
Windows/Doors to be brown uPVC
Roof tiles to be Black Slate

Revisions	Project	Project No	Drawing No	Revision	Client
	Tyn Y Cwm Farm	1001	105		Mr Hopkins
Drawing Description Proposed Rear Elevation					
Drawn By MGA		Scale 1:100 @ A4		Date Nov 2020	

DO NOT SCALE THIS DRAWING