


Rear Elevation of Agriculture Shed

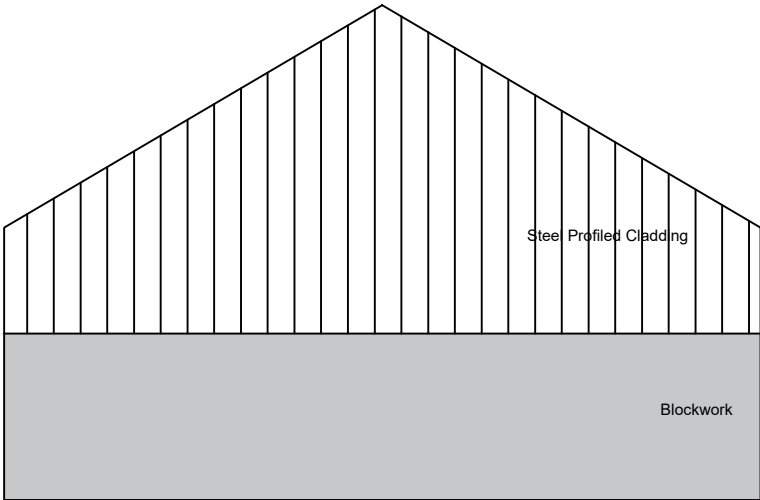

Scale 1:100

DO NOT SCALE THIS DRAWING	Revisions		Project	Project No	Drawing No	Revision	Client
			Tyn Y Cwm Farm	1001	204		Mr Hopkins
			Drawing Description	Drawn By	Scale	Date	
			Rear Elevations AS	MGA	1:100 @ A4	Jul 2020	