

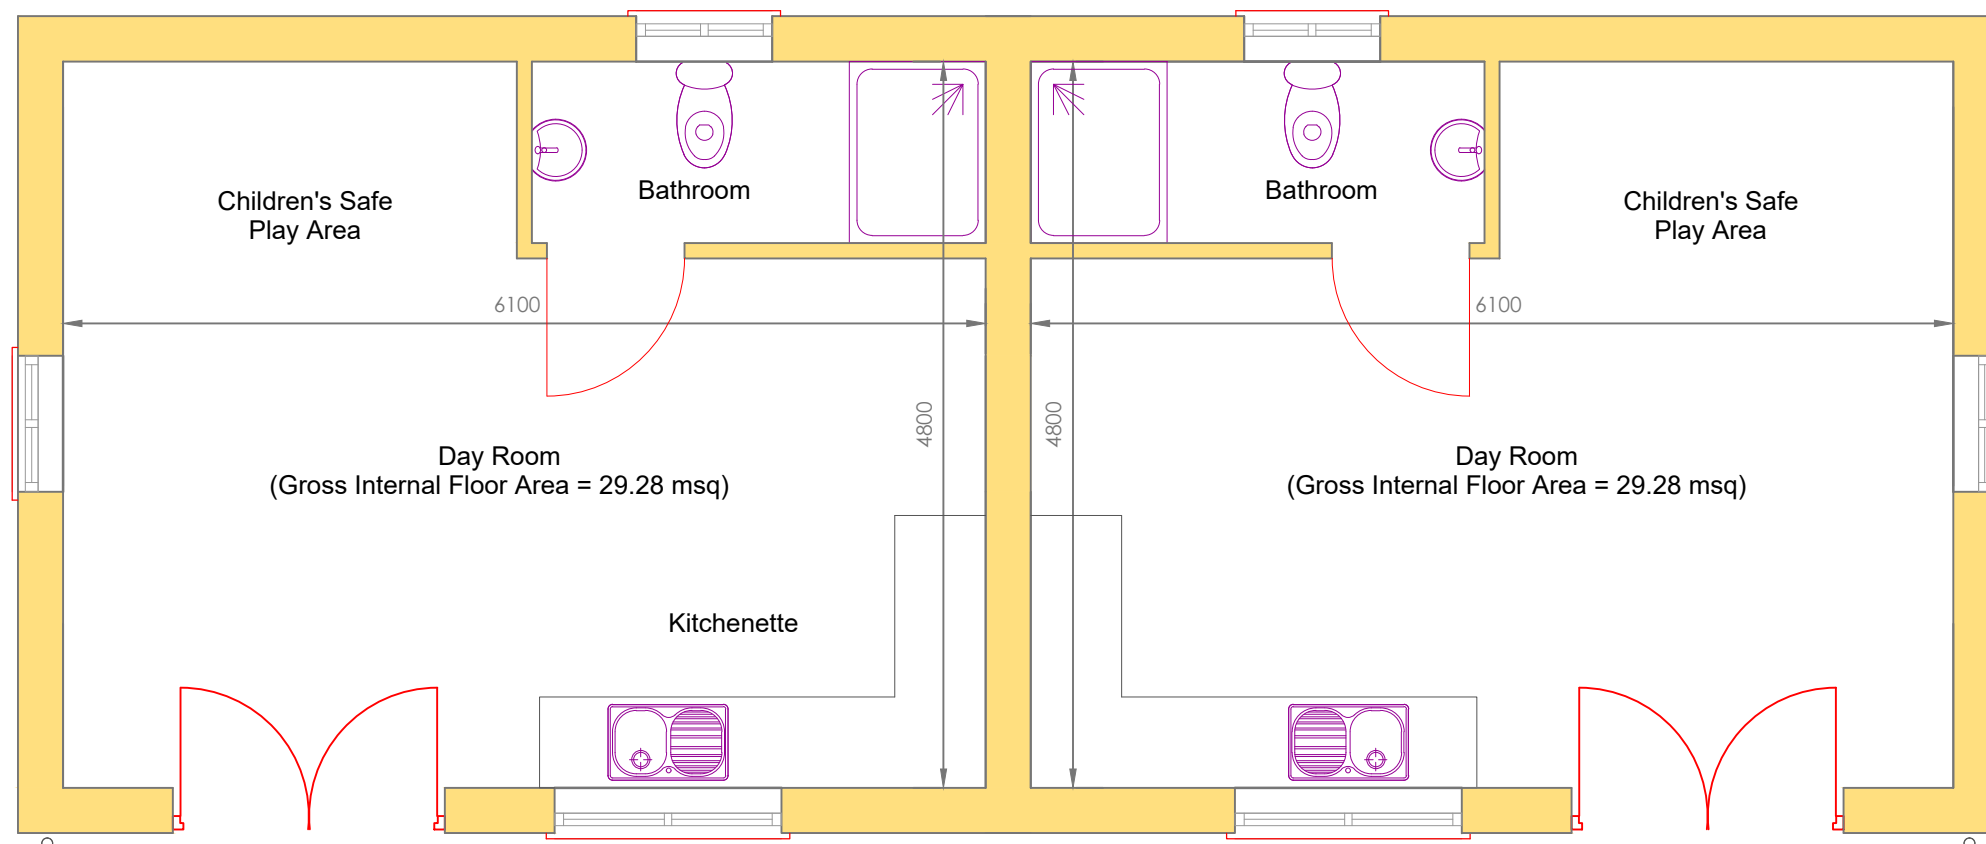
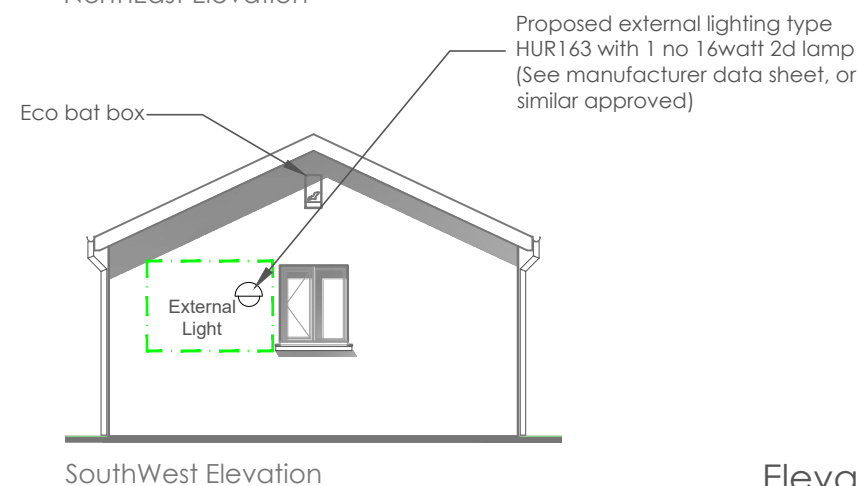
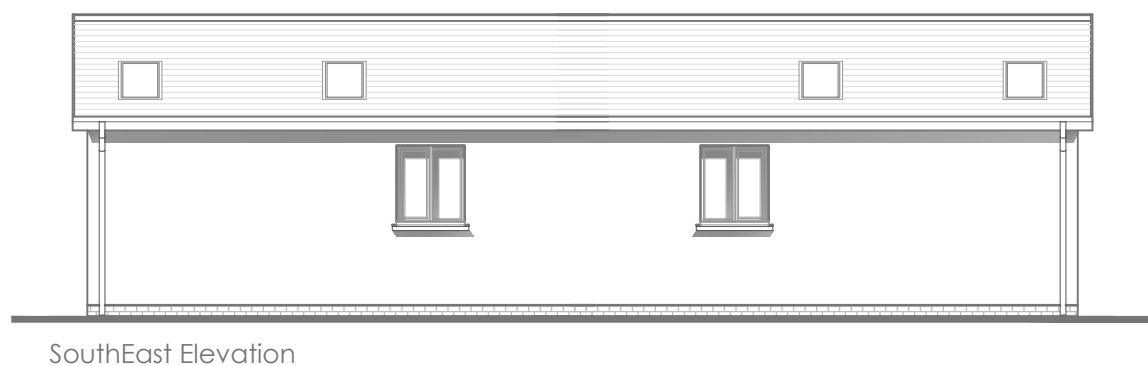


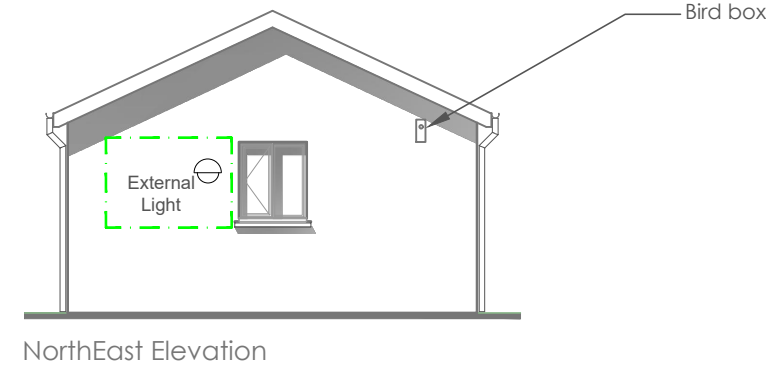

EXTERNAL FINISHES

1. Roof Covering	Blue/Black slate or interlocking clay tiles
2. Walls	Sand / cement render - painted
3. Rain Water Goods	Black uPVC half round guttering with circular downpipes
4. Windows	Profiled uPVC windows (or wood) - white in colour
5. Doors	Profiled uPVC doors (or wood) - white in colour

Floor Plan - Scale 1:50

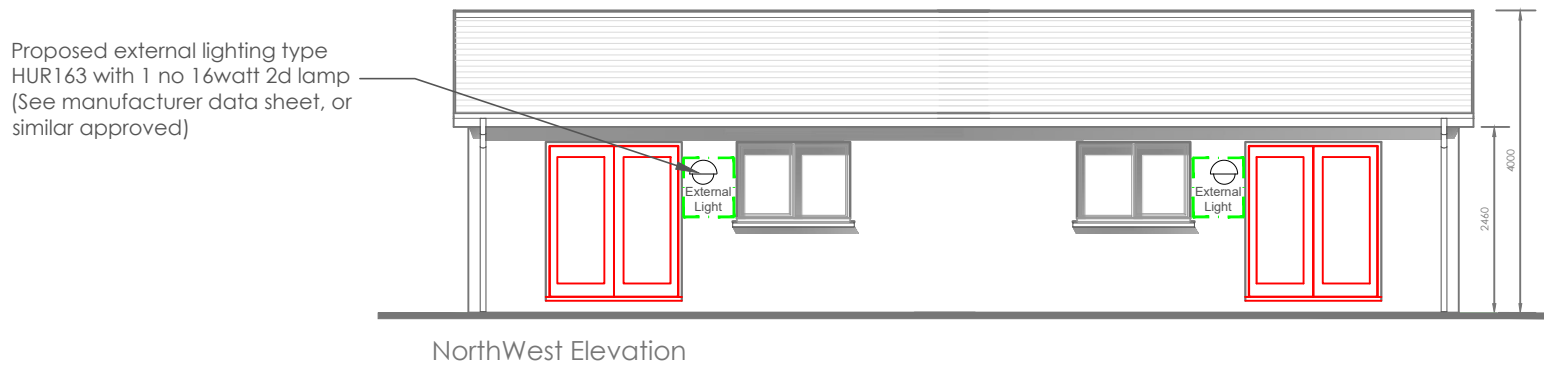

Elevations - Scale 1:100



The Planning Studio, Hayston Bridge
Johnston, Haverfordwest
Pembrokeshire SA62 3HJ
01437 891 817
07515 851 704
andrew@haystonplanning.co.uk
www.planningpembrokeshire.co.uk

Relocate Access together with Two Pitches for Static Caravans with Semi
Detached Dayroom and Parking Area
Land Adjacent to Crynant Villa, Crynant, Neath SA10 8PT

Designed by	Checked by	File name AVH_657	Date 16.11.2020	Scale As shown	Client Mr Tom Wall and Mr Jeremiah Connors	Dwg No.
Floor Plan and Elevations of Utility / Day Room						03d