


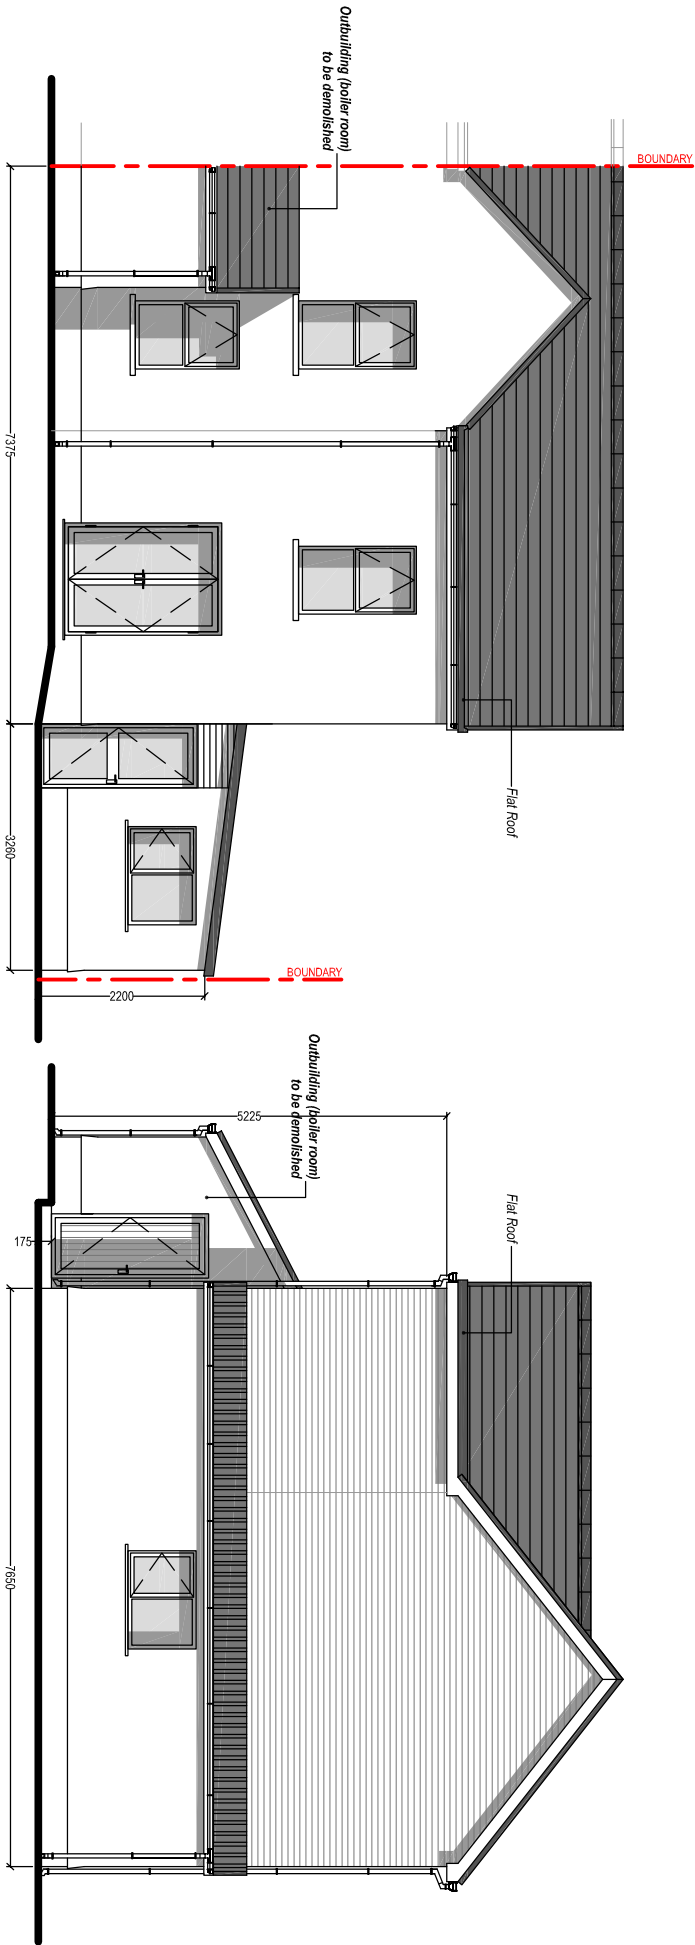


EXISTING REAR ELEVATION

Scale 1:100


EXISTING SIDE ELEVATION

Scale 1:100

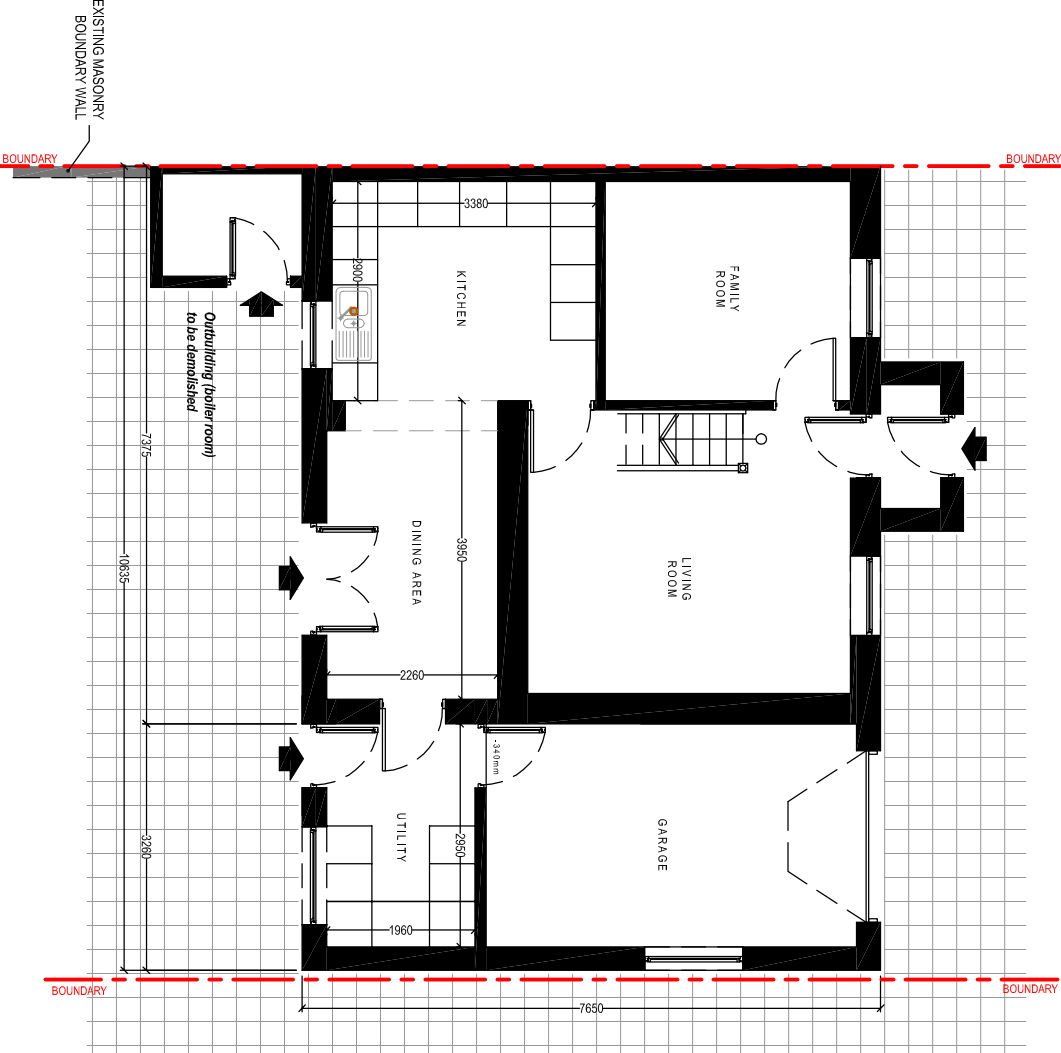

EXISTING GROUND FLOOR PLAN

Scale 1:100

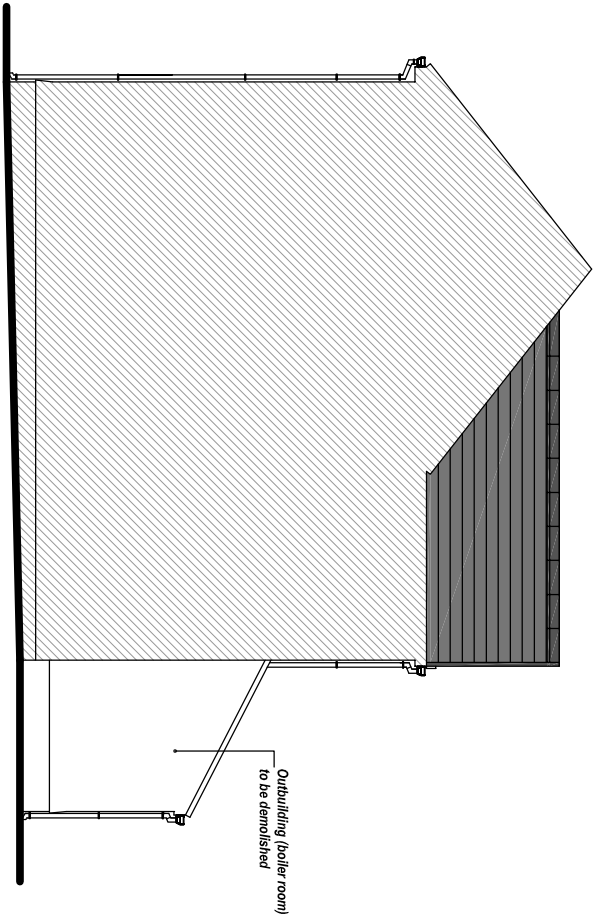

EXISTING SIDE ELEVATION

Scale 1:100

Client:

Mr & Mrs. A. Tree
31 Golwg y Bryn
Seven Sisters
Neath
SA10 9BY

Project Title:

PROPOSED SINGLE STOREY
REAR EXTENSION

General Notes:
1. Do not scale from this drawing. Take figures elsewhere only.
2. Dimensions are in millimetres unless otherwise stated.

Drawing Issue:

PLANNING

Drawing Title:
EXISTING ELEVATIONS & FLOOR PLAN

Drawing No:	003	Revision:	A
Date:	19-11-2020	Revised:	15-12-2020
Scale(s):	1:100	Paper Size:	A3



Cwm Planning & Design Ltd.
(architectural and Draughting Services)