



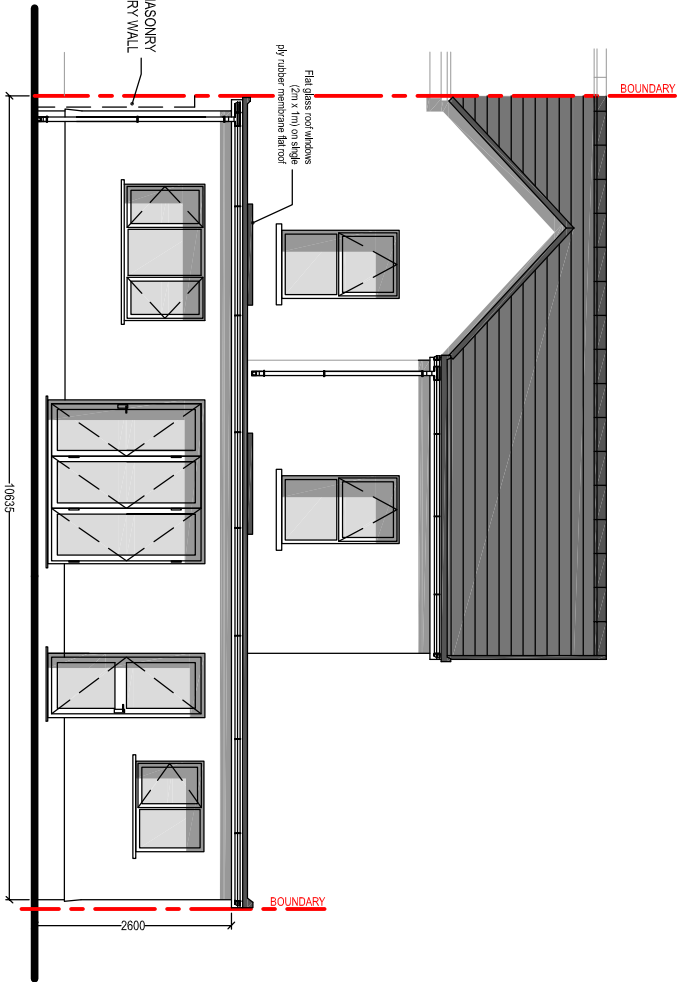


PROPOSED REAR ELEVATION

Scale 1:100

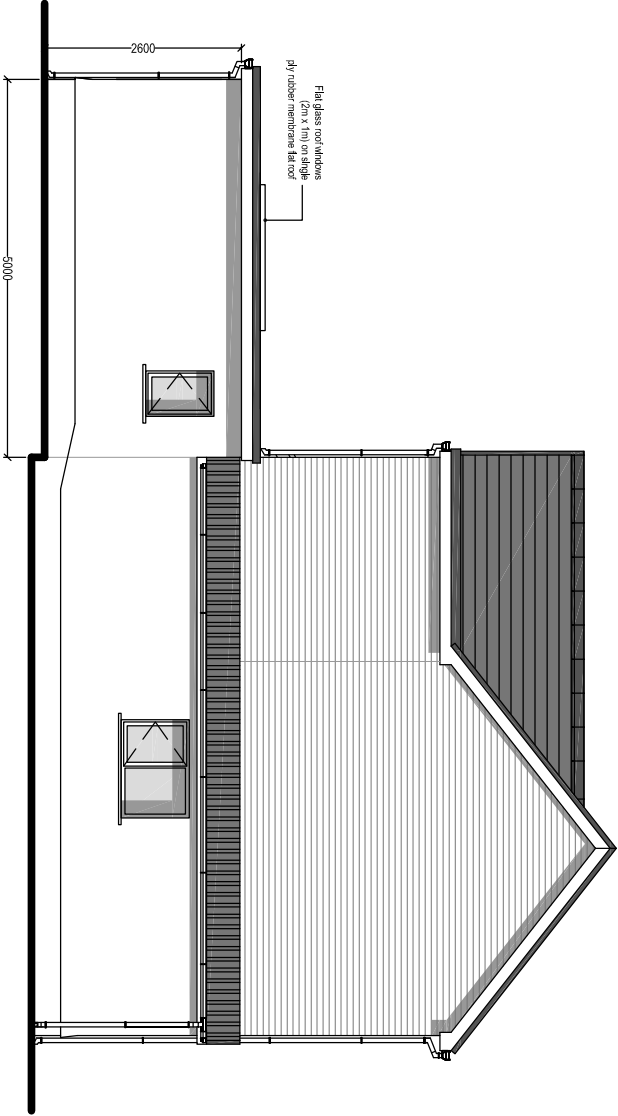


PROPOSED SIDE ELEVATION

Scale 1:100

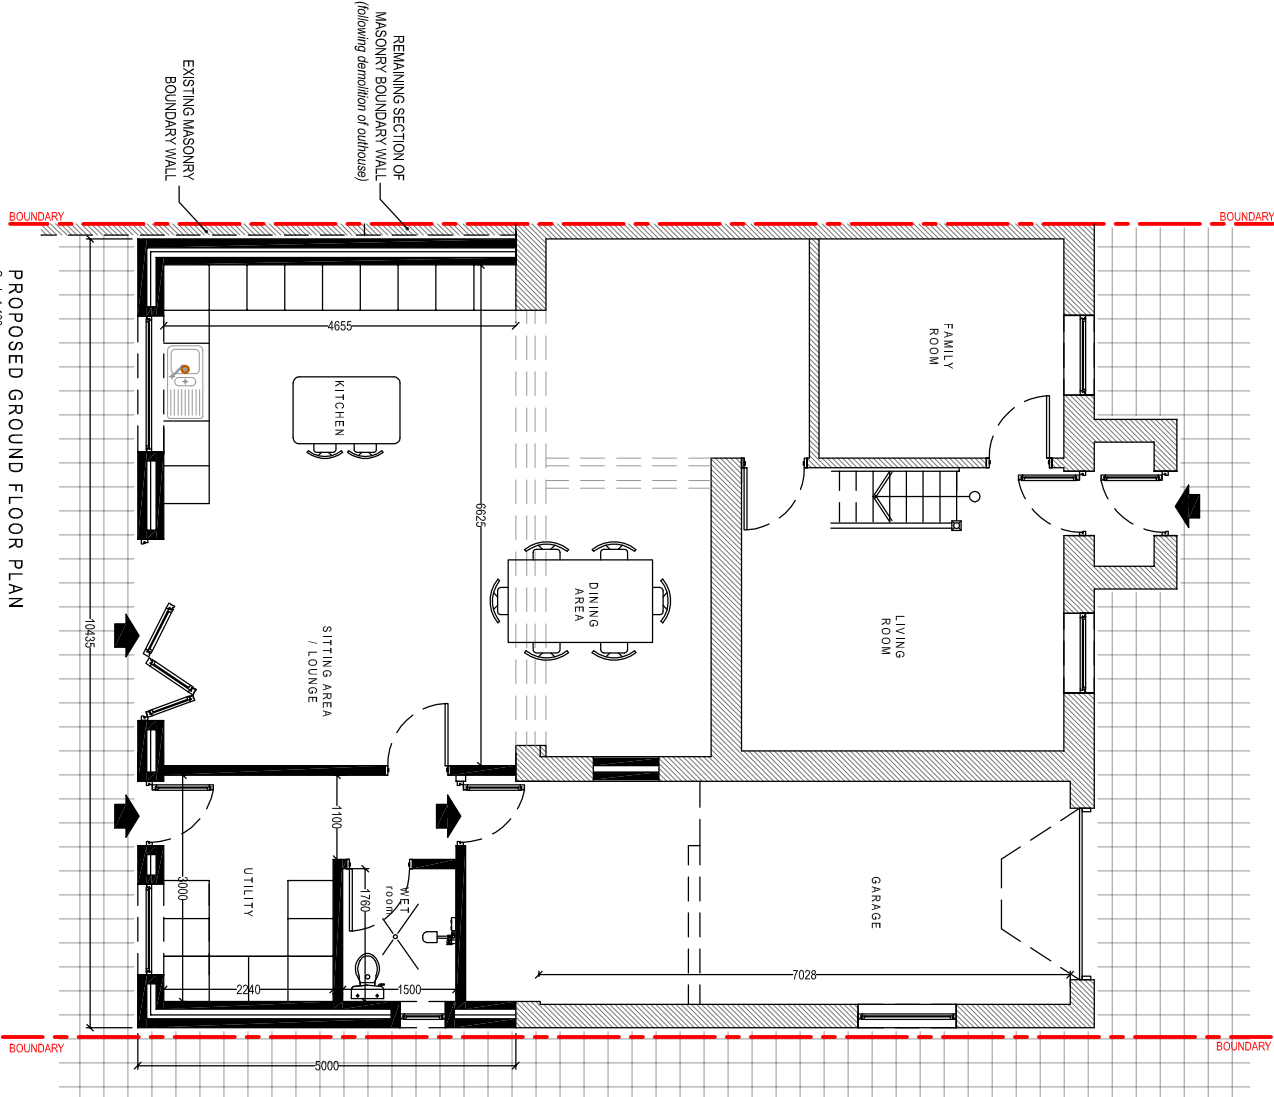

PROPOSED GROUND FLOOR PLAN

Scale 1:100

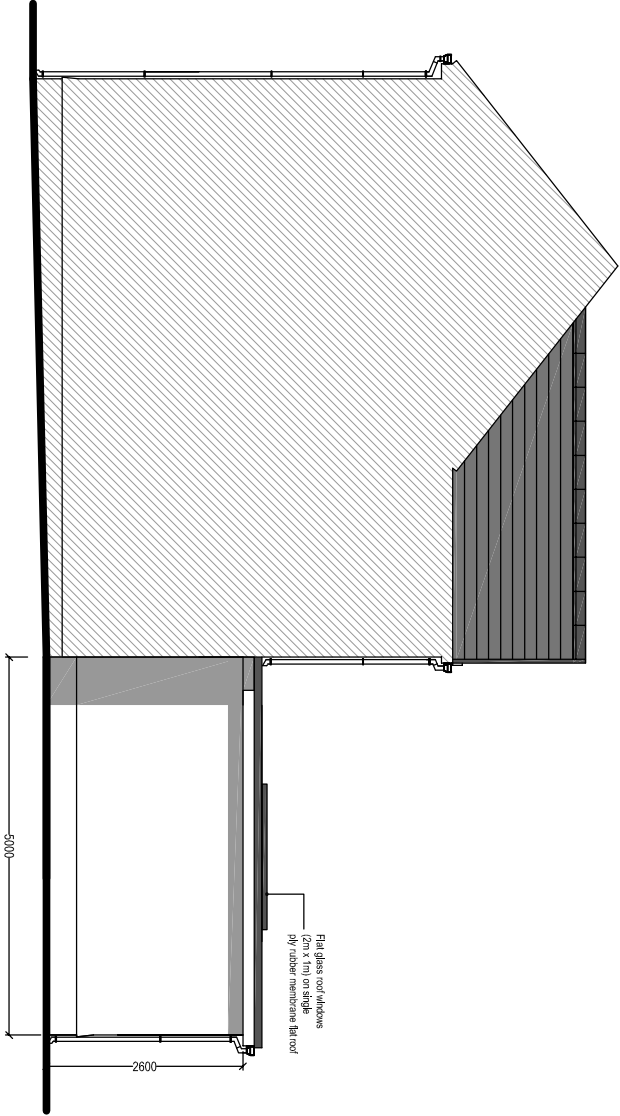

PROPOSED SIDE ELEVATION

Scale 1:100

Client:

Mr & Mrs. A. Tree
31 Golwg y Bryn
Seven Sisters
Neath
SA10 9BY

Project Title:

PROPOSED SINGLE STOREY
REAR EXTENSION

General Notes:

1. Do not scale from this drawing. Take figures wherever only.
2. Dimensions are in millimetres unless otherwise stated.

Drawing Issue:

PLANNING

Drawing Title:
PROPOSED ELEVATIONS & FLOOR PLAN

Drawing No: 004 Revision: A

Date: 19-11-2020 Revisited: 15-12-2020

Scale(s): 1:100 Paper Size: A3



Cwm Planning & Design Ltd.
(architectural and Draughting Services)