


Revision			
No	Description	Date	Chkd
1	FROSTED GLASS ADDED	03.12.20	



Front Elevation
1 : 50

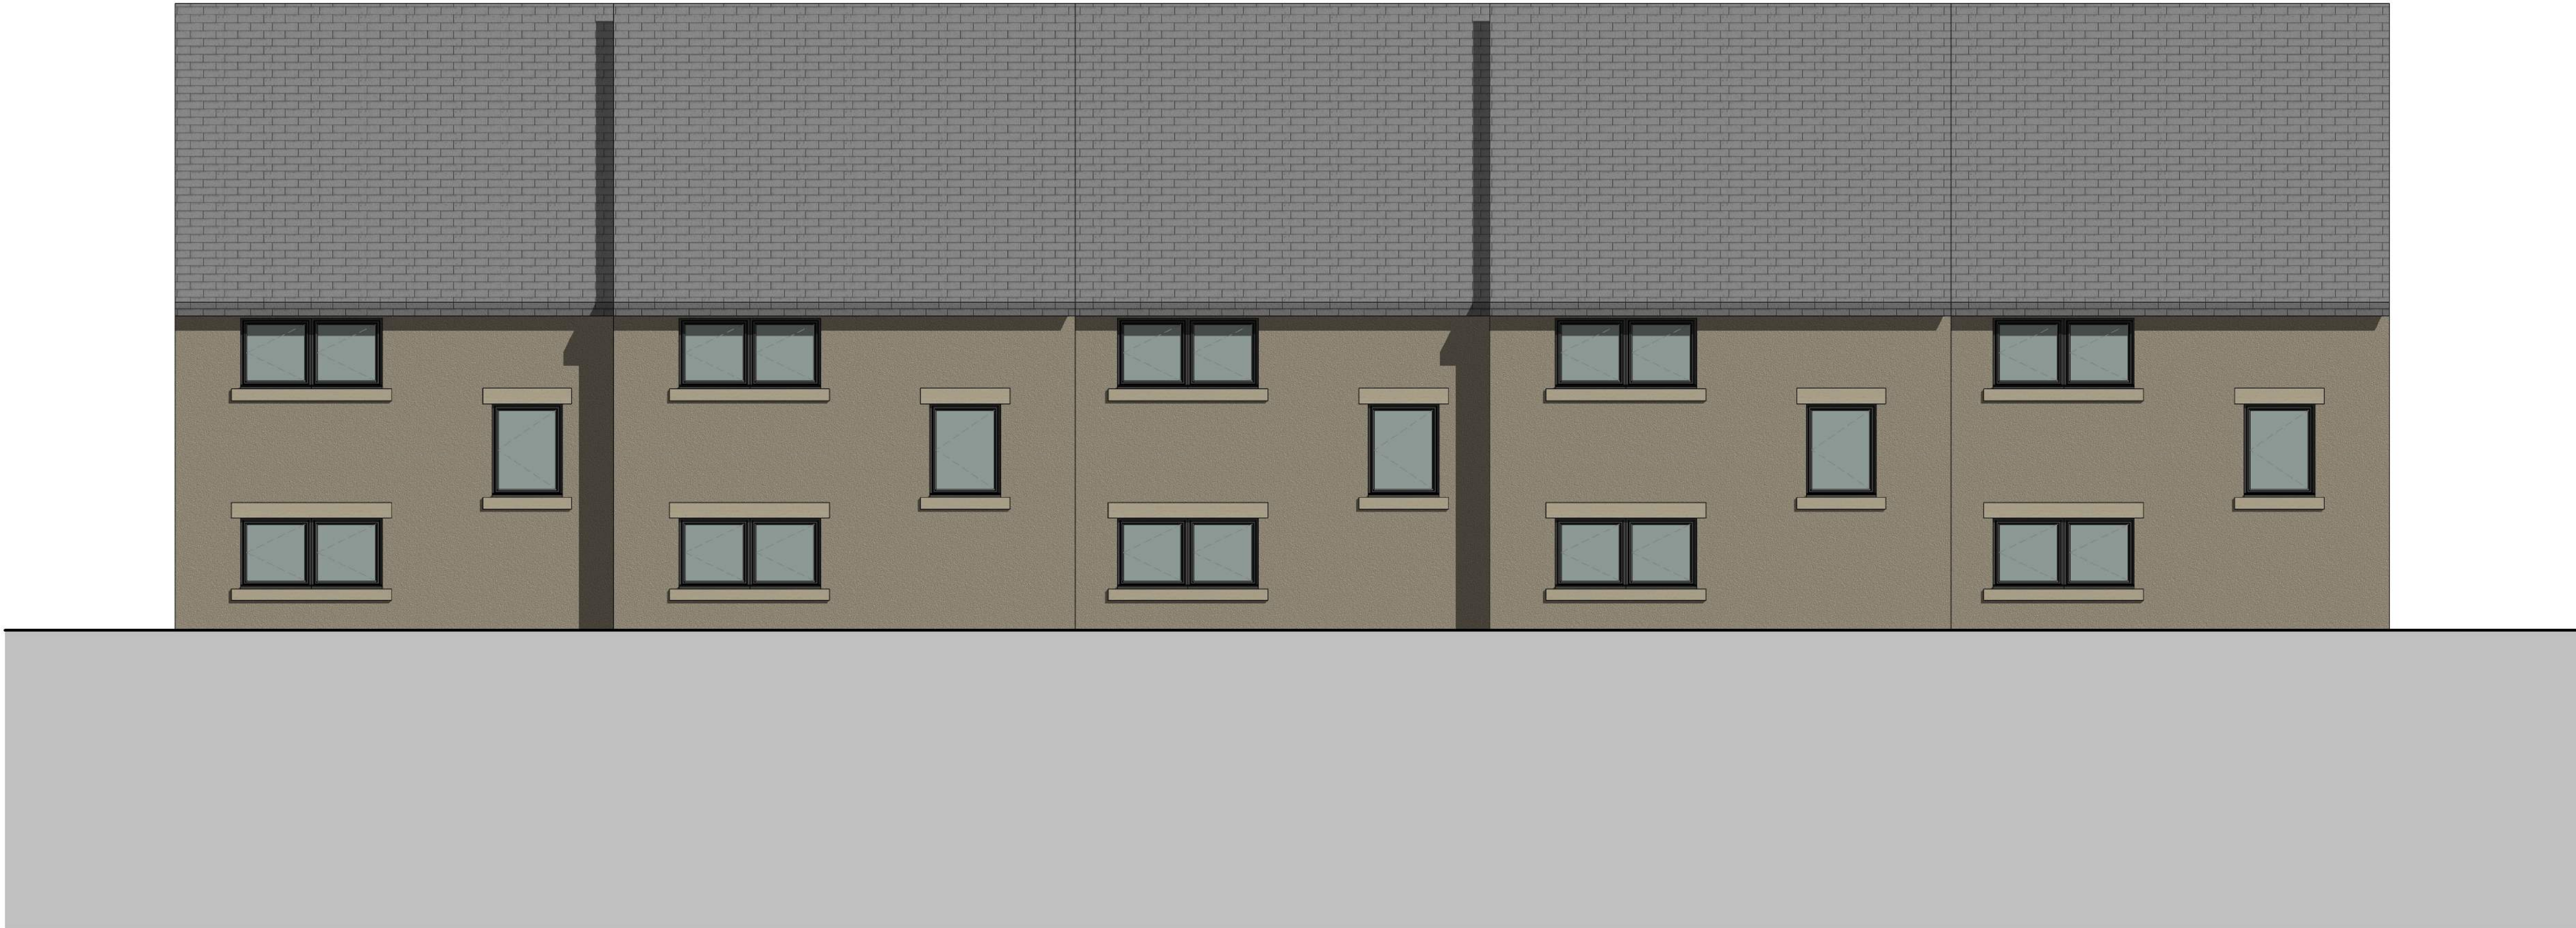

Rear Elevation
1 : 50

CONNOLLY
ARCHITECTURAL
DESIGN

Project
Enter address here

Drawn By:
TC

Draw Title
PROPOSED ELEVATIONS 01

Checked By:
TC

Date
09/14/20

Scale
1 : 50

Job No
20004

Draw No
A101

Revision
1