


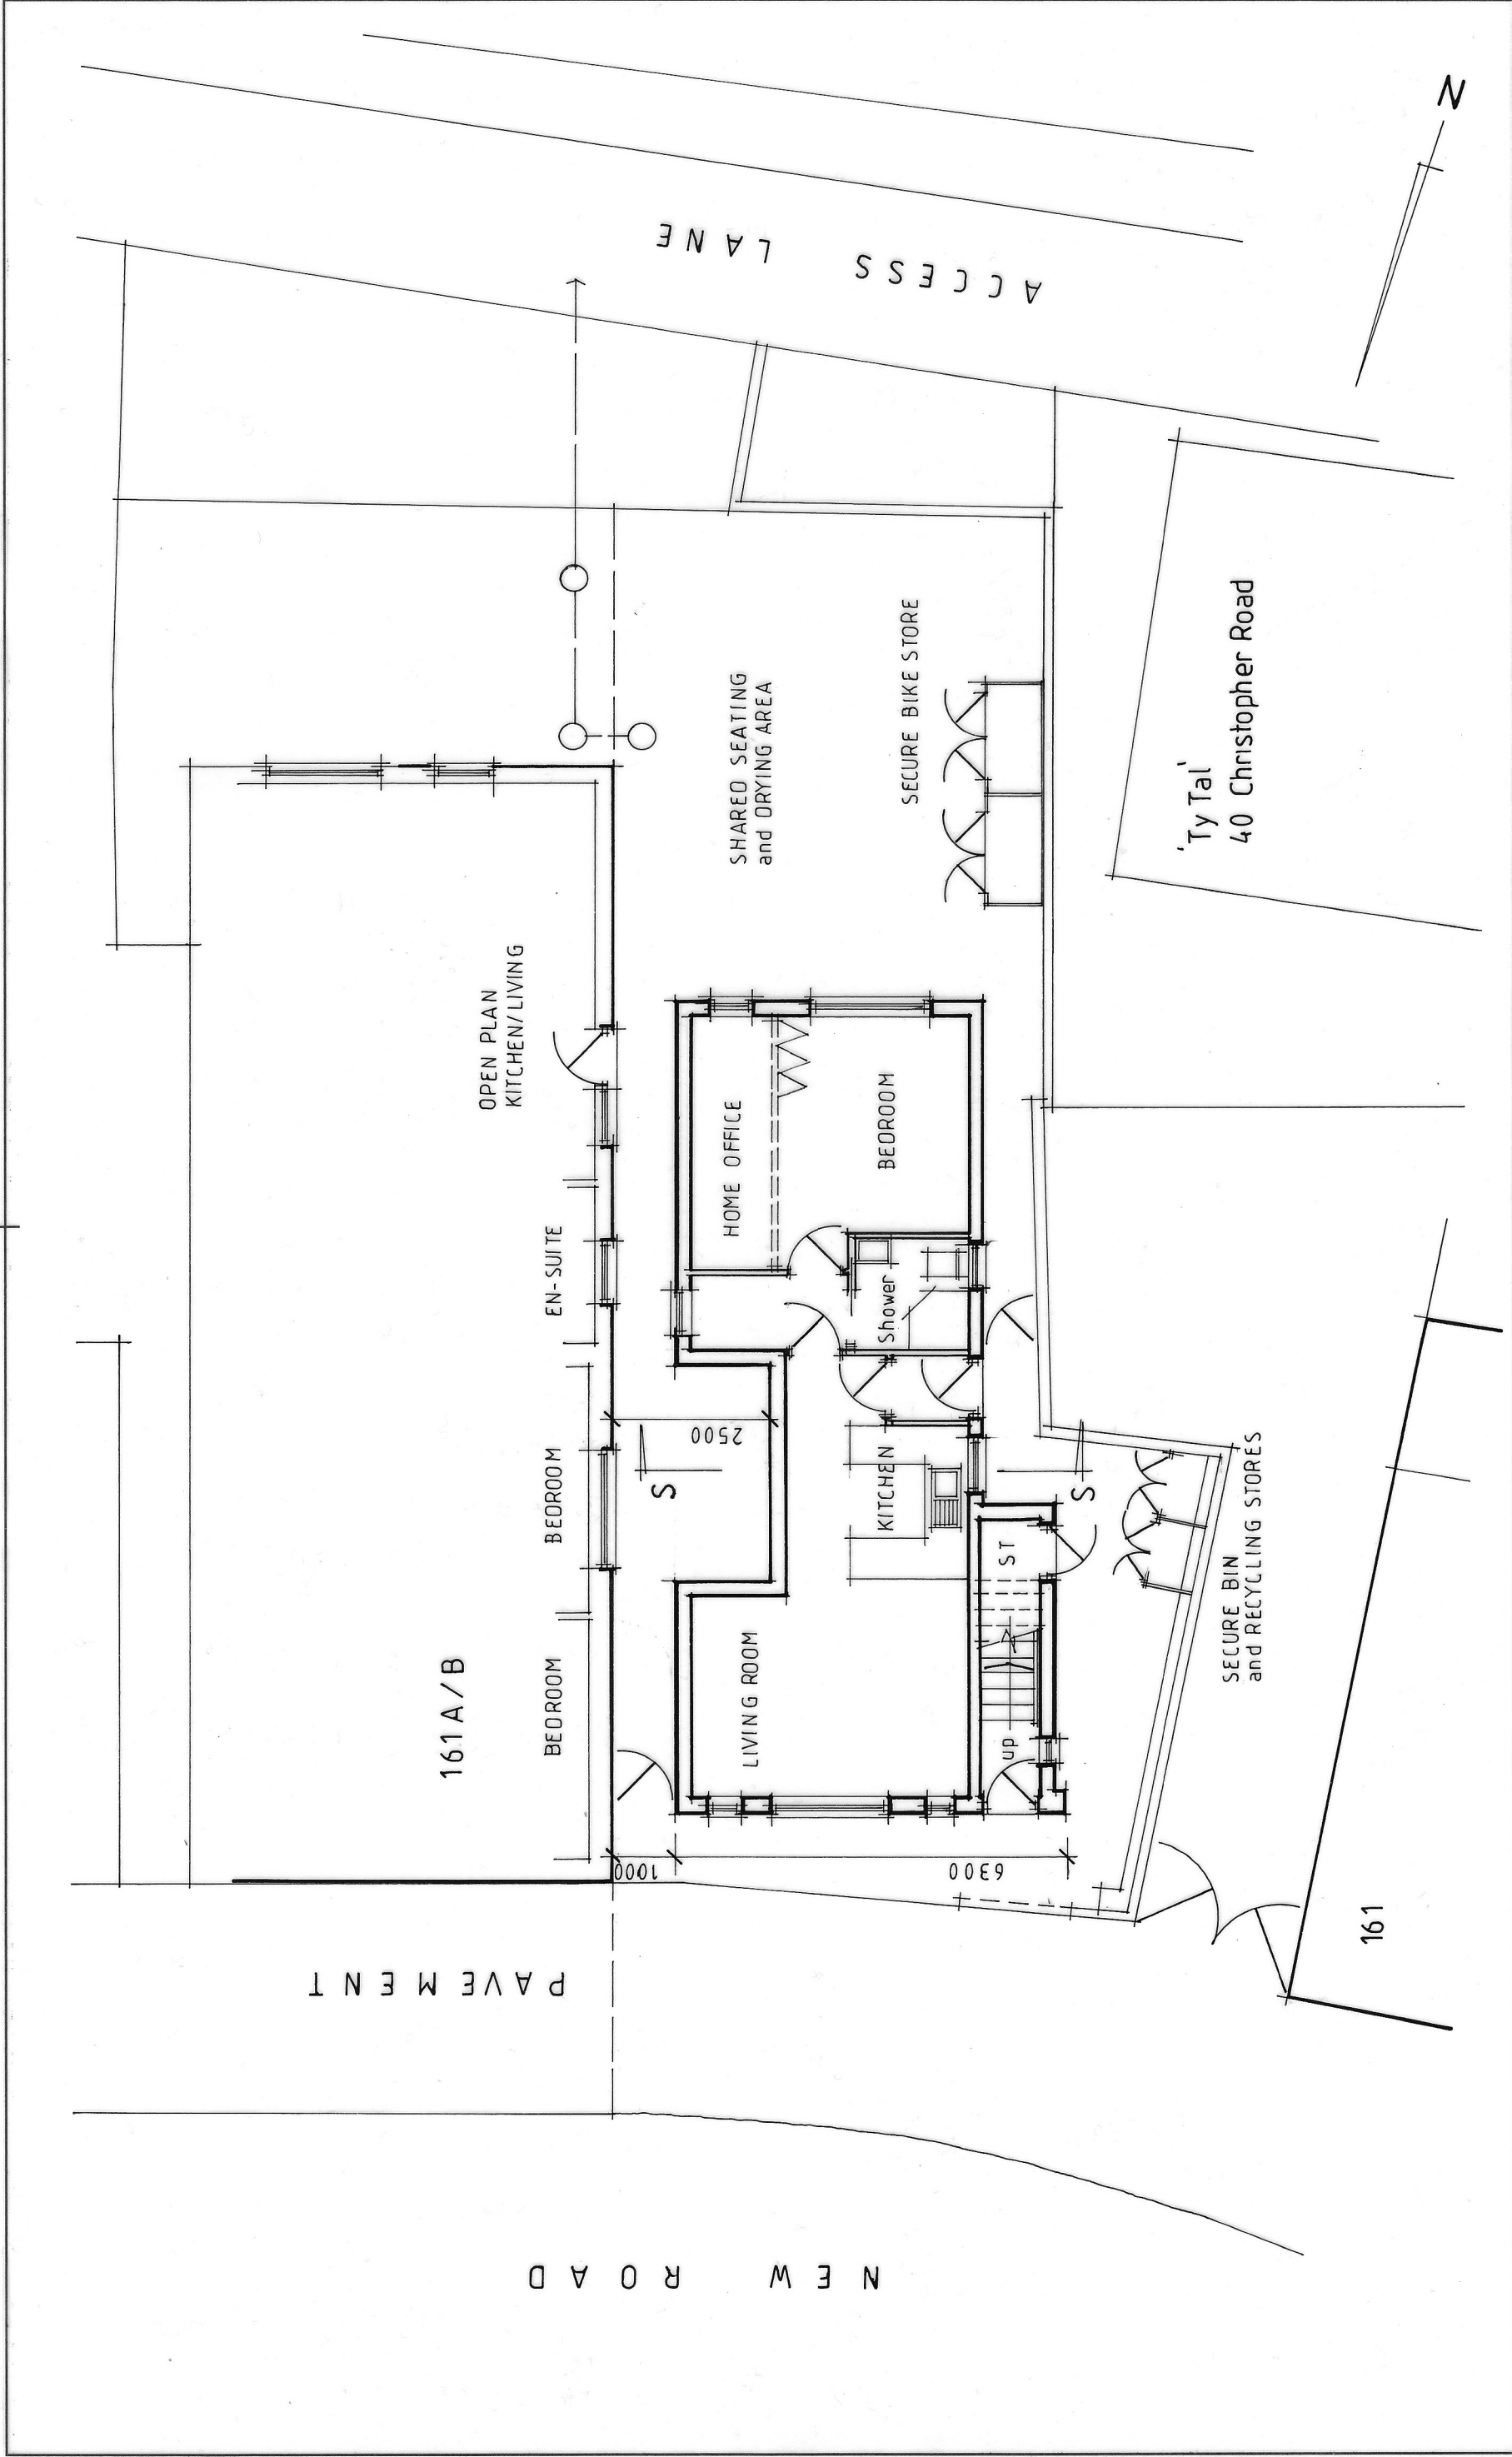

mjs designs (cymru) ltd architectural design - project management 07530 134442 martyn@mjsdesigns.co.uk	NOTES: 0m 1m 2m 3m 4m 5m 6m 7m All dimensions must be checked on site and not scaled from this drawing.	Client Mrs. Pauline Tilbrook Job Title 2N° Residential Flats Adjacent 161B, New Rd.	Scale 1:100 @ A3 Drawn by Date 12.2.2020	Drawing Title GROUND FLOOR PLAN
				Drg No. 202102.01 C
				Rev