

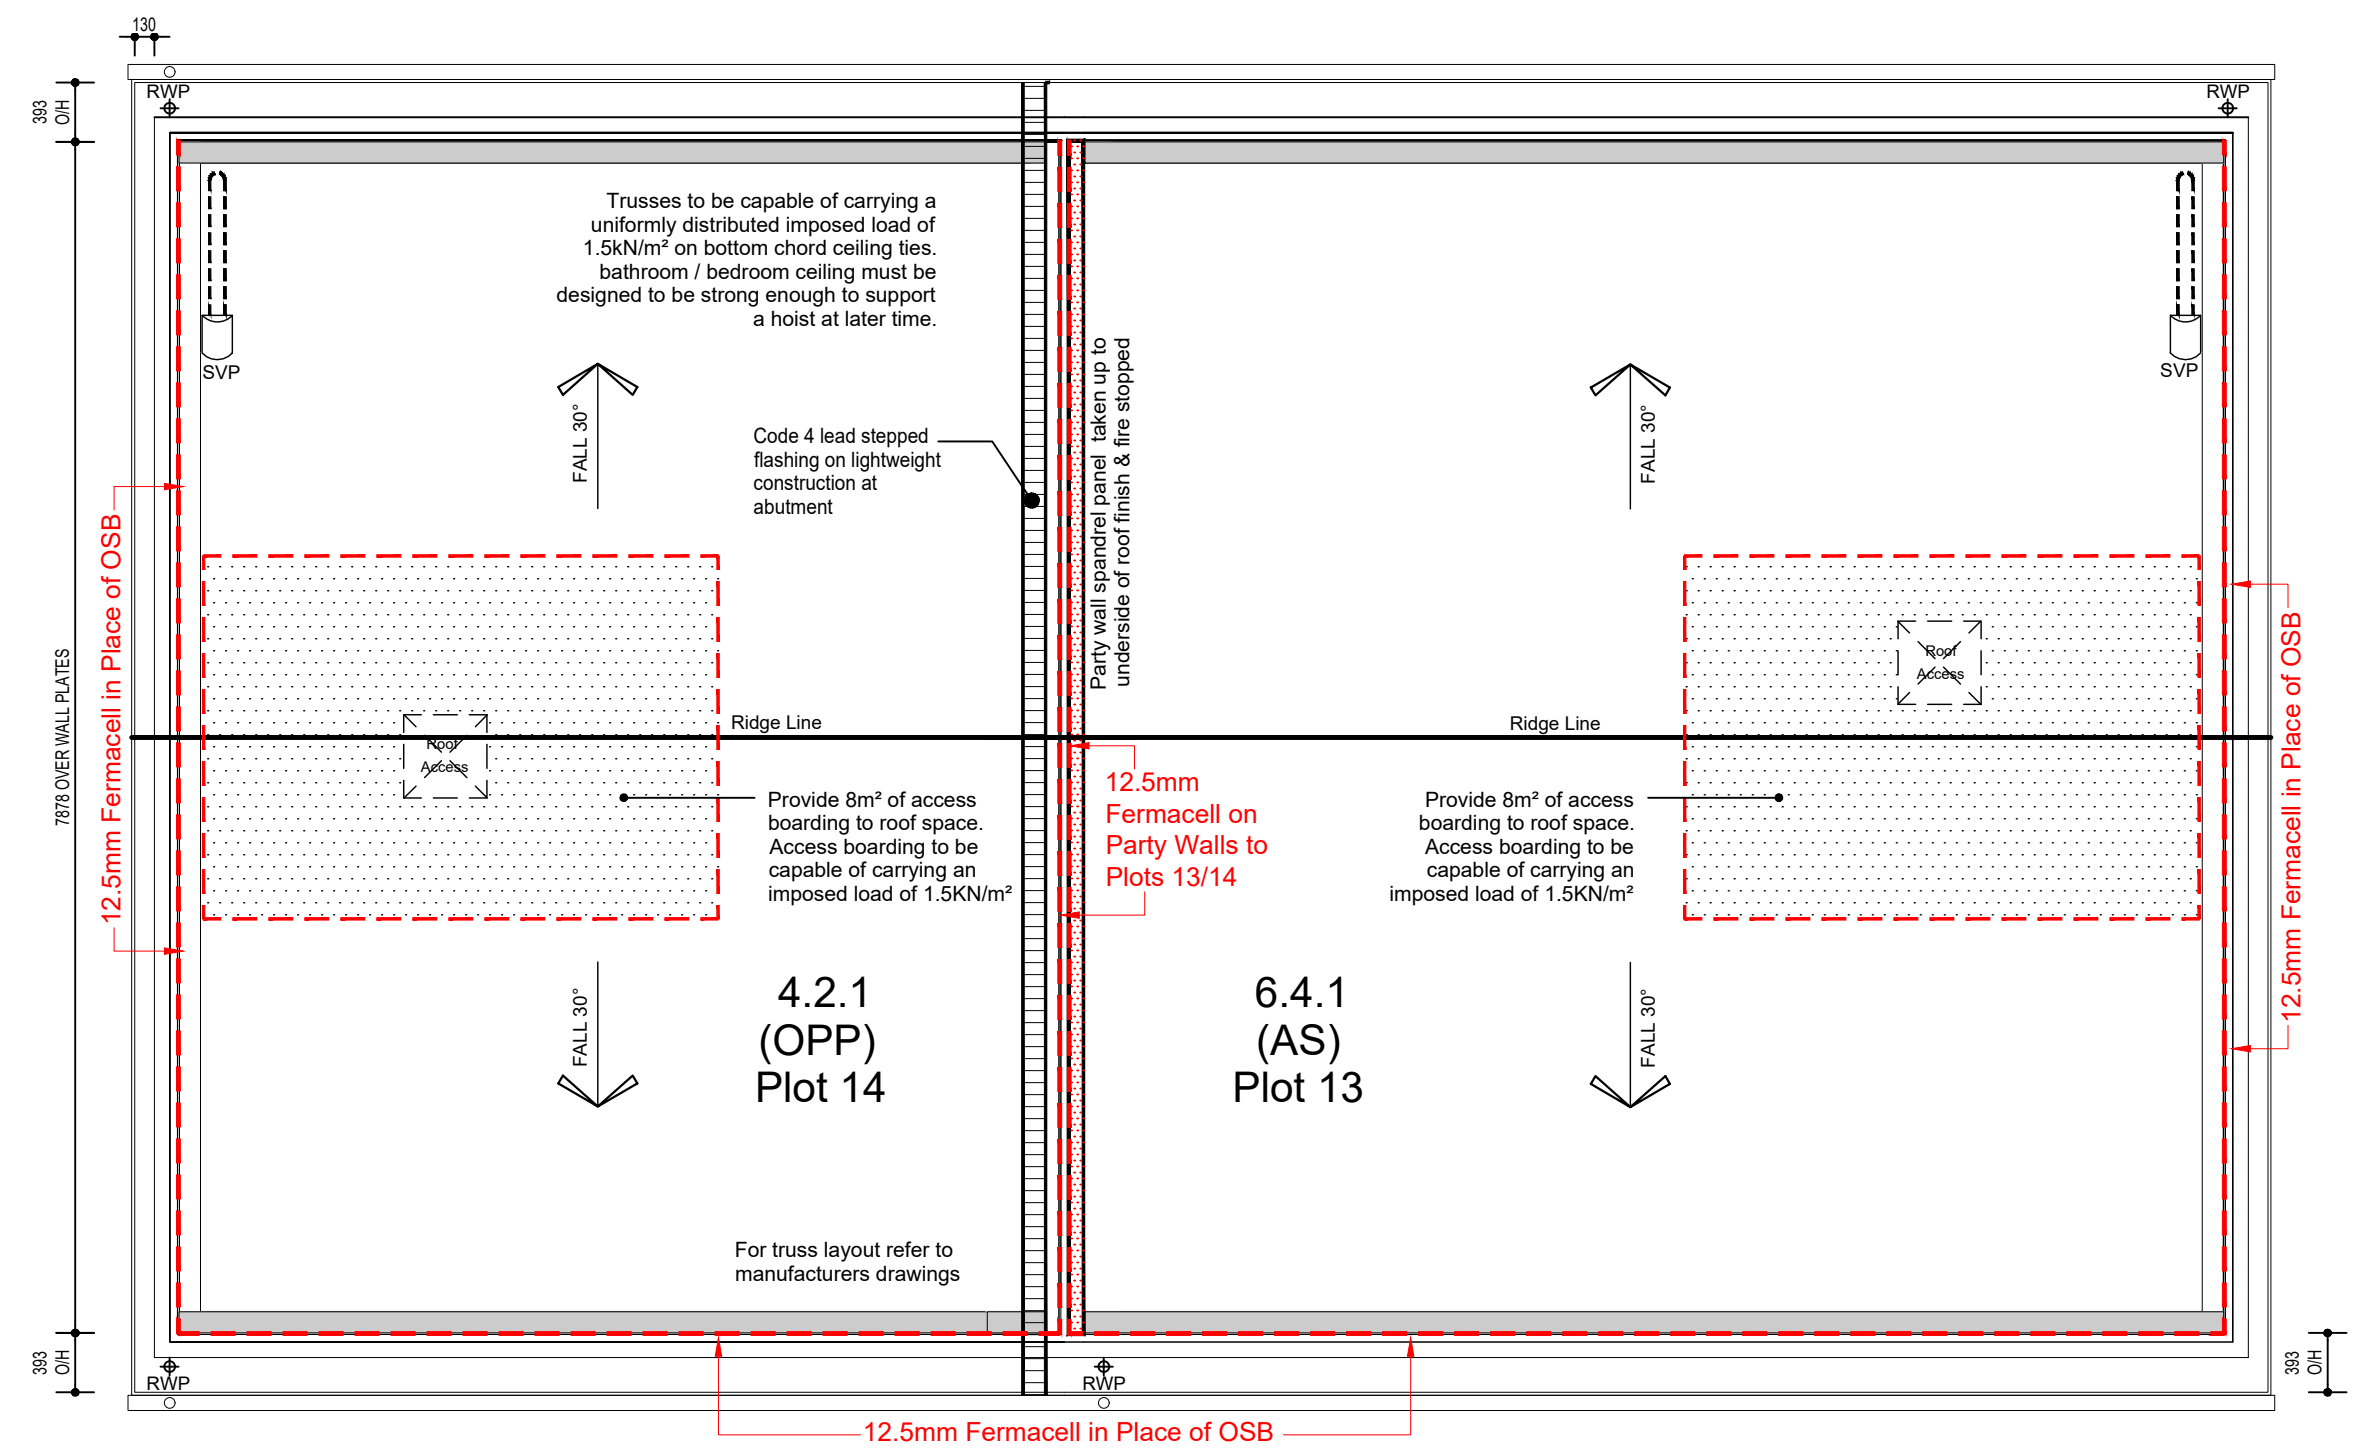


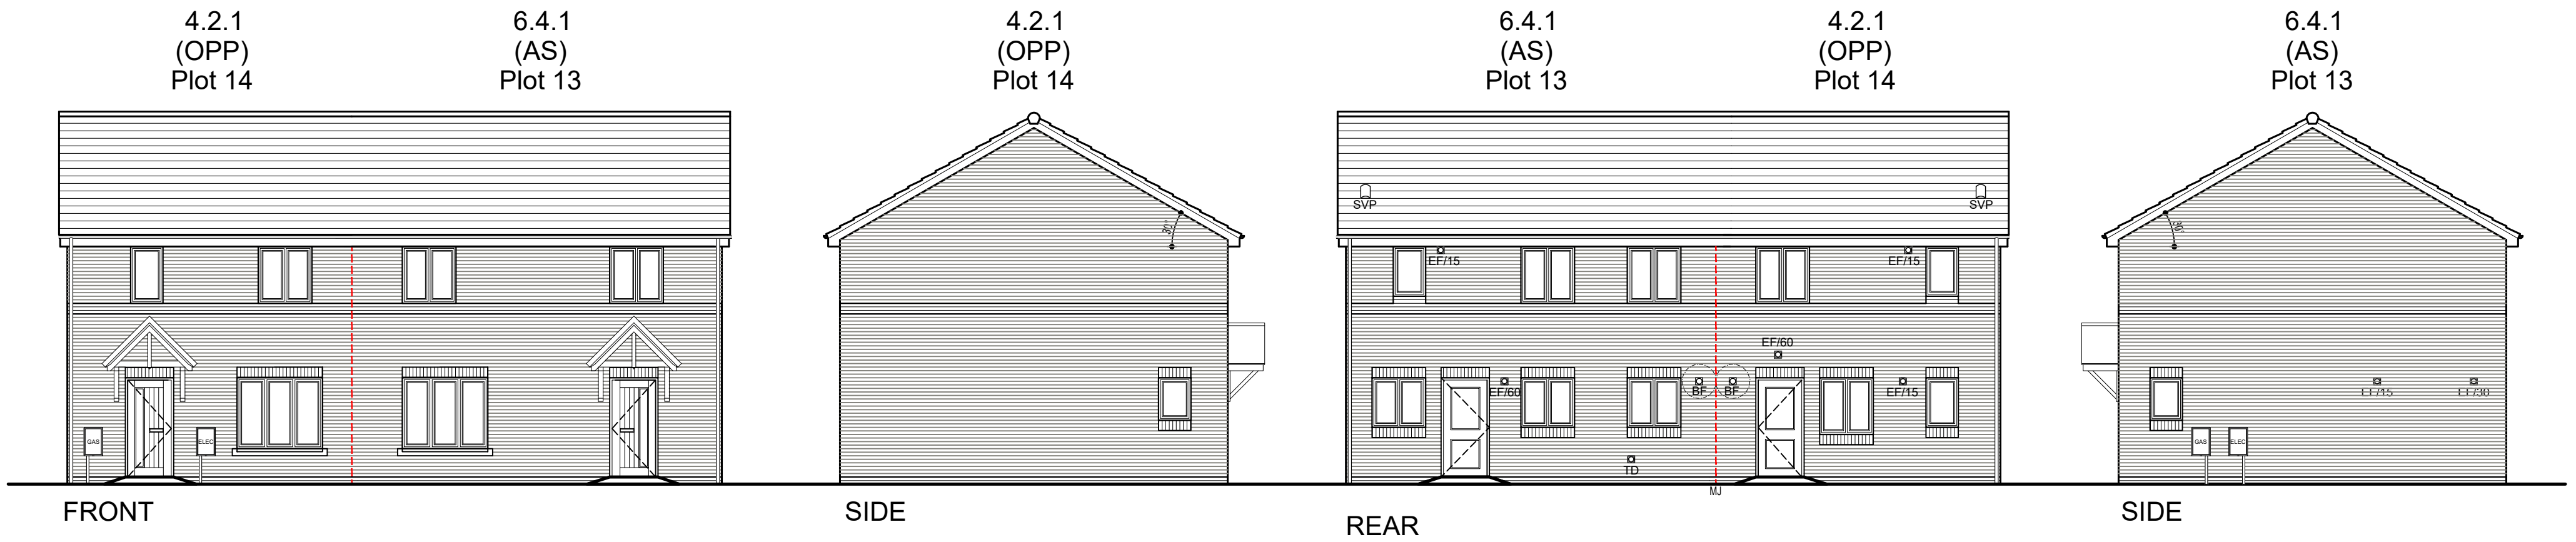

ROOF PLAN

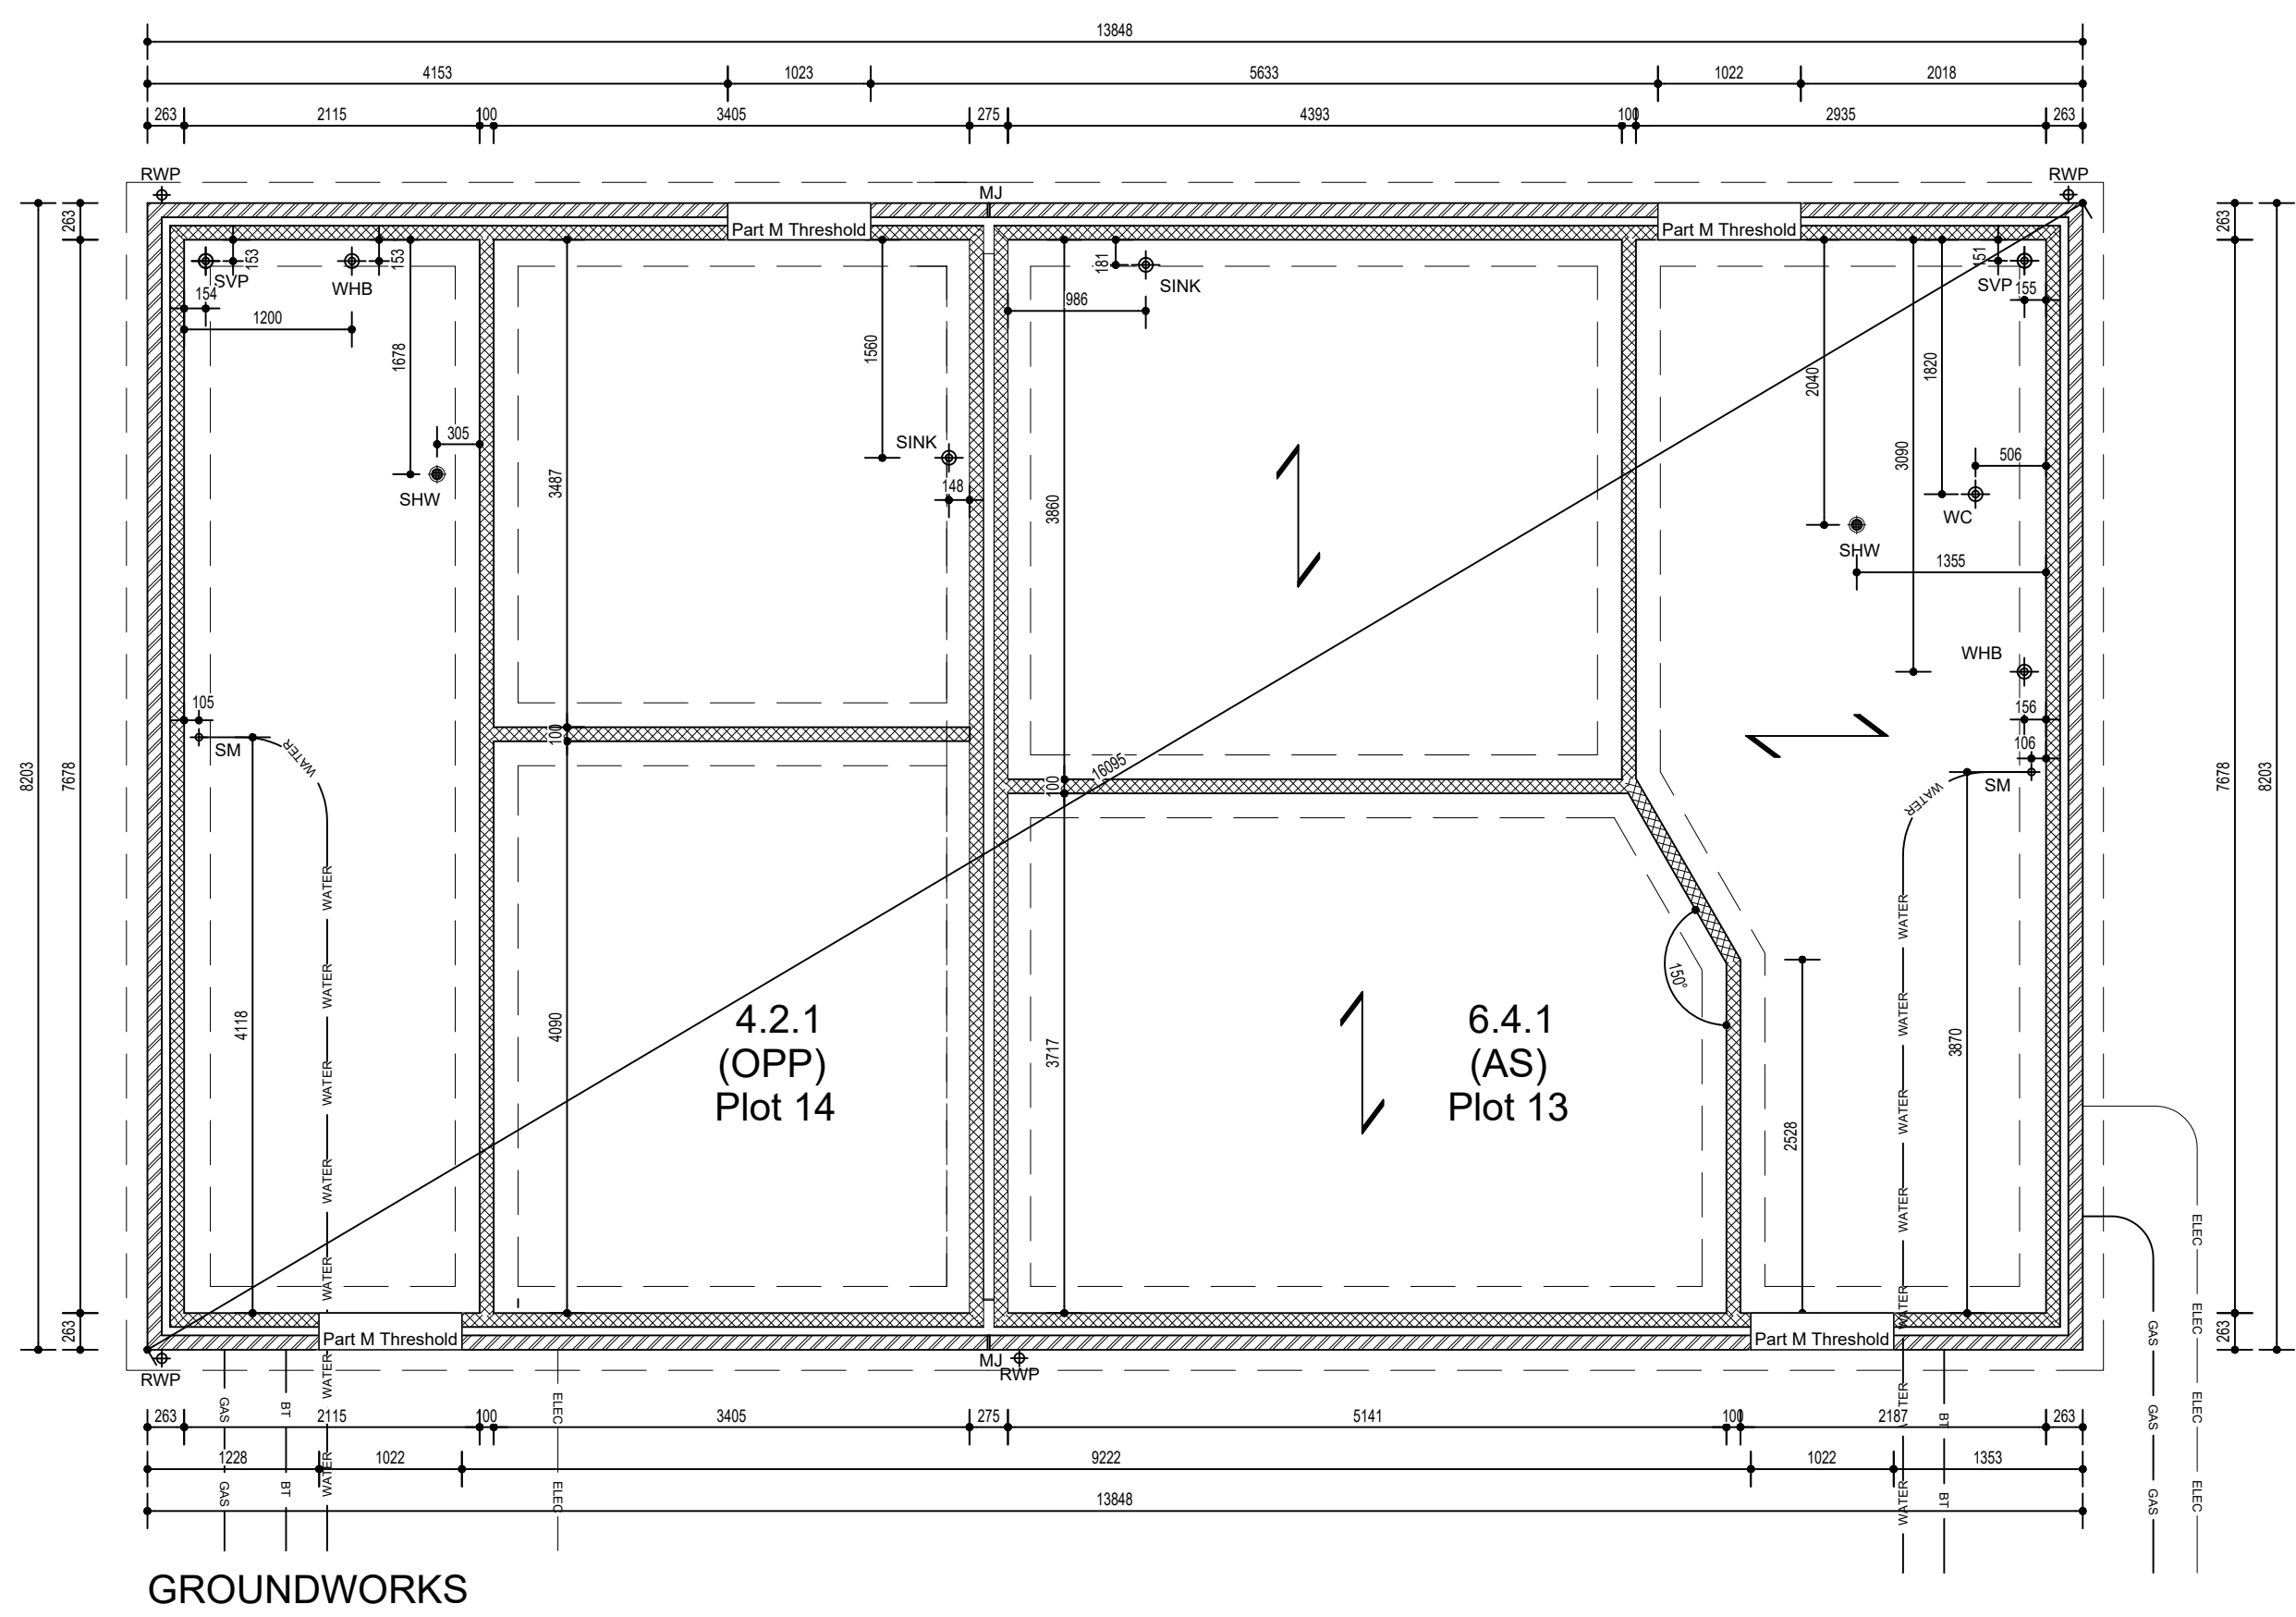

GROUNDWORKS

THIS DRAWING IS TO BE USED FOR SETTING OUT AND ELEVATION TREATMENT PURPOSES ONLY. REFER TO INDIVIDUAL HOUSE TYPE DRAWINGS FOR ADDITIONAL INFORMATION. PRIOR TO COMMENCEMENT OF ANY WORKS THE SITE MANAGER/AGENT TO VERIFY ALL HANDINGS ETC AND ANY DISCREPANCIES TO BE IDENTIFIED AND REPORTED TO BOTH MORGANSTONE & HAMMOND ARCHITECTURAL LTD FOR AMENDMENT

MOVEMENT JOINT POSITIONS TO BE CONFIRMED BY ENGINEERS PRIOR TO COMMENCEMENT OF WORKS

NOTE FOR FLOOR LEVELS REFER TO ENGINEERING LAYOUT

REV	DESCRIPTION	DATE
D	RECON STONE HEADS REPLACED WITH BRICK SOLDIER COURSE	02.11.20
C	EXTERNAL WALL SETTING OUT AMENDED TO SUIT 100MM THICK INTERNAL SKIN	12.10.20
B	ADDITIONAL WINDOWS ADDED TO SIDES TO PLOTS 13-14 & FLOOR LEVELS AMENDED	05.02.20
A	WALL SETTING OUT AMENDED TO ACCOMMODATE TYPE (A) CATEGORY SHEDDING BOARD TO SATISFY FIRE RISK ASSESSMENT	20.01.20

CLIENT

morganstone
constructing the future

JOB TITLE
PARC NEWYDD, NEATH
PLOTS 13-14

DRAWING TITLE
ELEVATIONS, GROUNDWORKS & ROOF PLAN

SCALE
1:50 @ A1

DATE
JUNE 2019

REVISION
D

1888/BL01/01

www.hammond-ltd.co.uk

10 Gold Tops
Newport
NP23 4PH
t. 01633 844970
e. info@hammond-ltd.co.uk

PARC NEWYDD, NEATH - PLOTS 13-14 - BLOCK PLAN 01