
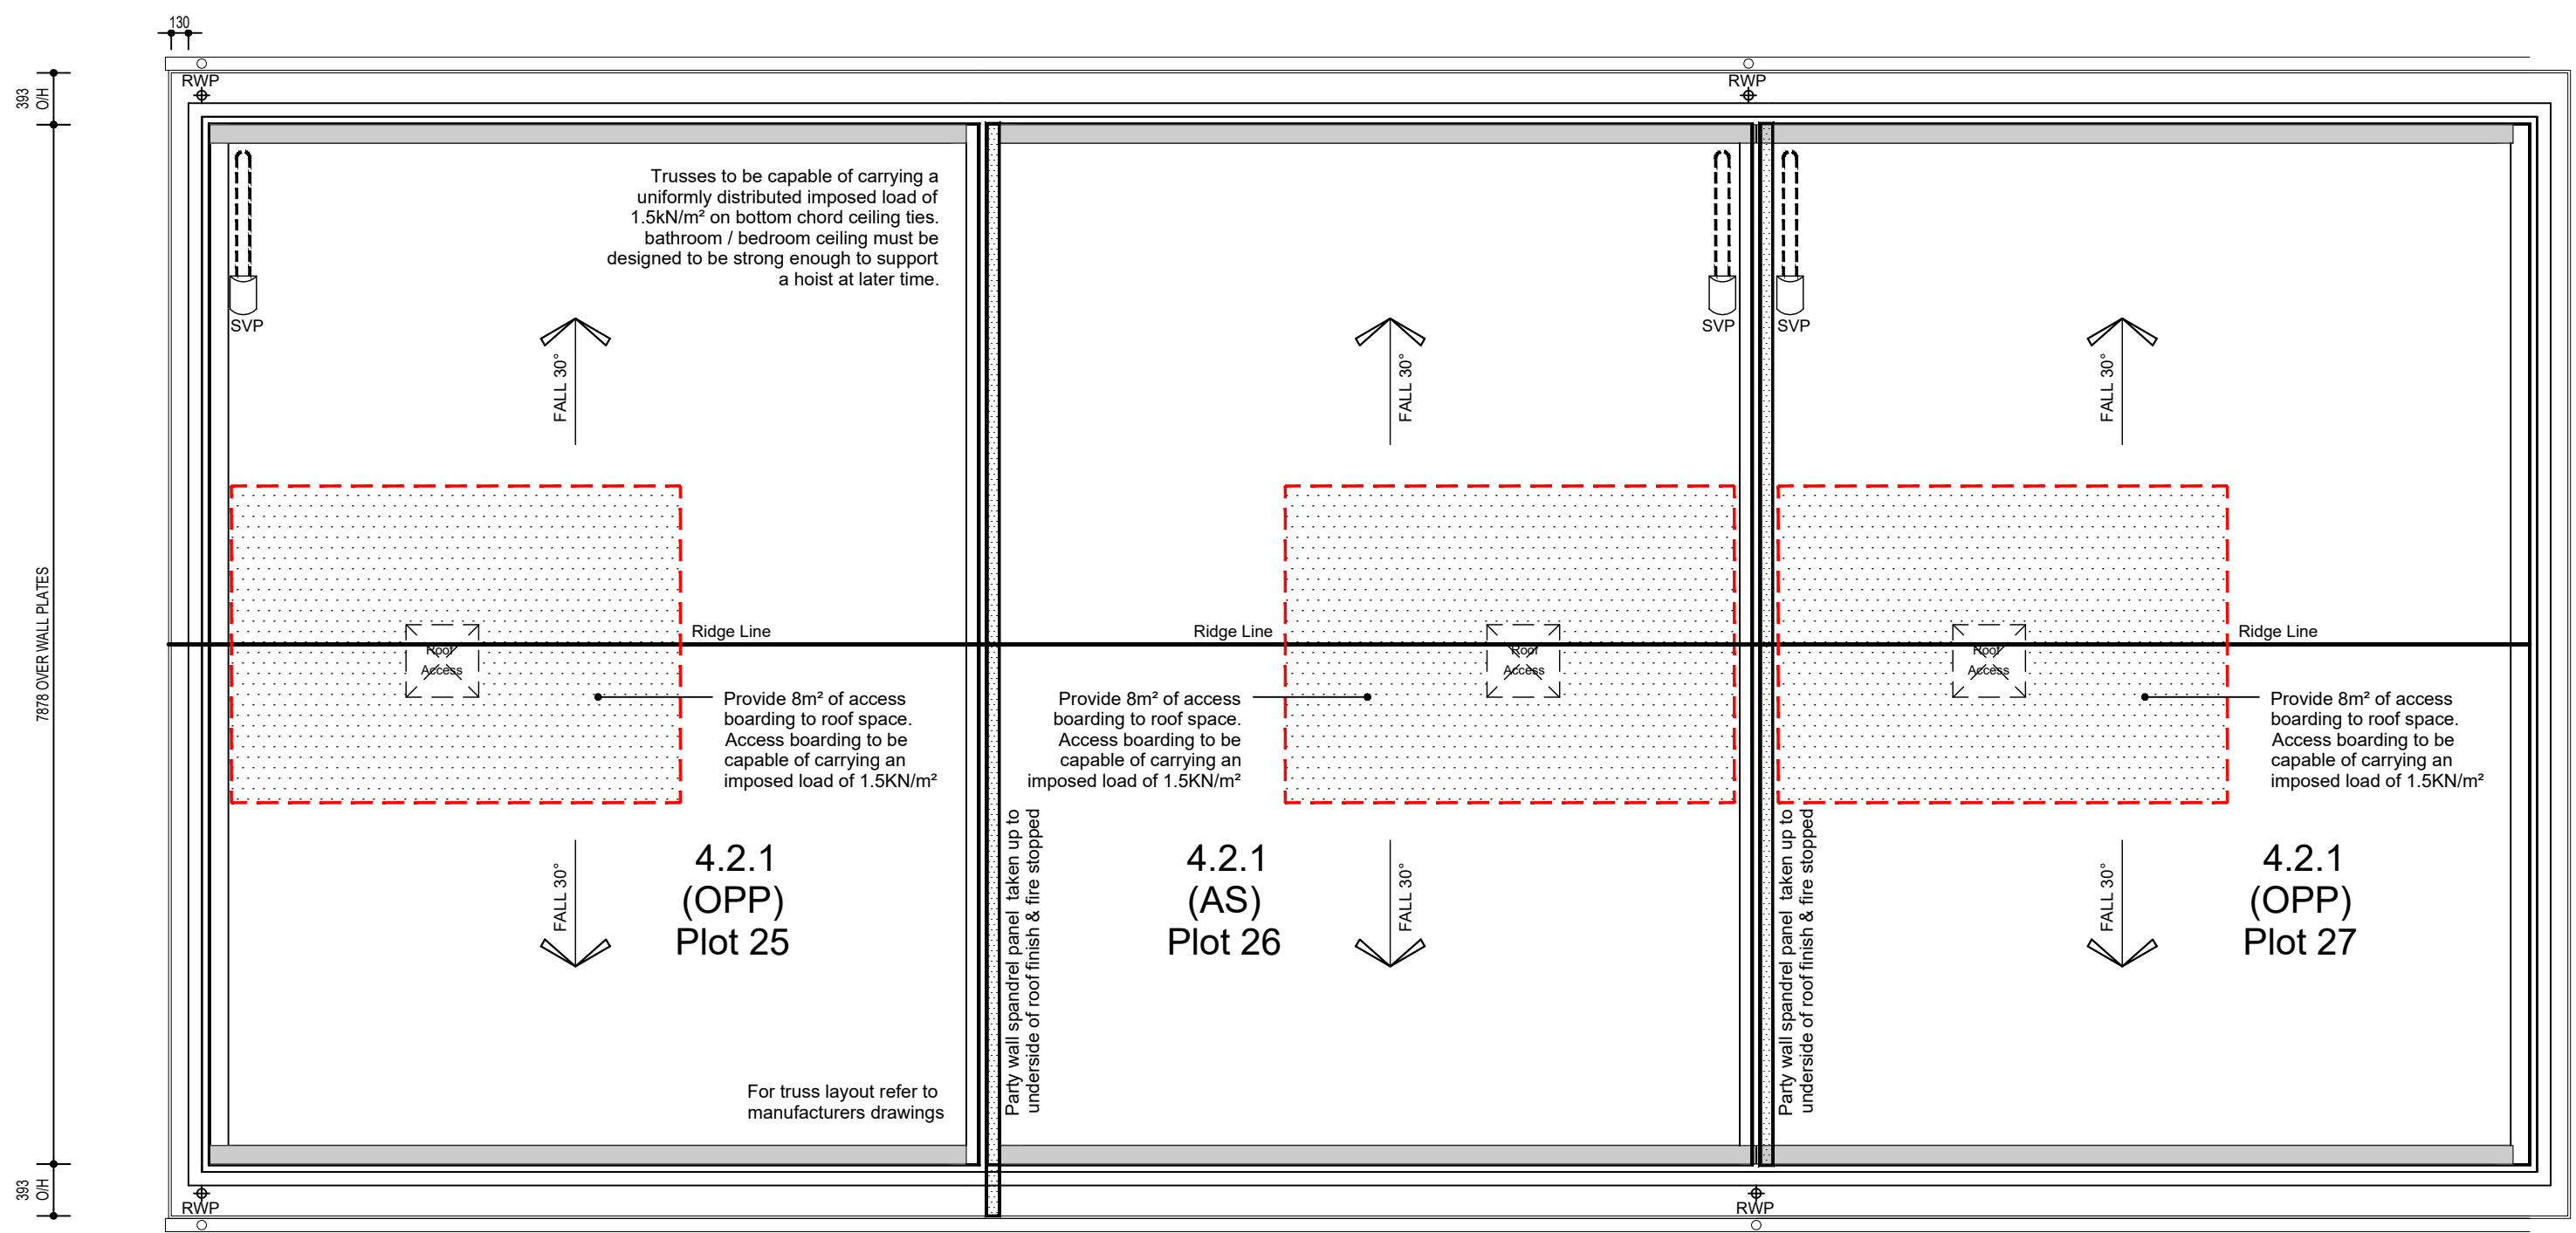
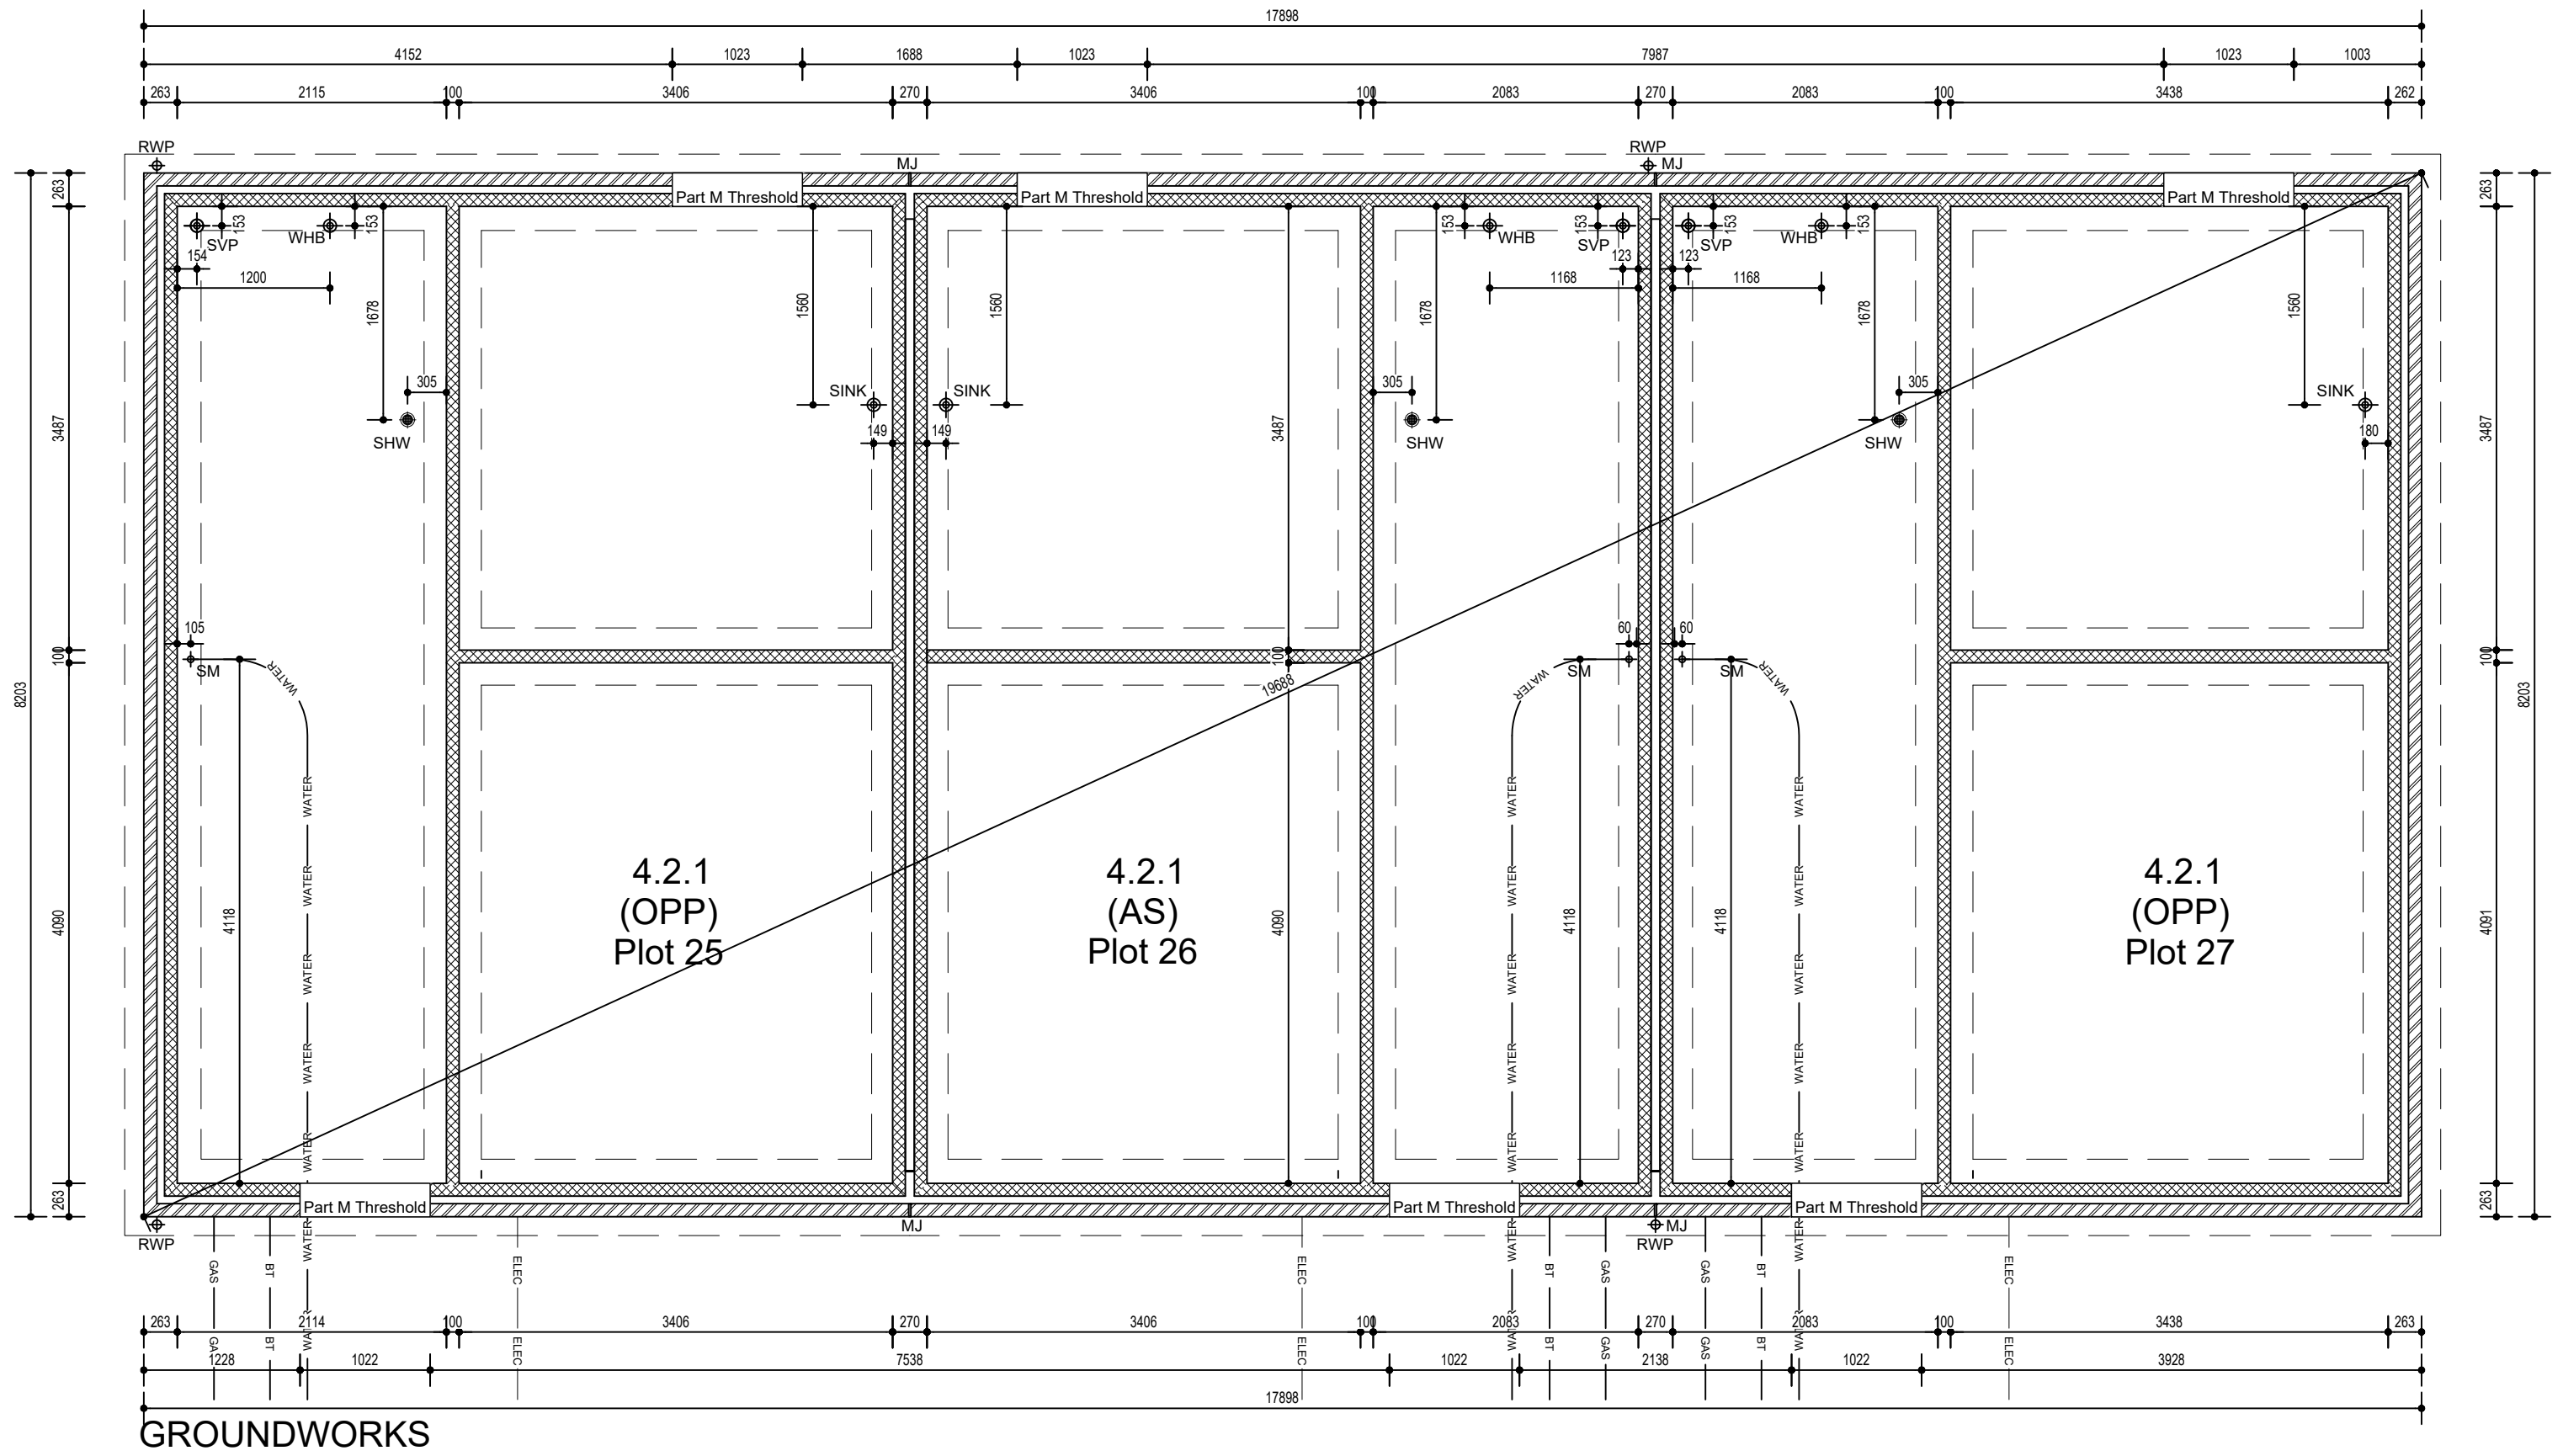


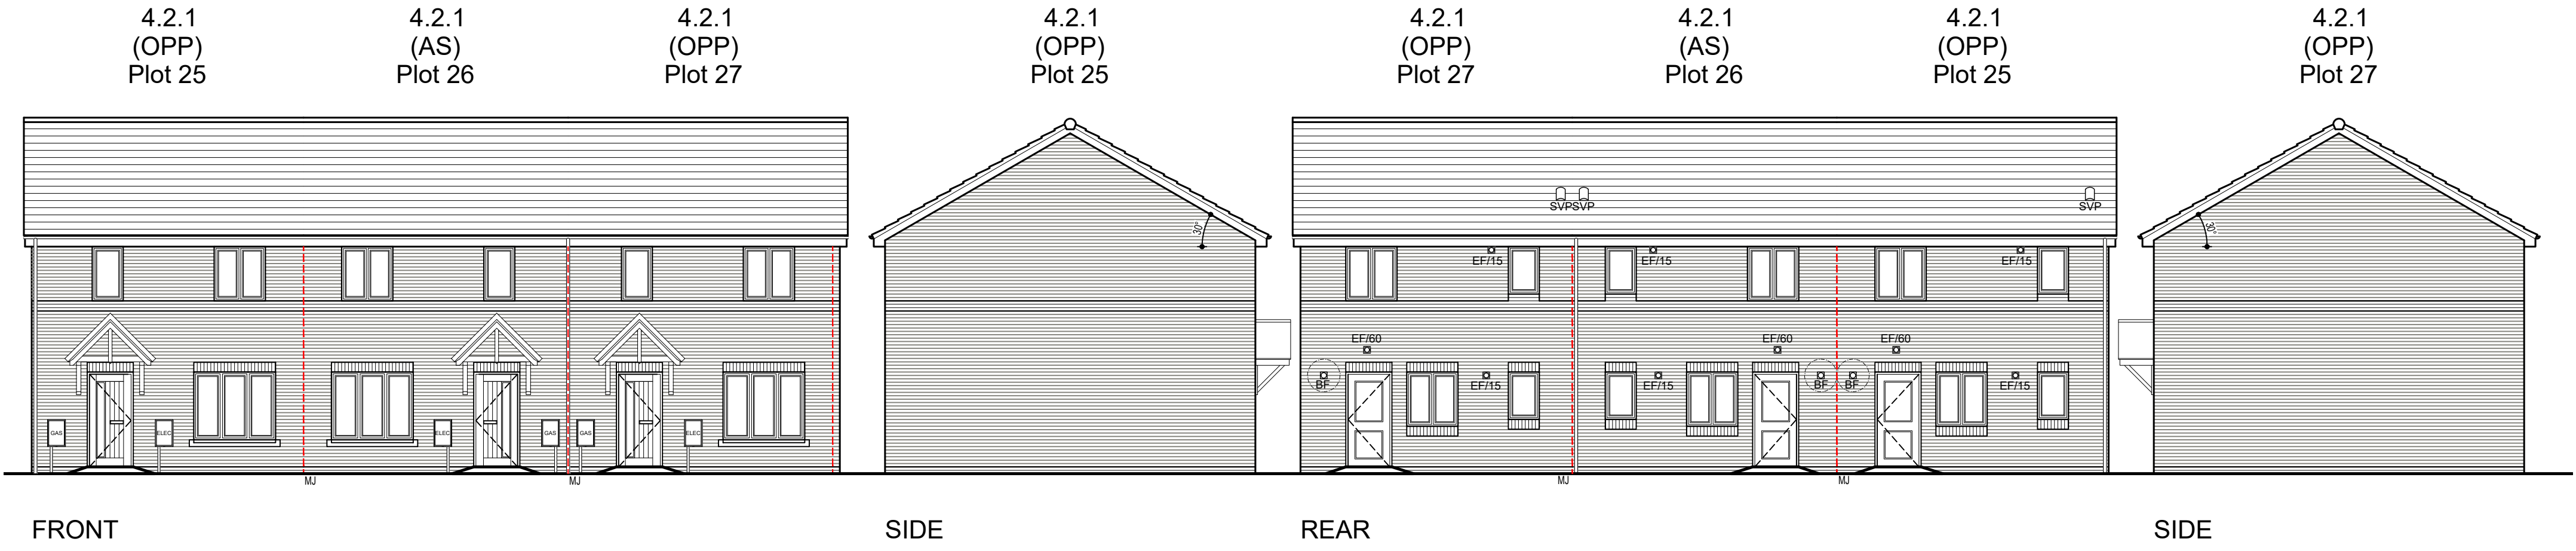

THIS DRAWING IS TO BE USED FOR SETTING OUT AND ELEVATION TREATMENT PURPOSES ONLY. REFER TO INDIVIDUAL HOUSE TYPE DRAWINGS FOR ADDITIONAL INFORMATION. PRIOR TO COMMENCEMENT OF ANY WORKS THE SITE MANAGER/AGENT TO VERIFY ALL HANDINGS ETC AND ANY DISCREPANCIES TO BE IDENTIFIED AND REPORTED TO BOTH MORGANSTONE & HAMMOND ARCHITECTURAL LTD FOR AMENDMENT

MOVEMENT JOINT POSITIONS TO BE CONFIRMED BY ENGINEERS PRIOR TO COMMENCEMENT OF WORKS

NOTE FOR FLOOR LEVELS REFER TO ENGINEERING LAYOUT

C	RECON STONE HEADS REPLACED WITH BRICK SOLDIER COURSE	02.11.20
B	EXTERNAL WALL SETTING OUT AMENDED TO SUIT	12.10.20
A	100MM THICK INTERNAL SKIN	05.02.20
REV	GENERAL NOTE CORRECTED	
	DESCRIPTION	DATE

CLIENT

morganstone
constructing the future

JOB TITLE
PARC NEWYDD, NEATH
PLOTS 25-27

DRAWING TITLE
ELEVATIONS, GROUNDWORKS & ROOF PLAN

SCALE	DATE	DRAWN BY
1:50 @ A1	JUNE 2019	HAL
DRAWING NO.	REVISION	
1888/BL05/01	C	

hammond
Architectural Ltd

10 Gold Tops
Newport
NP23 4PH

t. 01633 844970
e. info@hammond-ltd.co.uk

www.hammond-ltd.co.uk

PARC NEWYDD, NEATH - PLOTS 25-27 - BLOCK PLAN 05