

4.2.1
(OPP)
Plot 16


4.2.1
(AS)
Plot 15

4.2.1
(OPP)
Plot 16

4.2.1
(AS)
Plot 15

4.2.1
(OPP)
Plot 16

4.2.1
(AS)
Plot 15

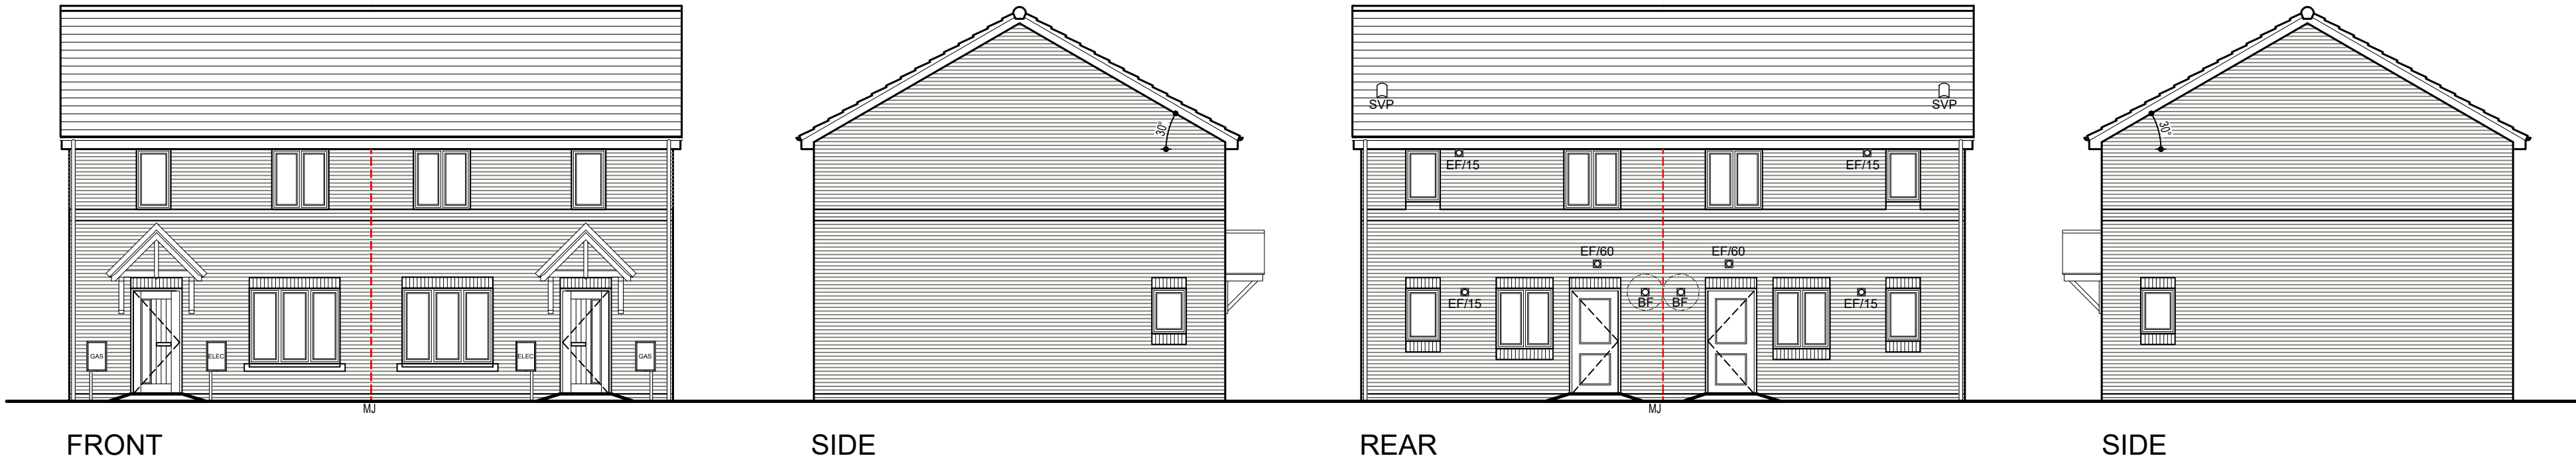


FRONT


SIDE

REAR


SIDE

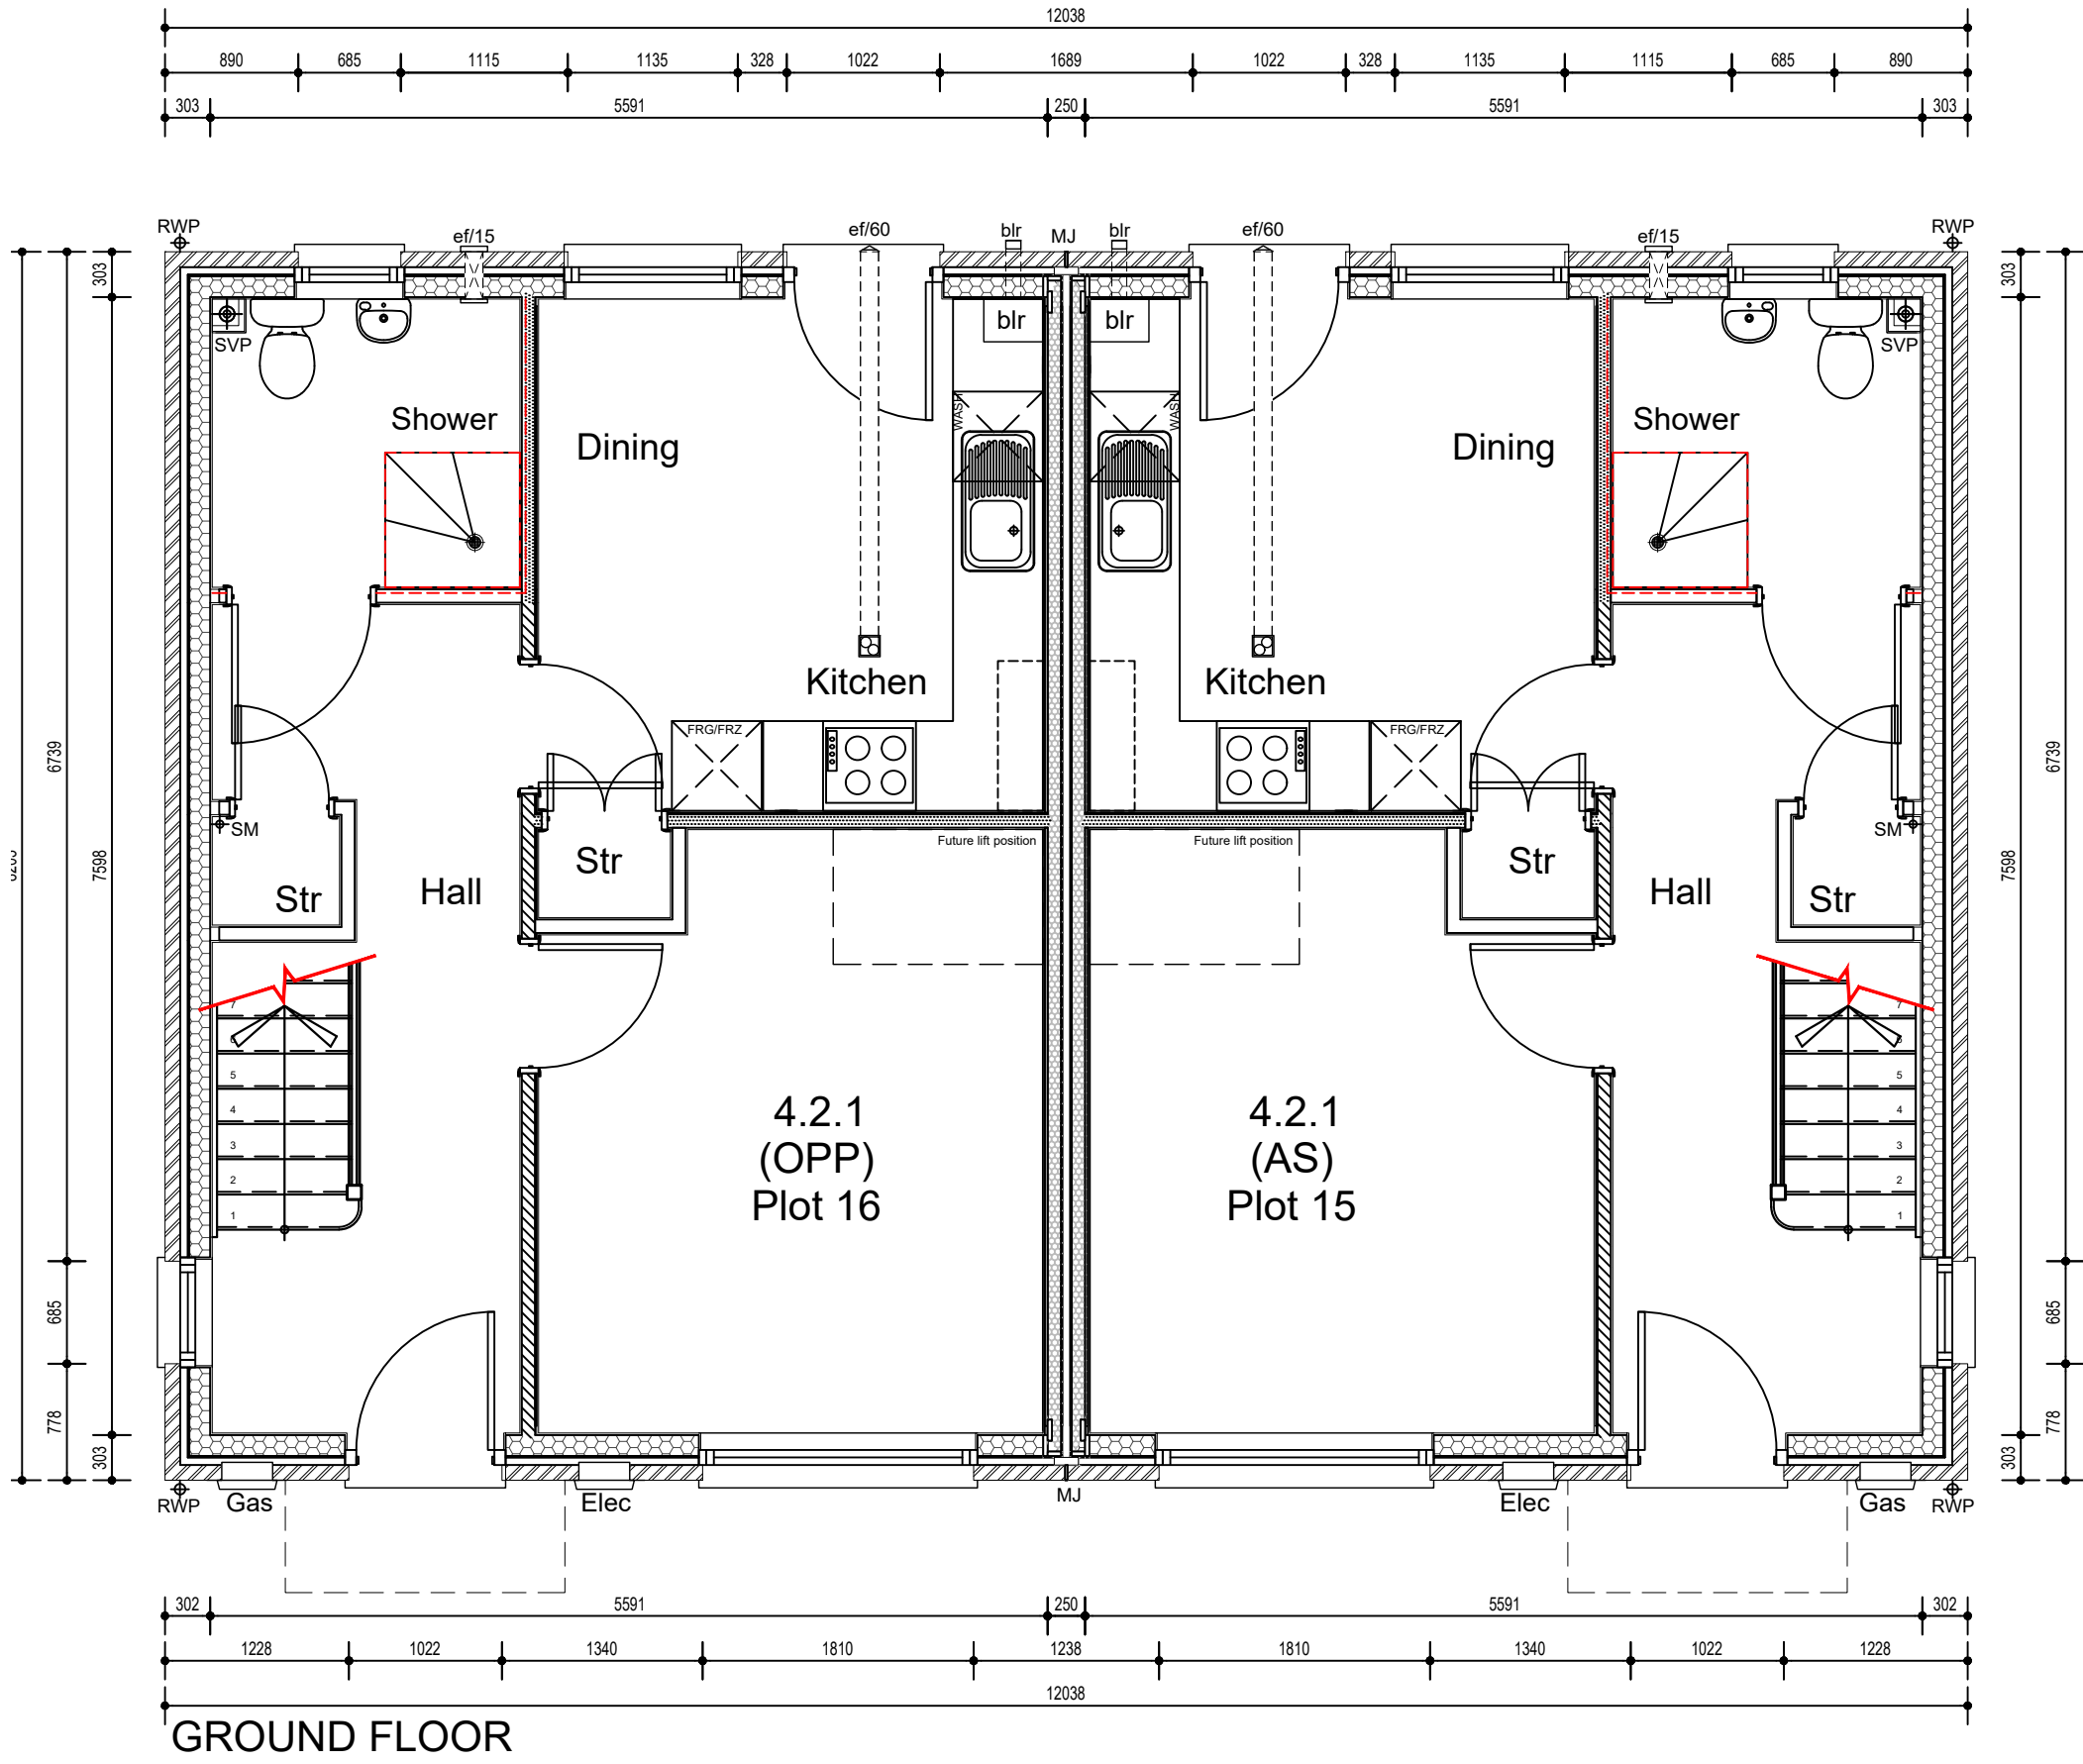


GROUND FLOOR

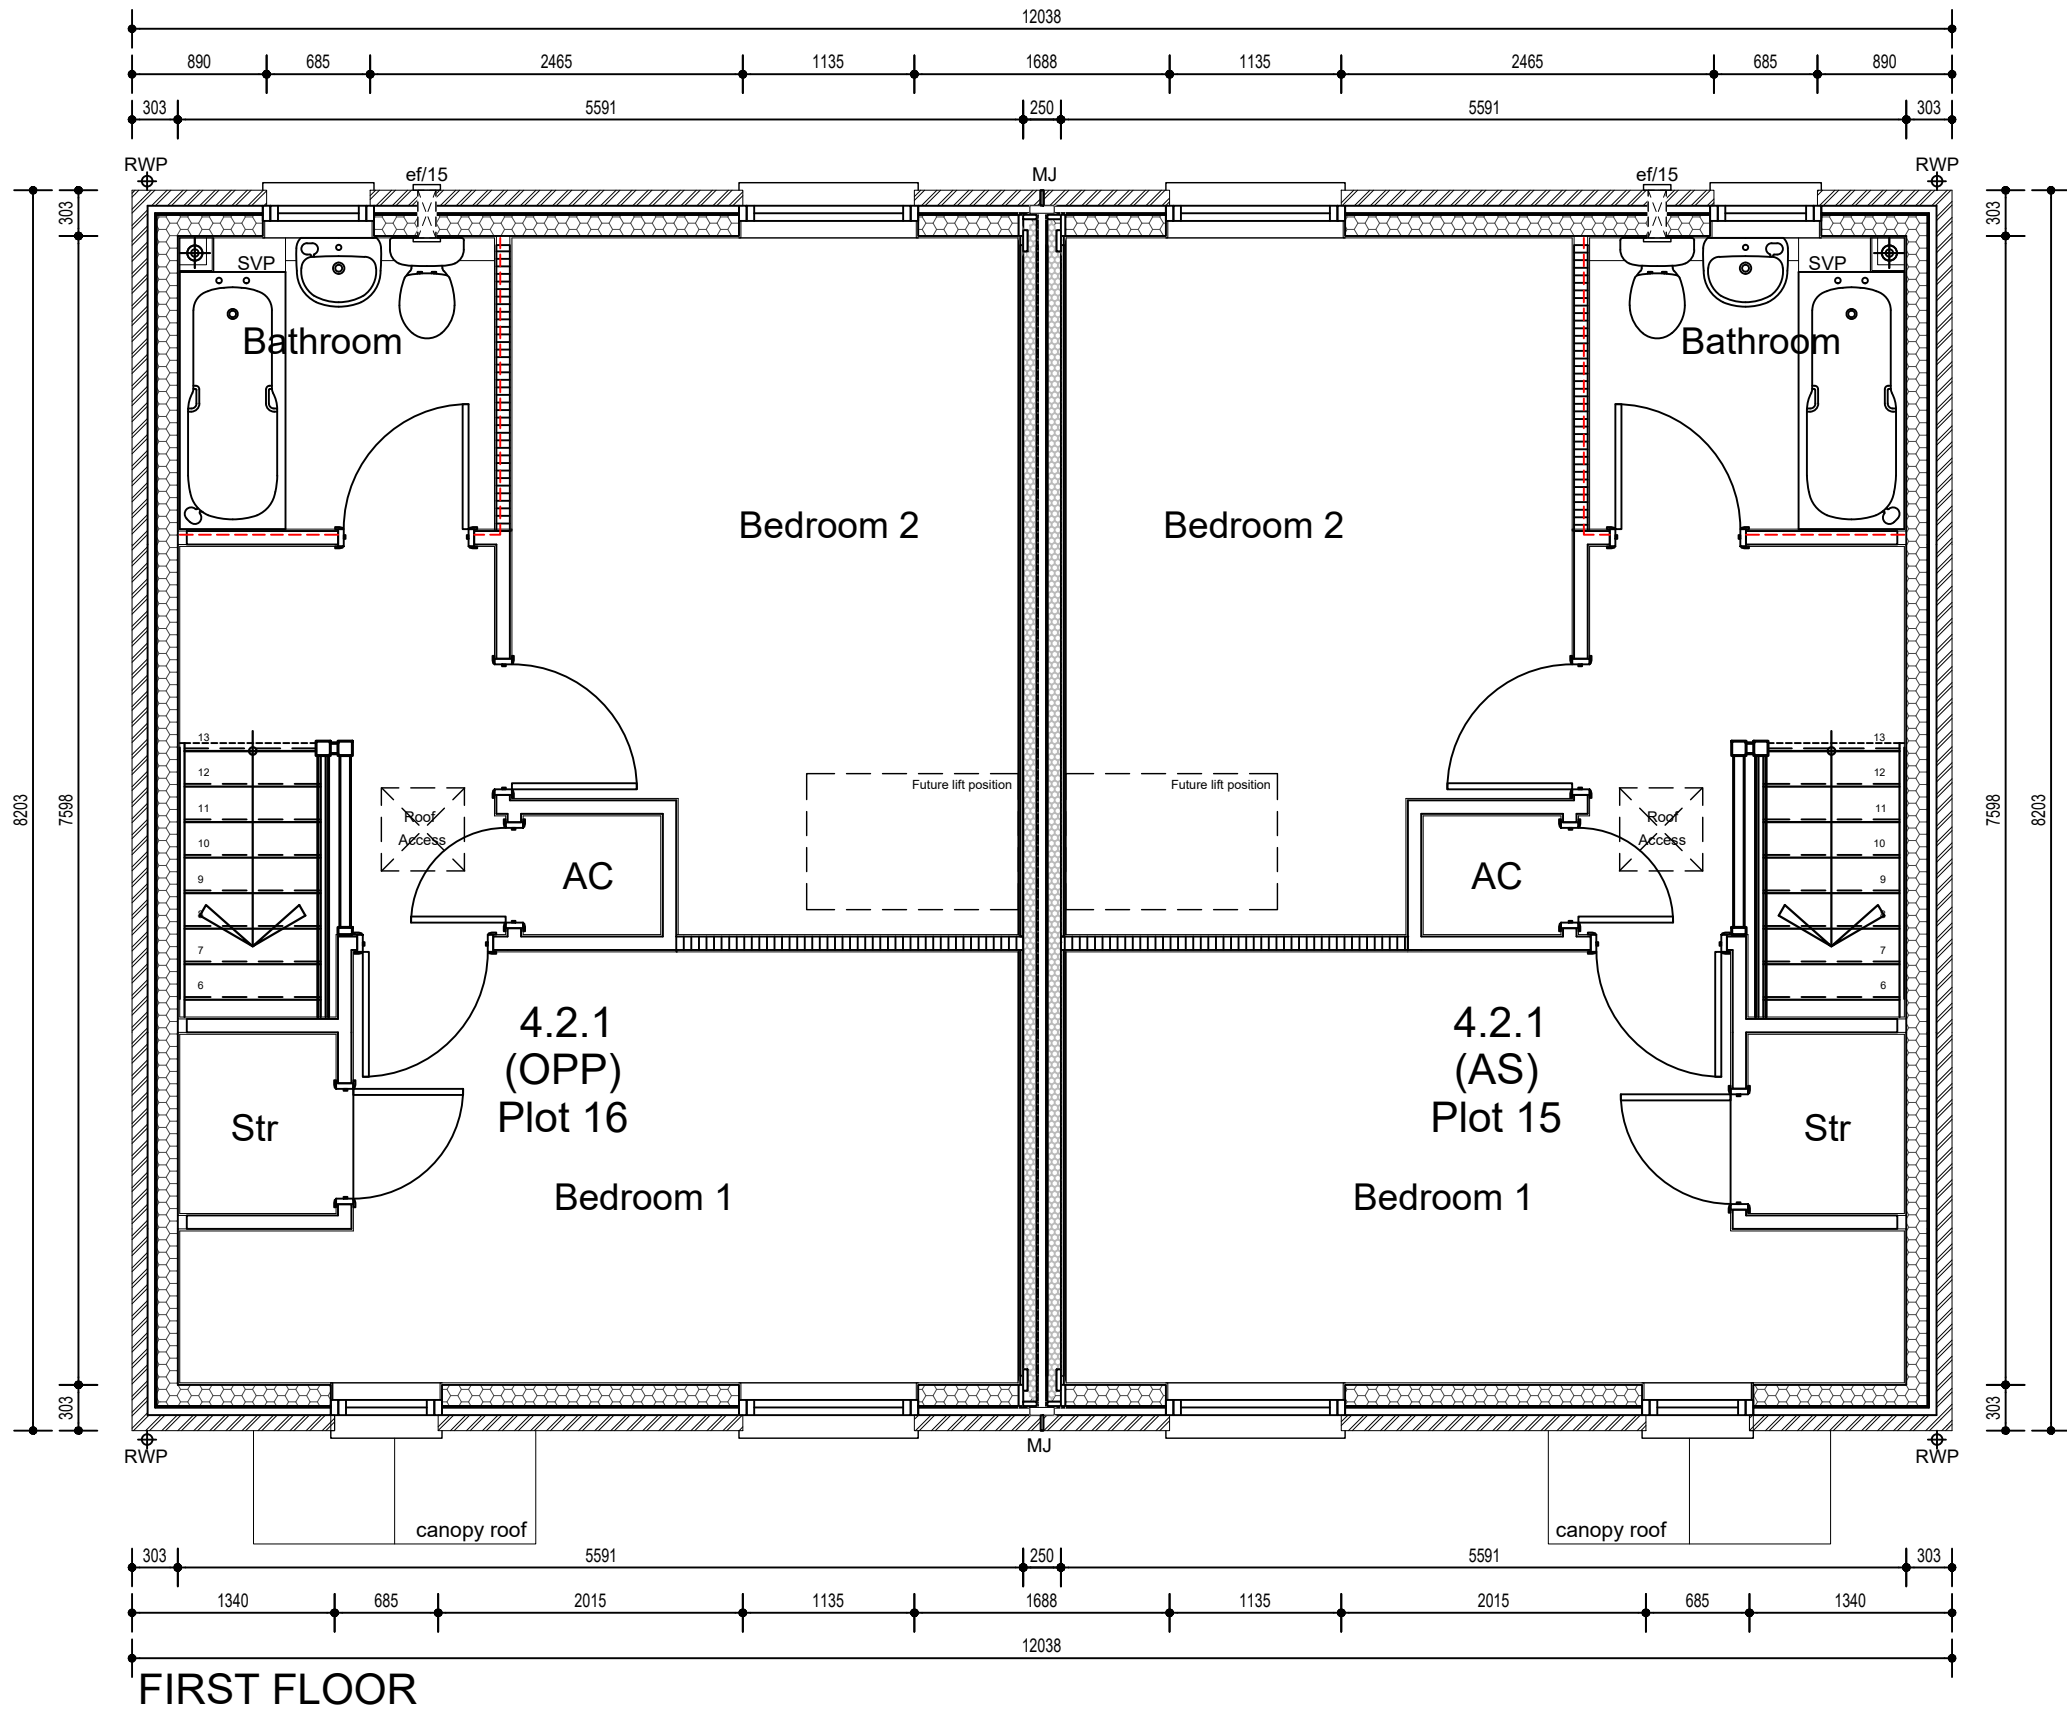

FIRST FLOOR

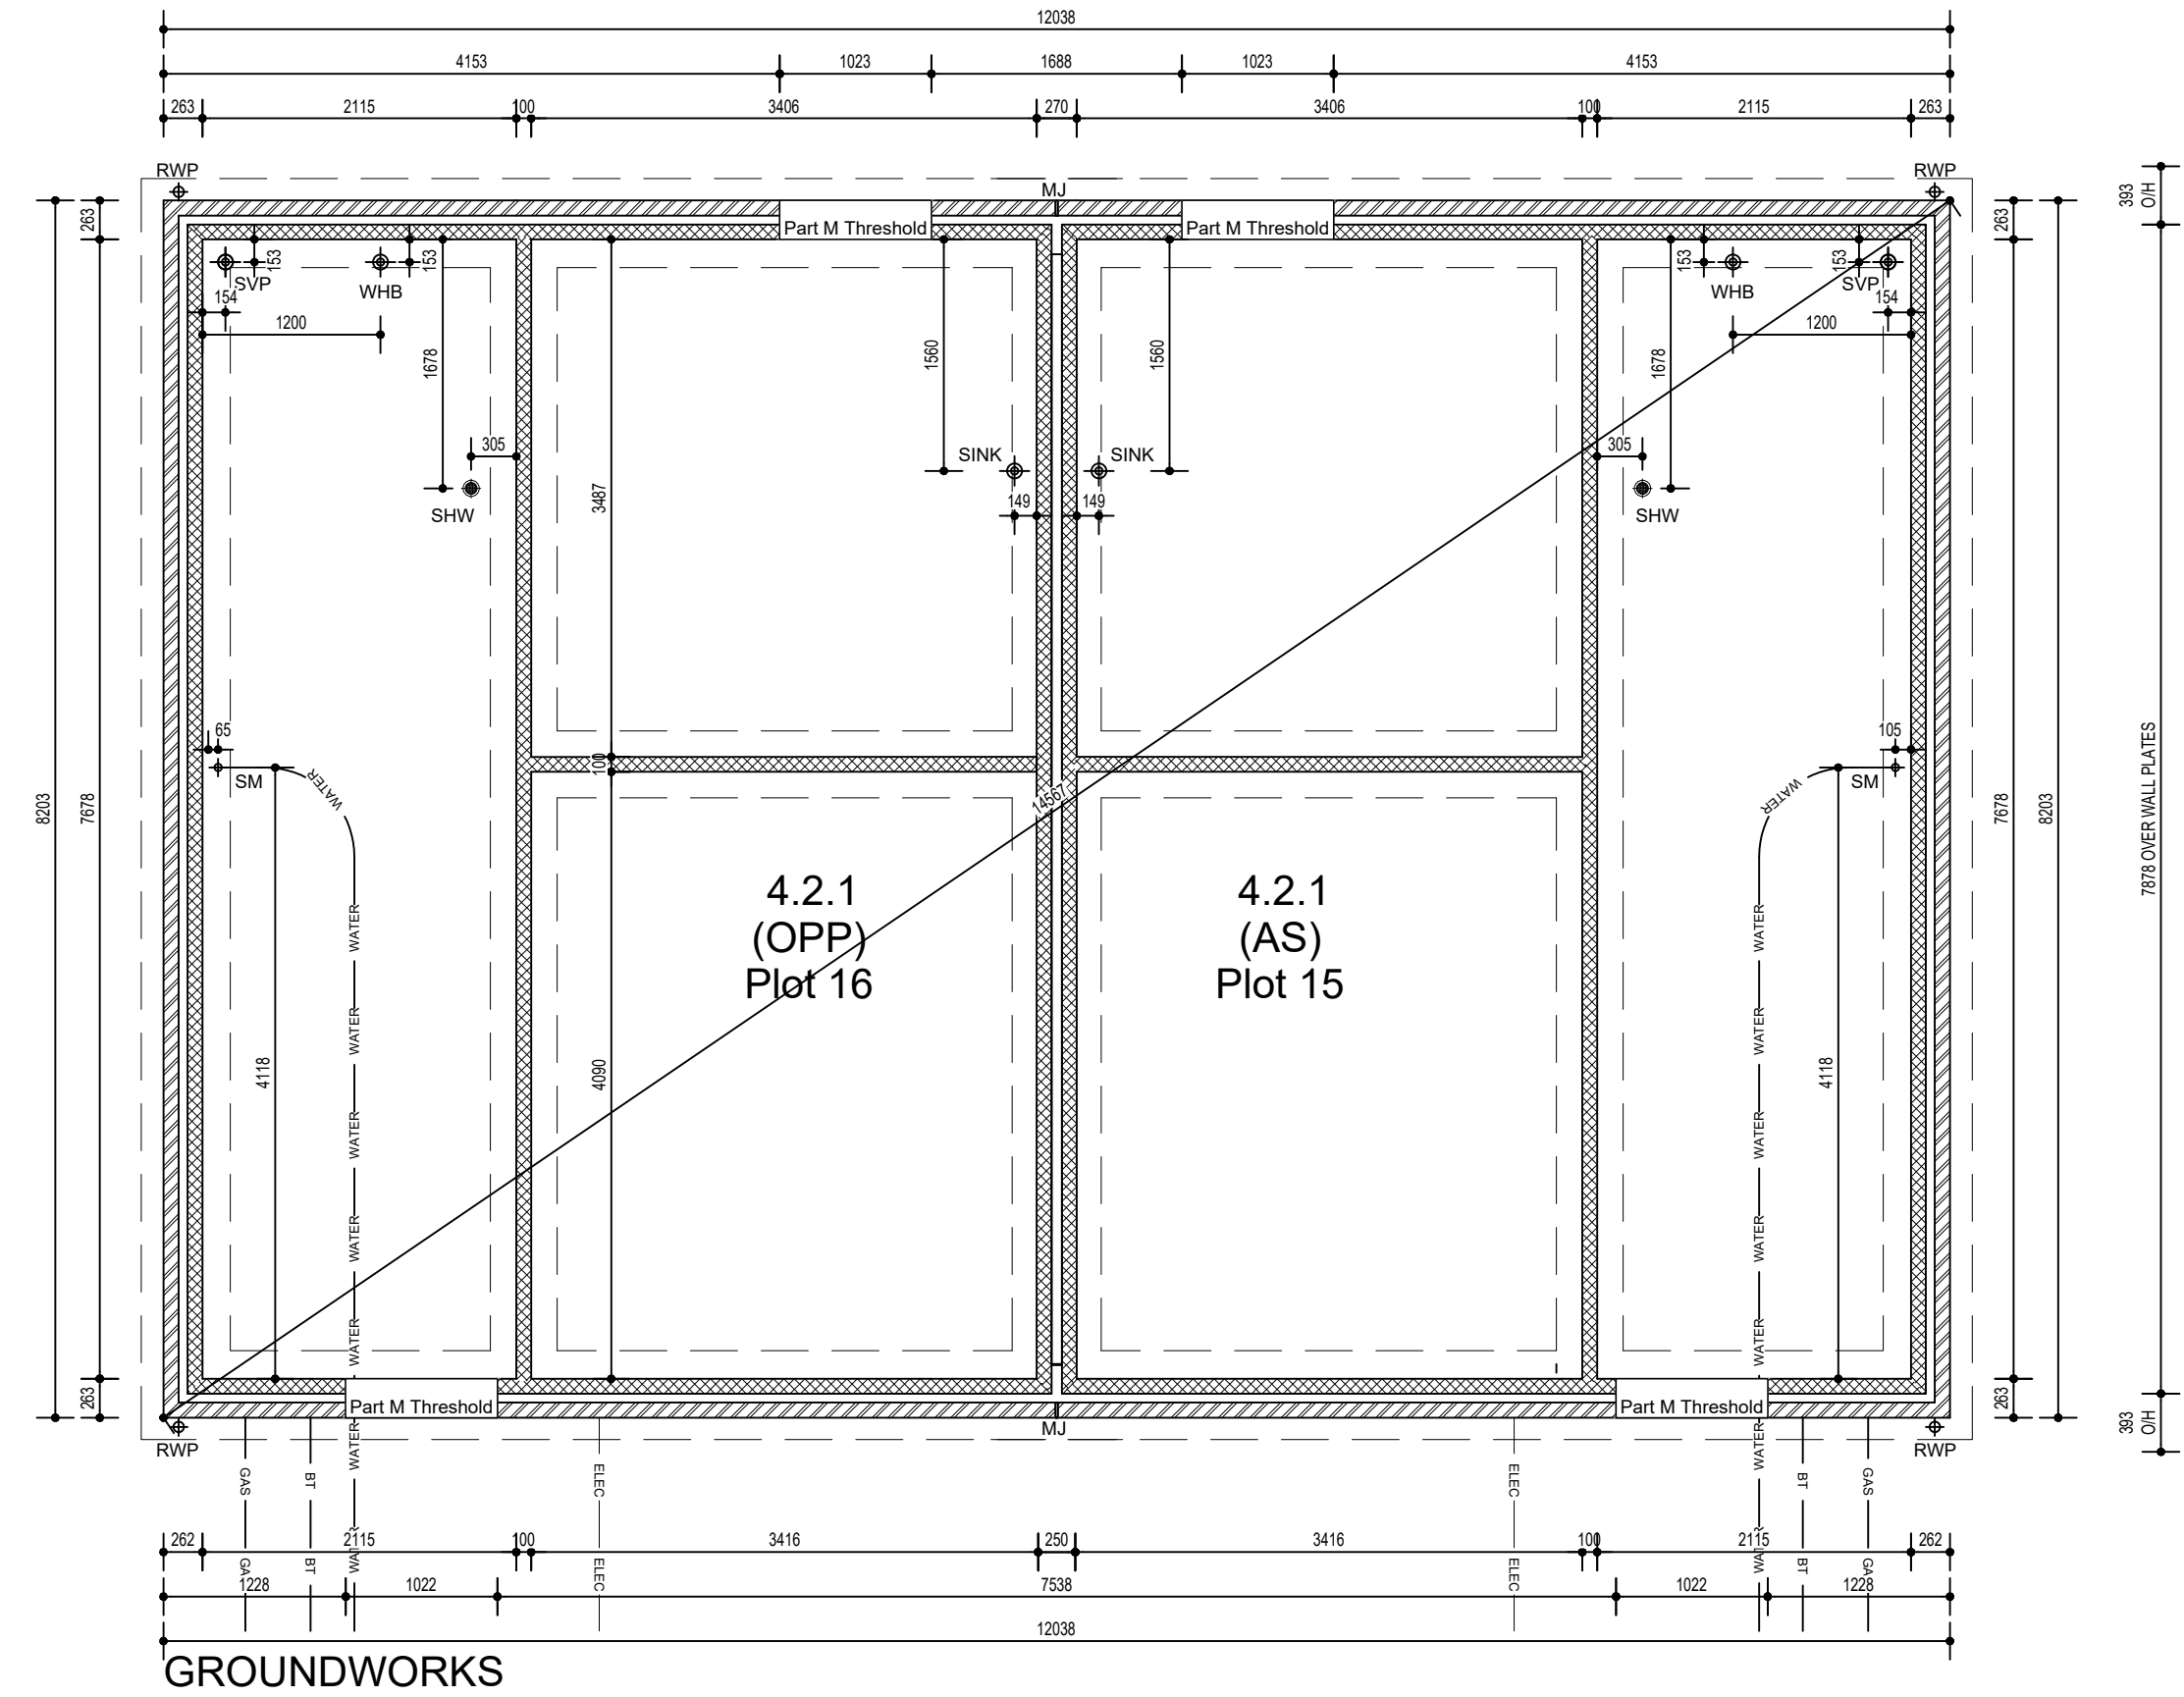

GROUNDWORKS

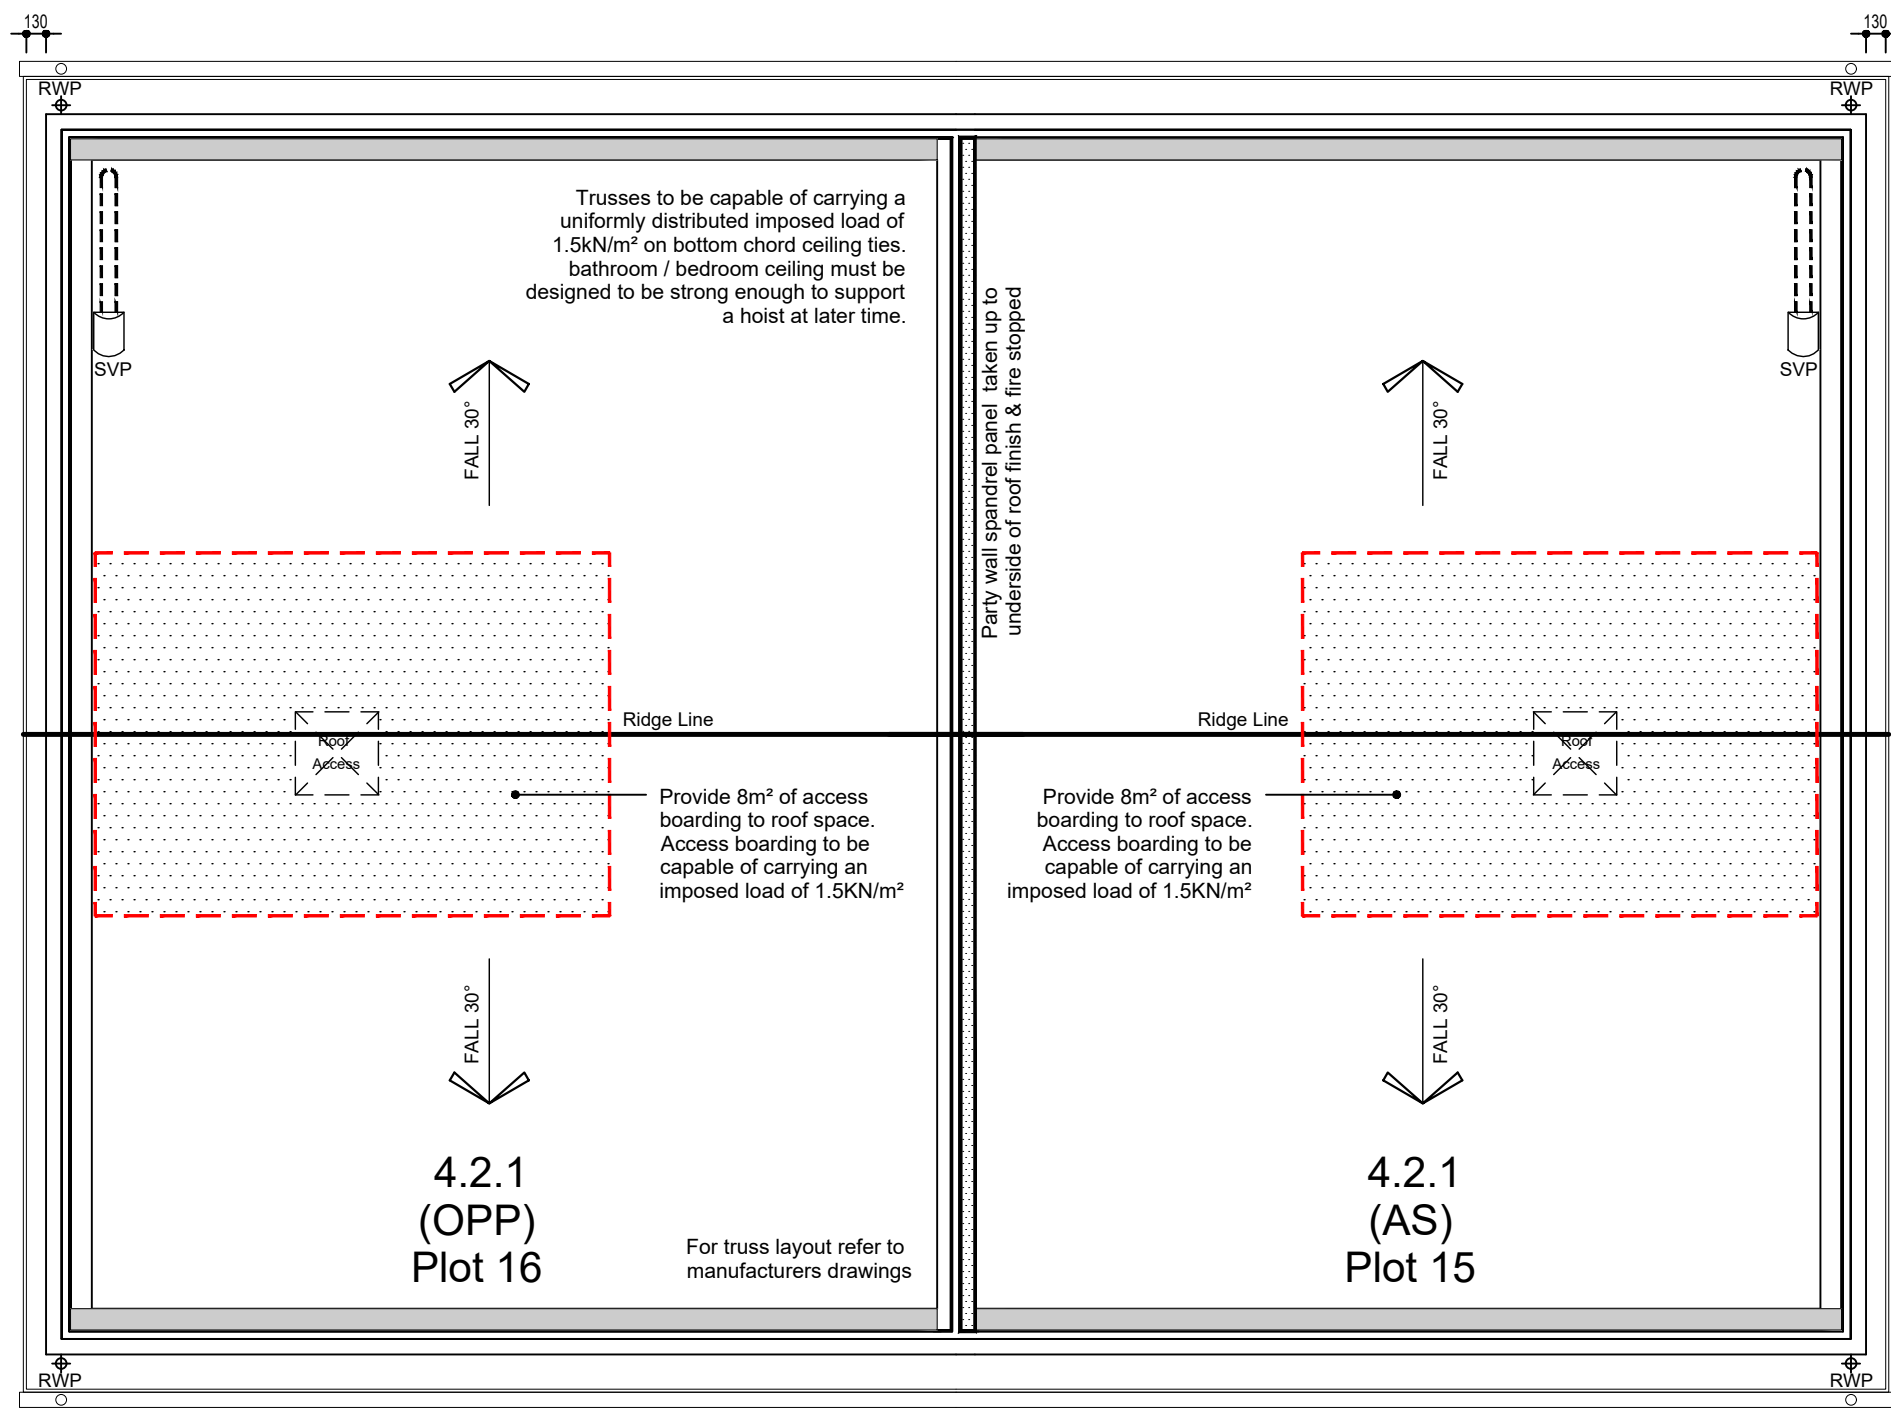

ROOF PLAN

THIS DRAWING IS TO BE USED FOR SETTING OUT AND ELEVATION TREATMENT PURPOSES ONLY. REFER TO INDIVIDUAL HOUSE TYPE DRAWINGS FOR ADDITIONAL INFORMATION. PRIOR TO COMMENCEMENT OF ANY WORKS THE SITE MANAGER/AGENT TO VERIFY ALL HANDINGS ETC AND ANY DISCREPANCIES TO BE IDENTIFIED AND REPORTED TO BOTH MORGANSTONE & HAMMOND ARCHITECTURAL LTD FOR AMENDMENT

MOVEMENT JOINT POSITIONS TO BE CONFIRMED BY ENGINEERS PRIOR TO COMMENCEMENT OF WORKS

NOTE FOR FLOOR LEVELS REFER TO ENGINEERING LAYOUT

REV	DESCRIPTION	DATE
D	RECON STONE HEADS REPLACED WITH BRICK SOLDIER COURSE	02.11.20
C	EXTERNAL WALL SETTING OUT AMENDED TO SUIT 100MM THICK INTERNAL SKIN	12.10.20
B	BUILT IN WARDROBES REMOVED TO BED 1	09.07.20
A	ADDITIONAL WINDOWS ADDED TO SIDES TO PLOTS 15-16	05.02.20

CLIENT
morganstone
constructing the future

JOB TITLE
PARC NEWYDD, NEATH
PLOTS 15-16
DRAWING TITLE
ELEVATIONS, FLOOR PLANS,
GROUNDWORKS & ROOF PLAN

SCALE
1:50 @ A1
DATE
JUNE 2019
DRAWN BY
HAL

DRAWING NO.
1888/BL02/01
REVISION
D

hammond
Architectural Ltd

10 Gold Tops
Newport
NP23 4PH
t. 01633 844970
e. info@hammond-ld.co.uk

www.hammond-ltd.co.uk

© Hammond Architectural Limited 2017
Figured dimensions must be taken in preference to scaled dimensions and any discrepancies are to be referred to Hammond Architectural Ltd. Contractors, subcontractors and suppliers must verify all dimensions on site before commencing any work or making any workshop drawings.

PARC NEWYDD, NEATH - PLOTS 15-16 - BLOCK PLAN 02