




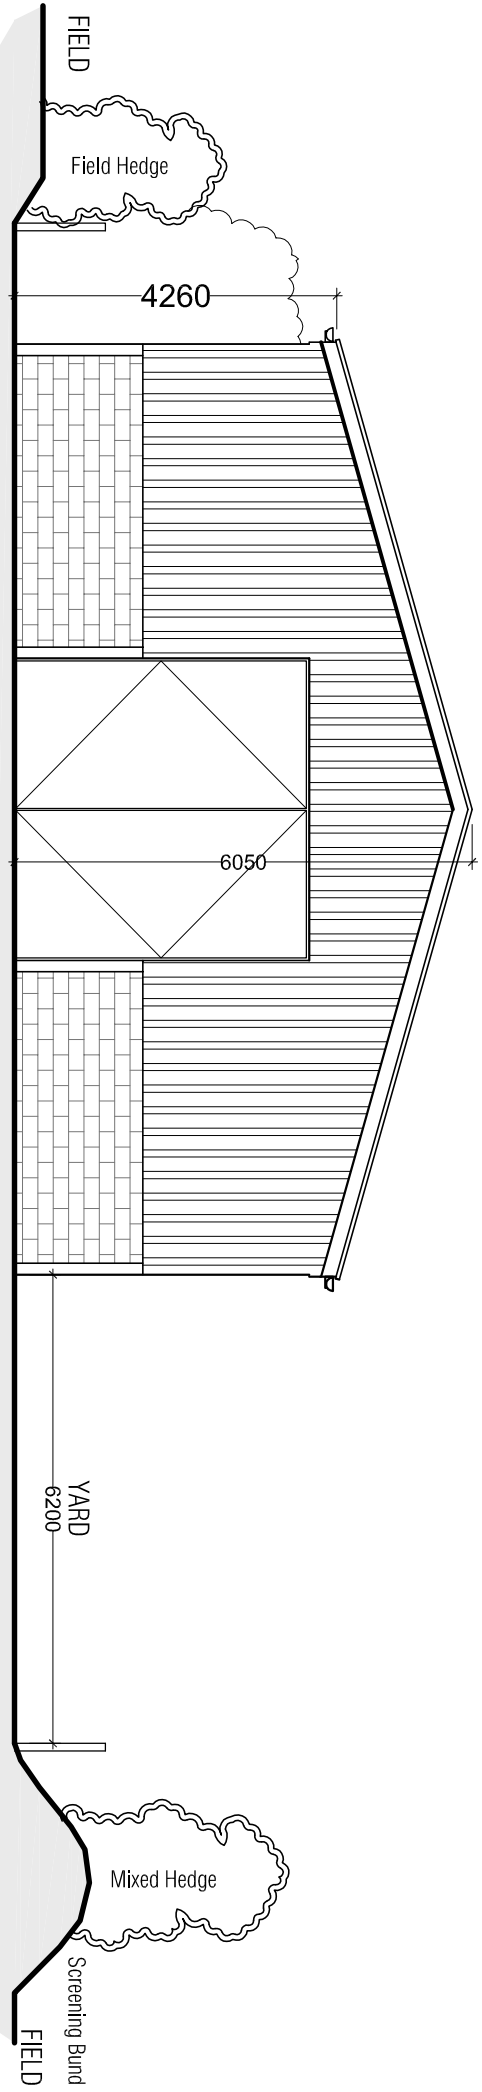


EXISTING SOUTH ELEVATION

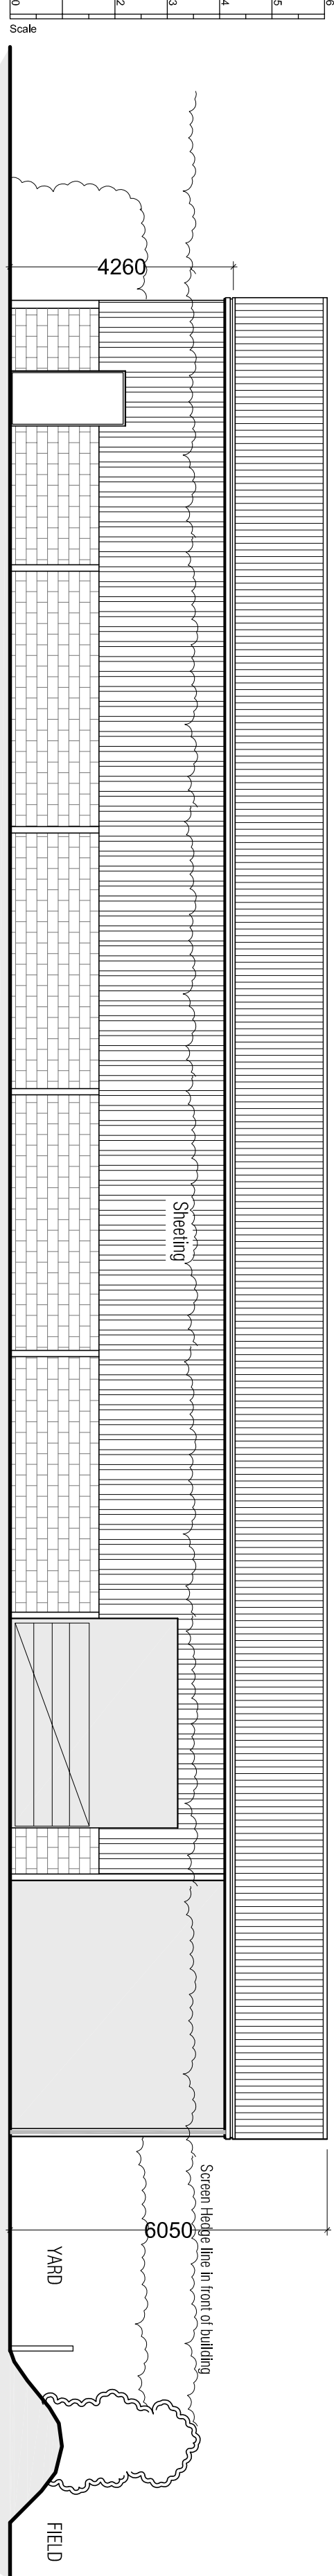


EXISTING EAST ELEVATION

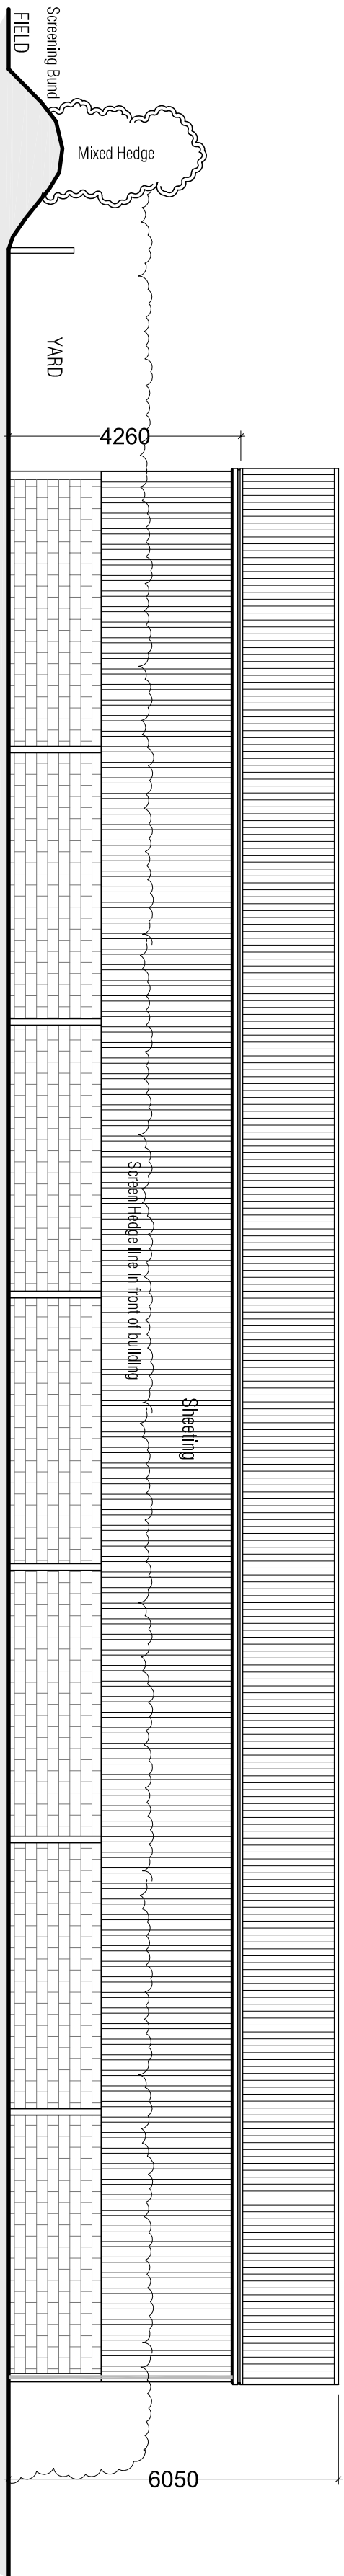

EXISTING WEST ELEVATION

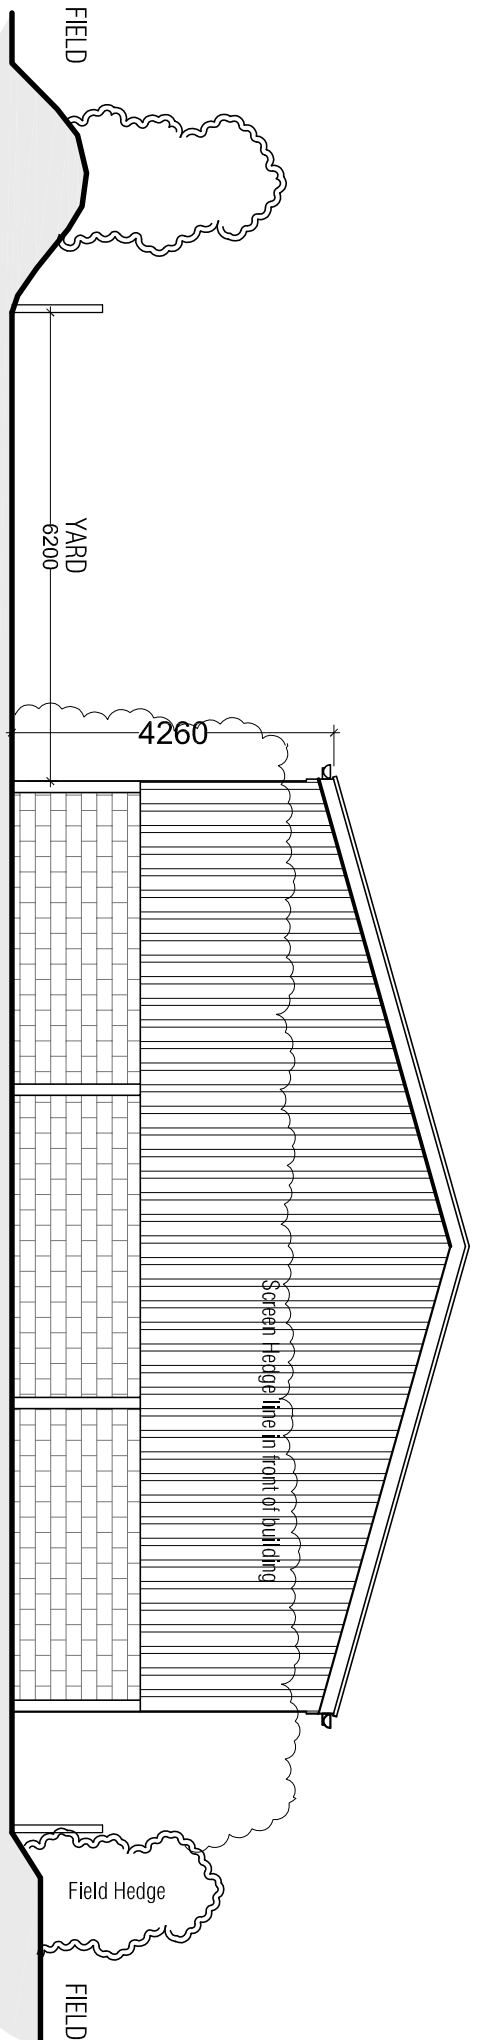

EXISTING NORTH ELEVATION

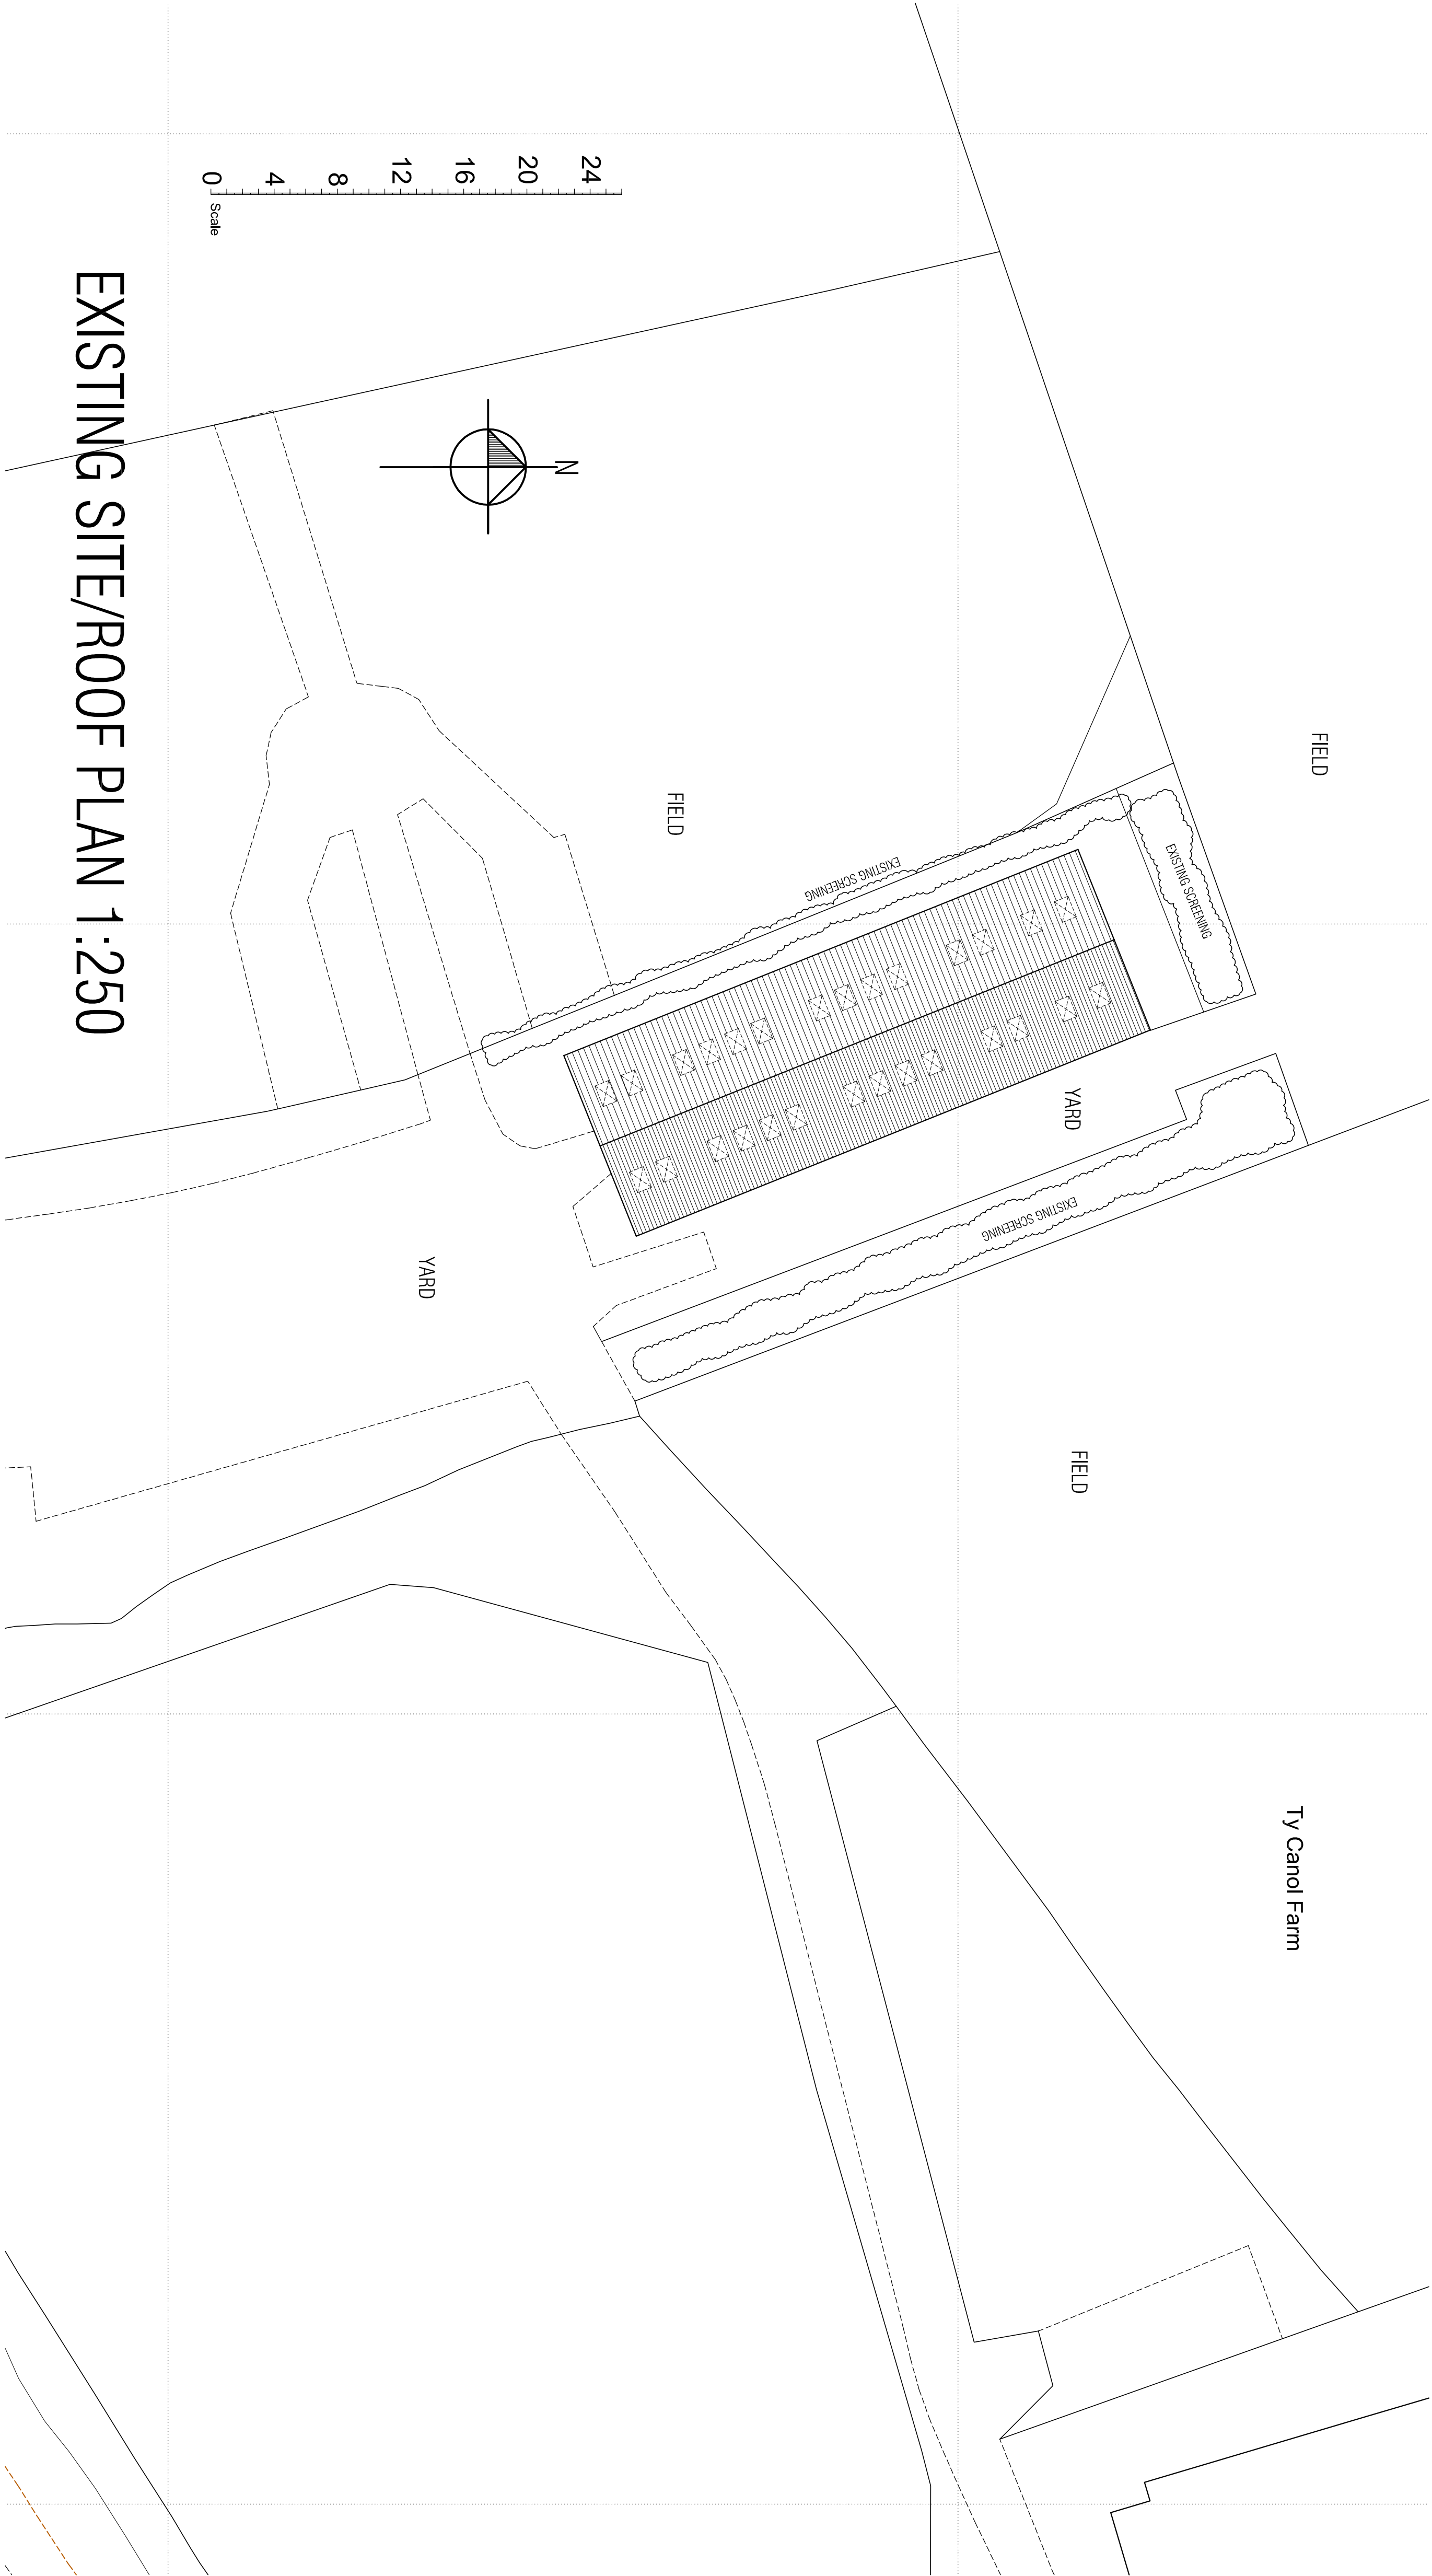

REF DATE REVISION

No.2 The Courtyard
Lion Street
ABERGAVENNY
MOUNTAIN
NP75PE
01873 840617 info@onlinecad.co.uk

CLIENT:
S & C Marvin

PROJECT:
Ty-Canol Farm
Neath

SA10 7EY

SHEET TITLE:
Existing Site & Elevations

Extension to Stock Shed

SCALE: 1:100 on A1
DATE: Dec 20
DRAWN: RAP
DRAWING NO: 20-033 02
REV