



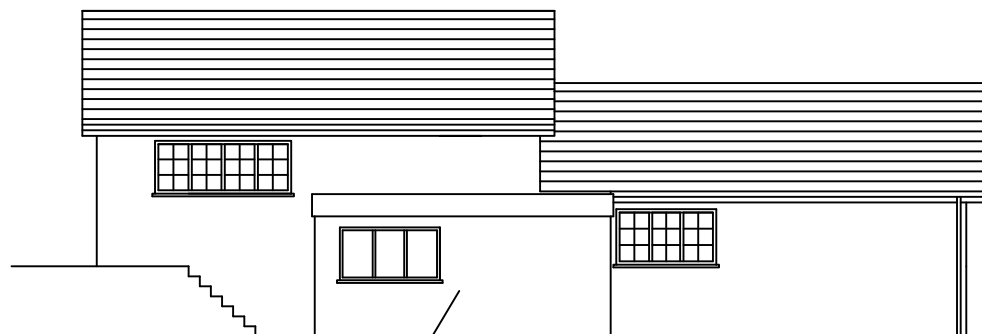


LEFT HANDSIDE ELEVATION

EXISTING
GARAGE TO BE
DEMOLISHED

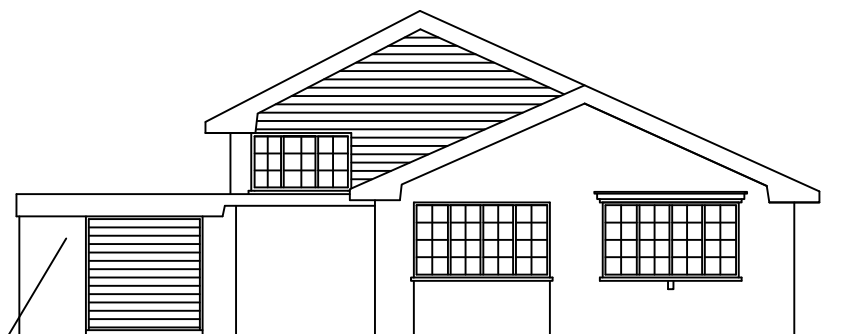


FRONT ELEVATION

EXISTING
GARAGE TO BE
DEMOLISHED

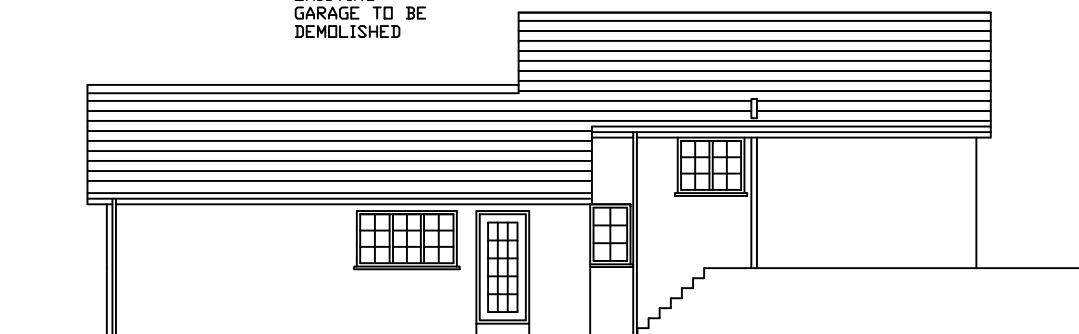

RIGHT HANDSIDE ELEVATION

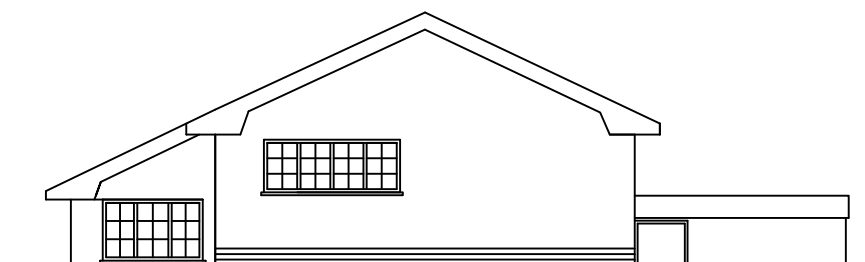

REAR ELEVATION

KTS CONSULT
BUILDING SURVEYING &
ARCHITECTURAL SERVICES

CLIENT :
MR A LYE
68 WOODLANDS PARK
DRIVE

PROJECT :
SINGLE STOREY
EXTENSION

DRAWING TITLE :
68 WOODLAND PARK
DRIVE.
EXISTING ELEVATIONS

Drawn by : SJH	Checked :
Scale : 1:100	Date : 09/2020
Draw No. : 68WPD/FLP/2	Rev :