



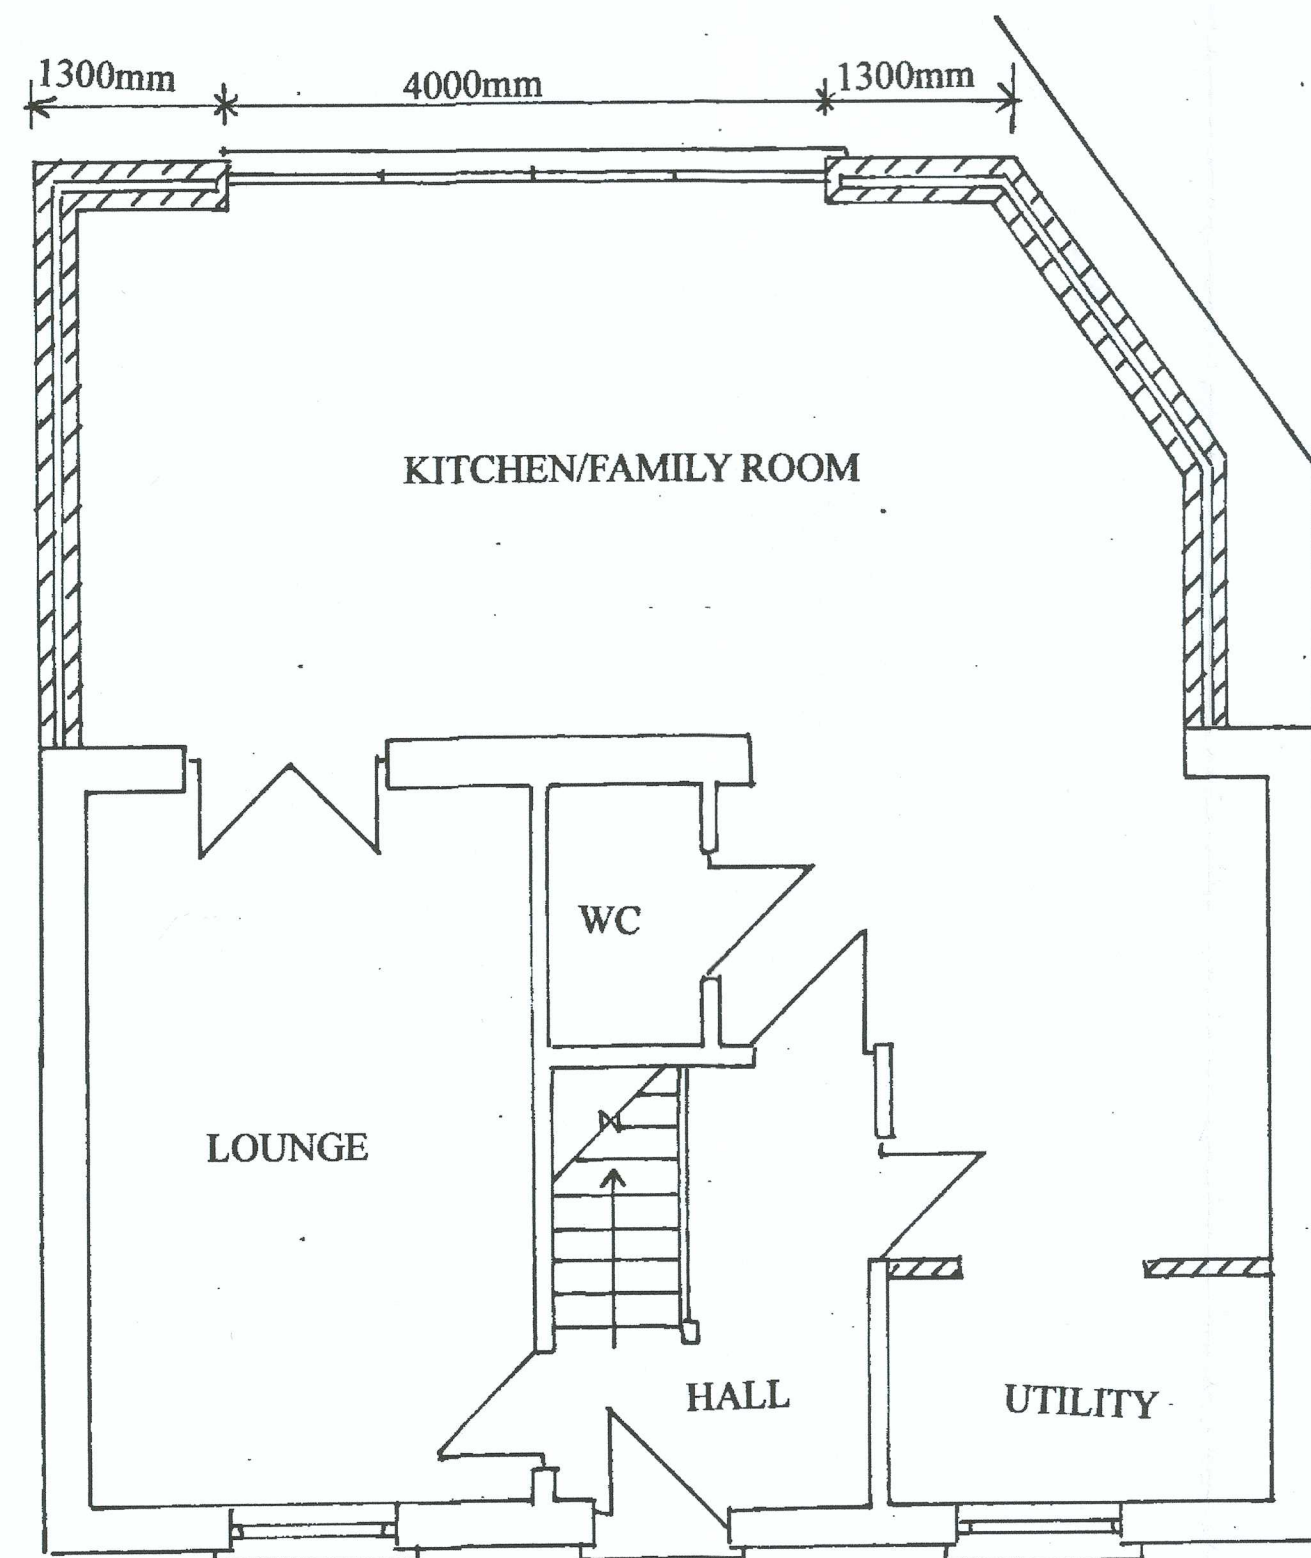


PROPOSED GROUND FLOOR PLAN- SCALE 1:50




PROPOSED REAR ELEVATION- SCALE 1:50

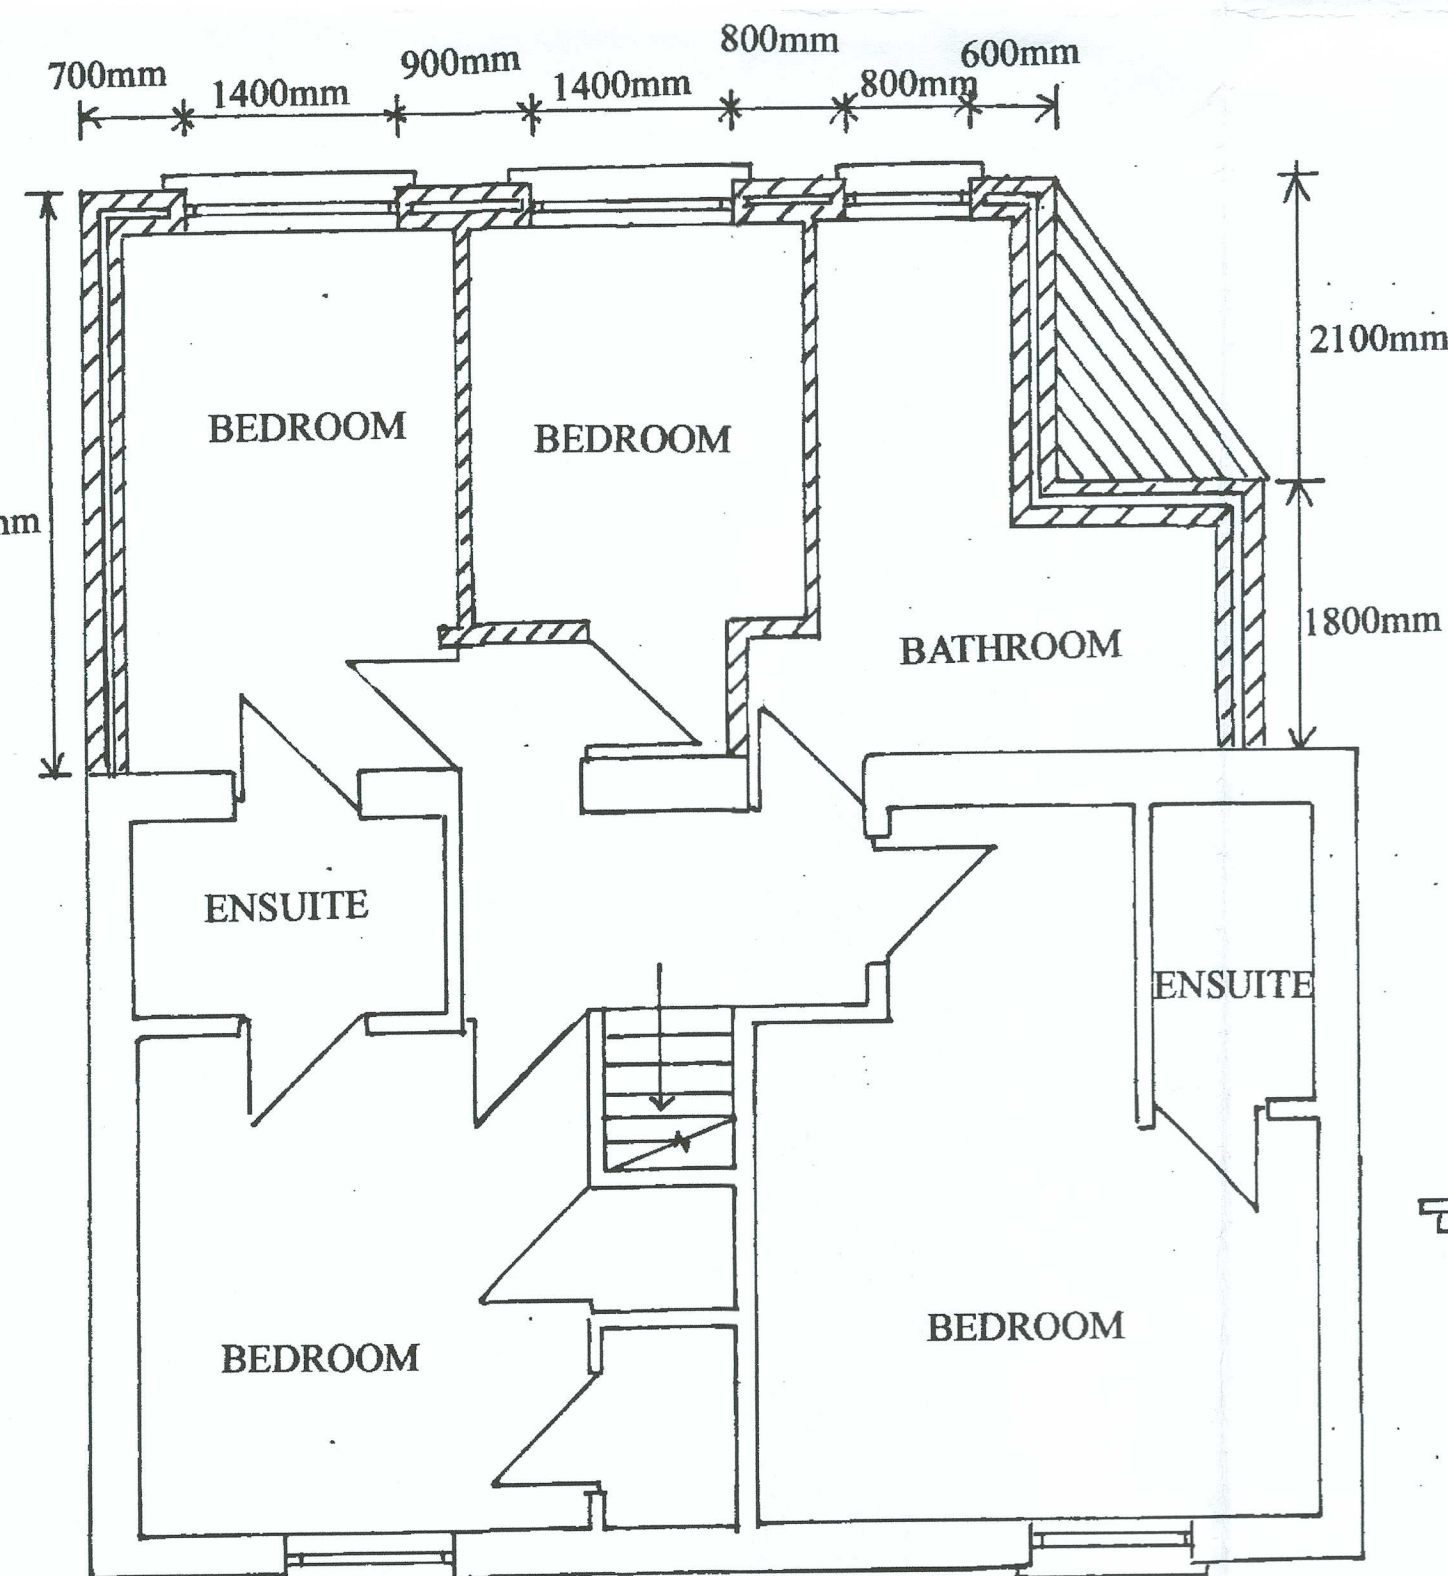

PROPOSED FIRST FLOOR PLAN- SCALE 1:50

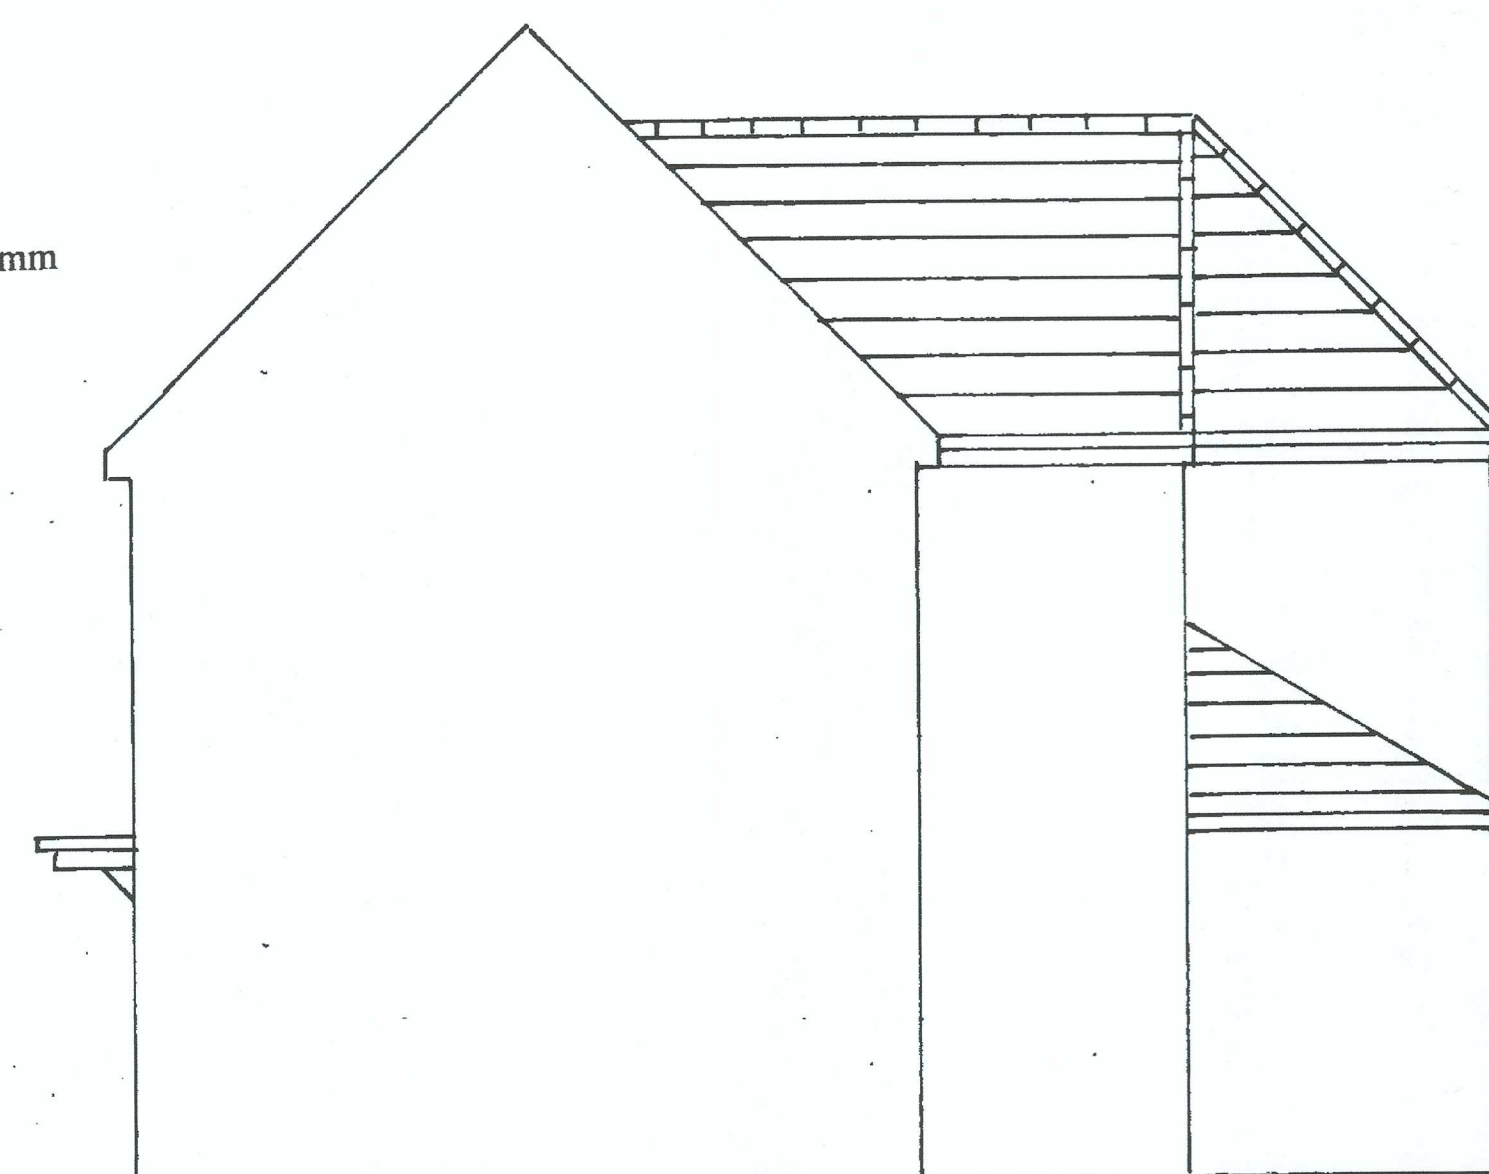

PROPOSED SIDE ELEVATION- SCALE 1:50

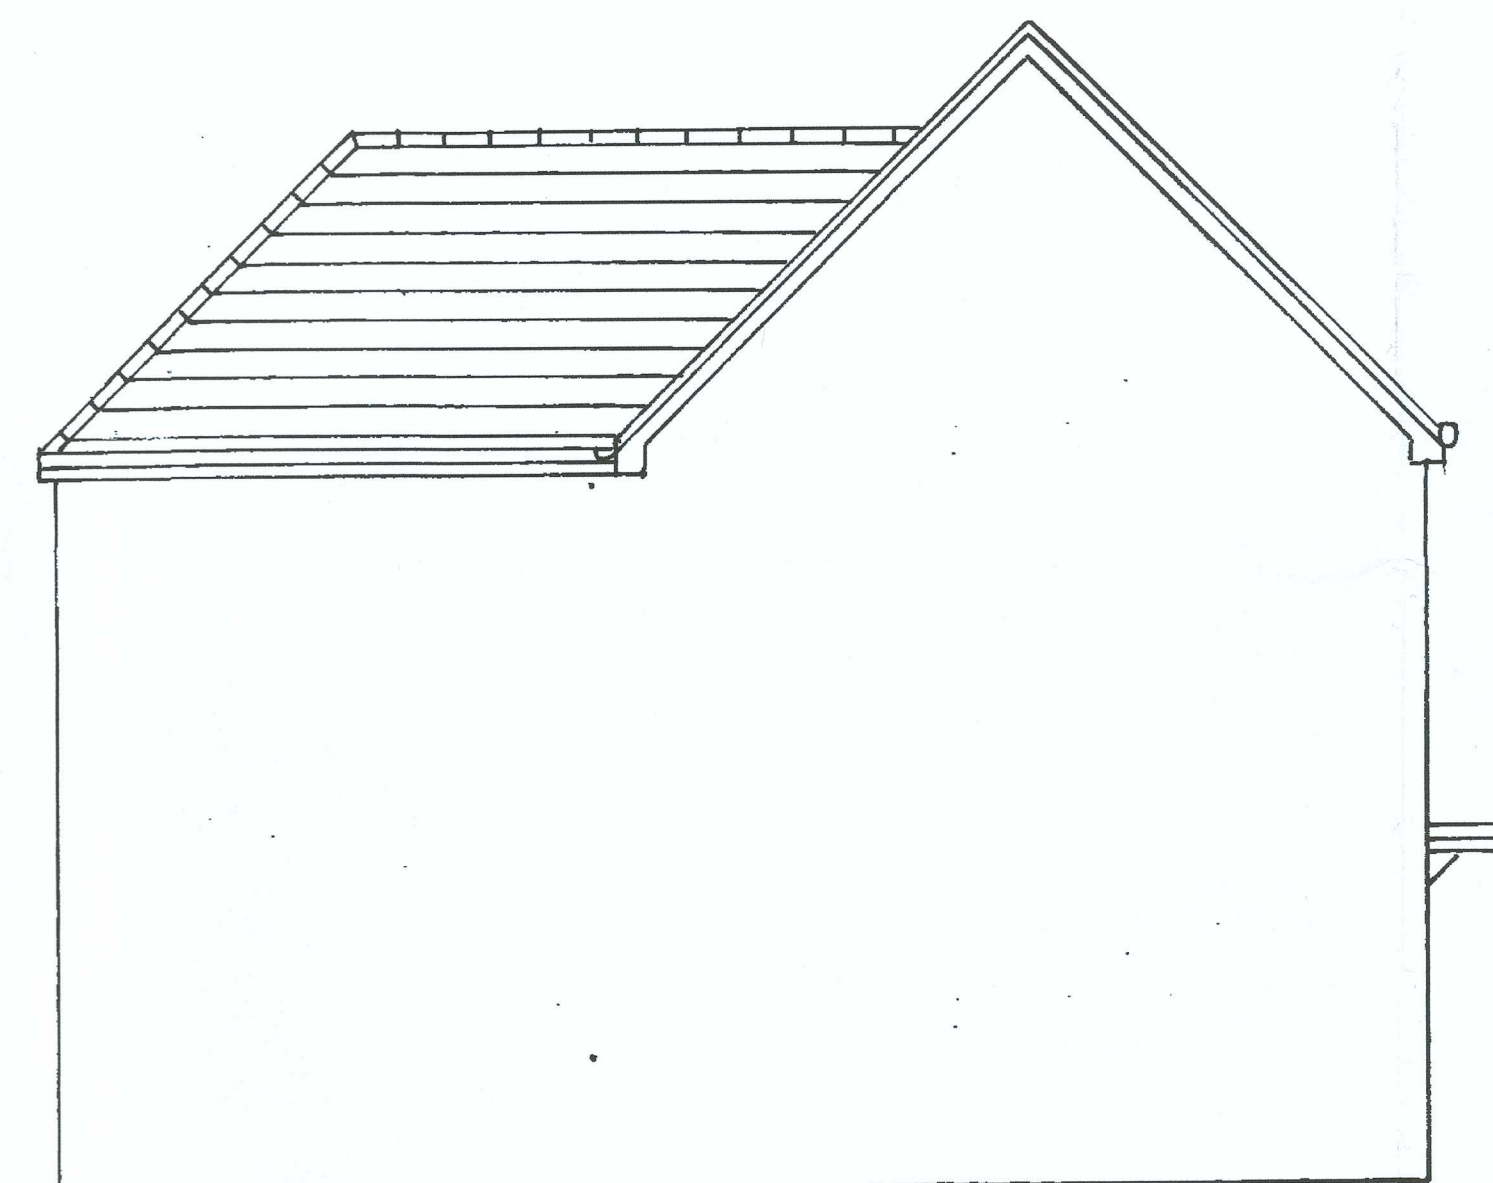

PROPOSED SIDE ELEVATION- SCALE 1:50

NOTE
All dimensions must be checked on site.
Do not scale from this drawing.

A	Date	Revisions

© copyright

Client
MR LEIGH PRICE

Job Title
**16 CAE MORFA
SKEWEN
NEATH
SA10 6EH**

Drawing Title
**PROPOSED TWO STOREY REAR
EXTENSION**

**PROPOSED FLOOR PLANS AND
ELEVATIONS**

Scale
AS SHOWN

Date Drawn by

Drg. No. **02** Rev.