


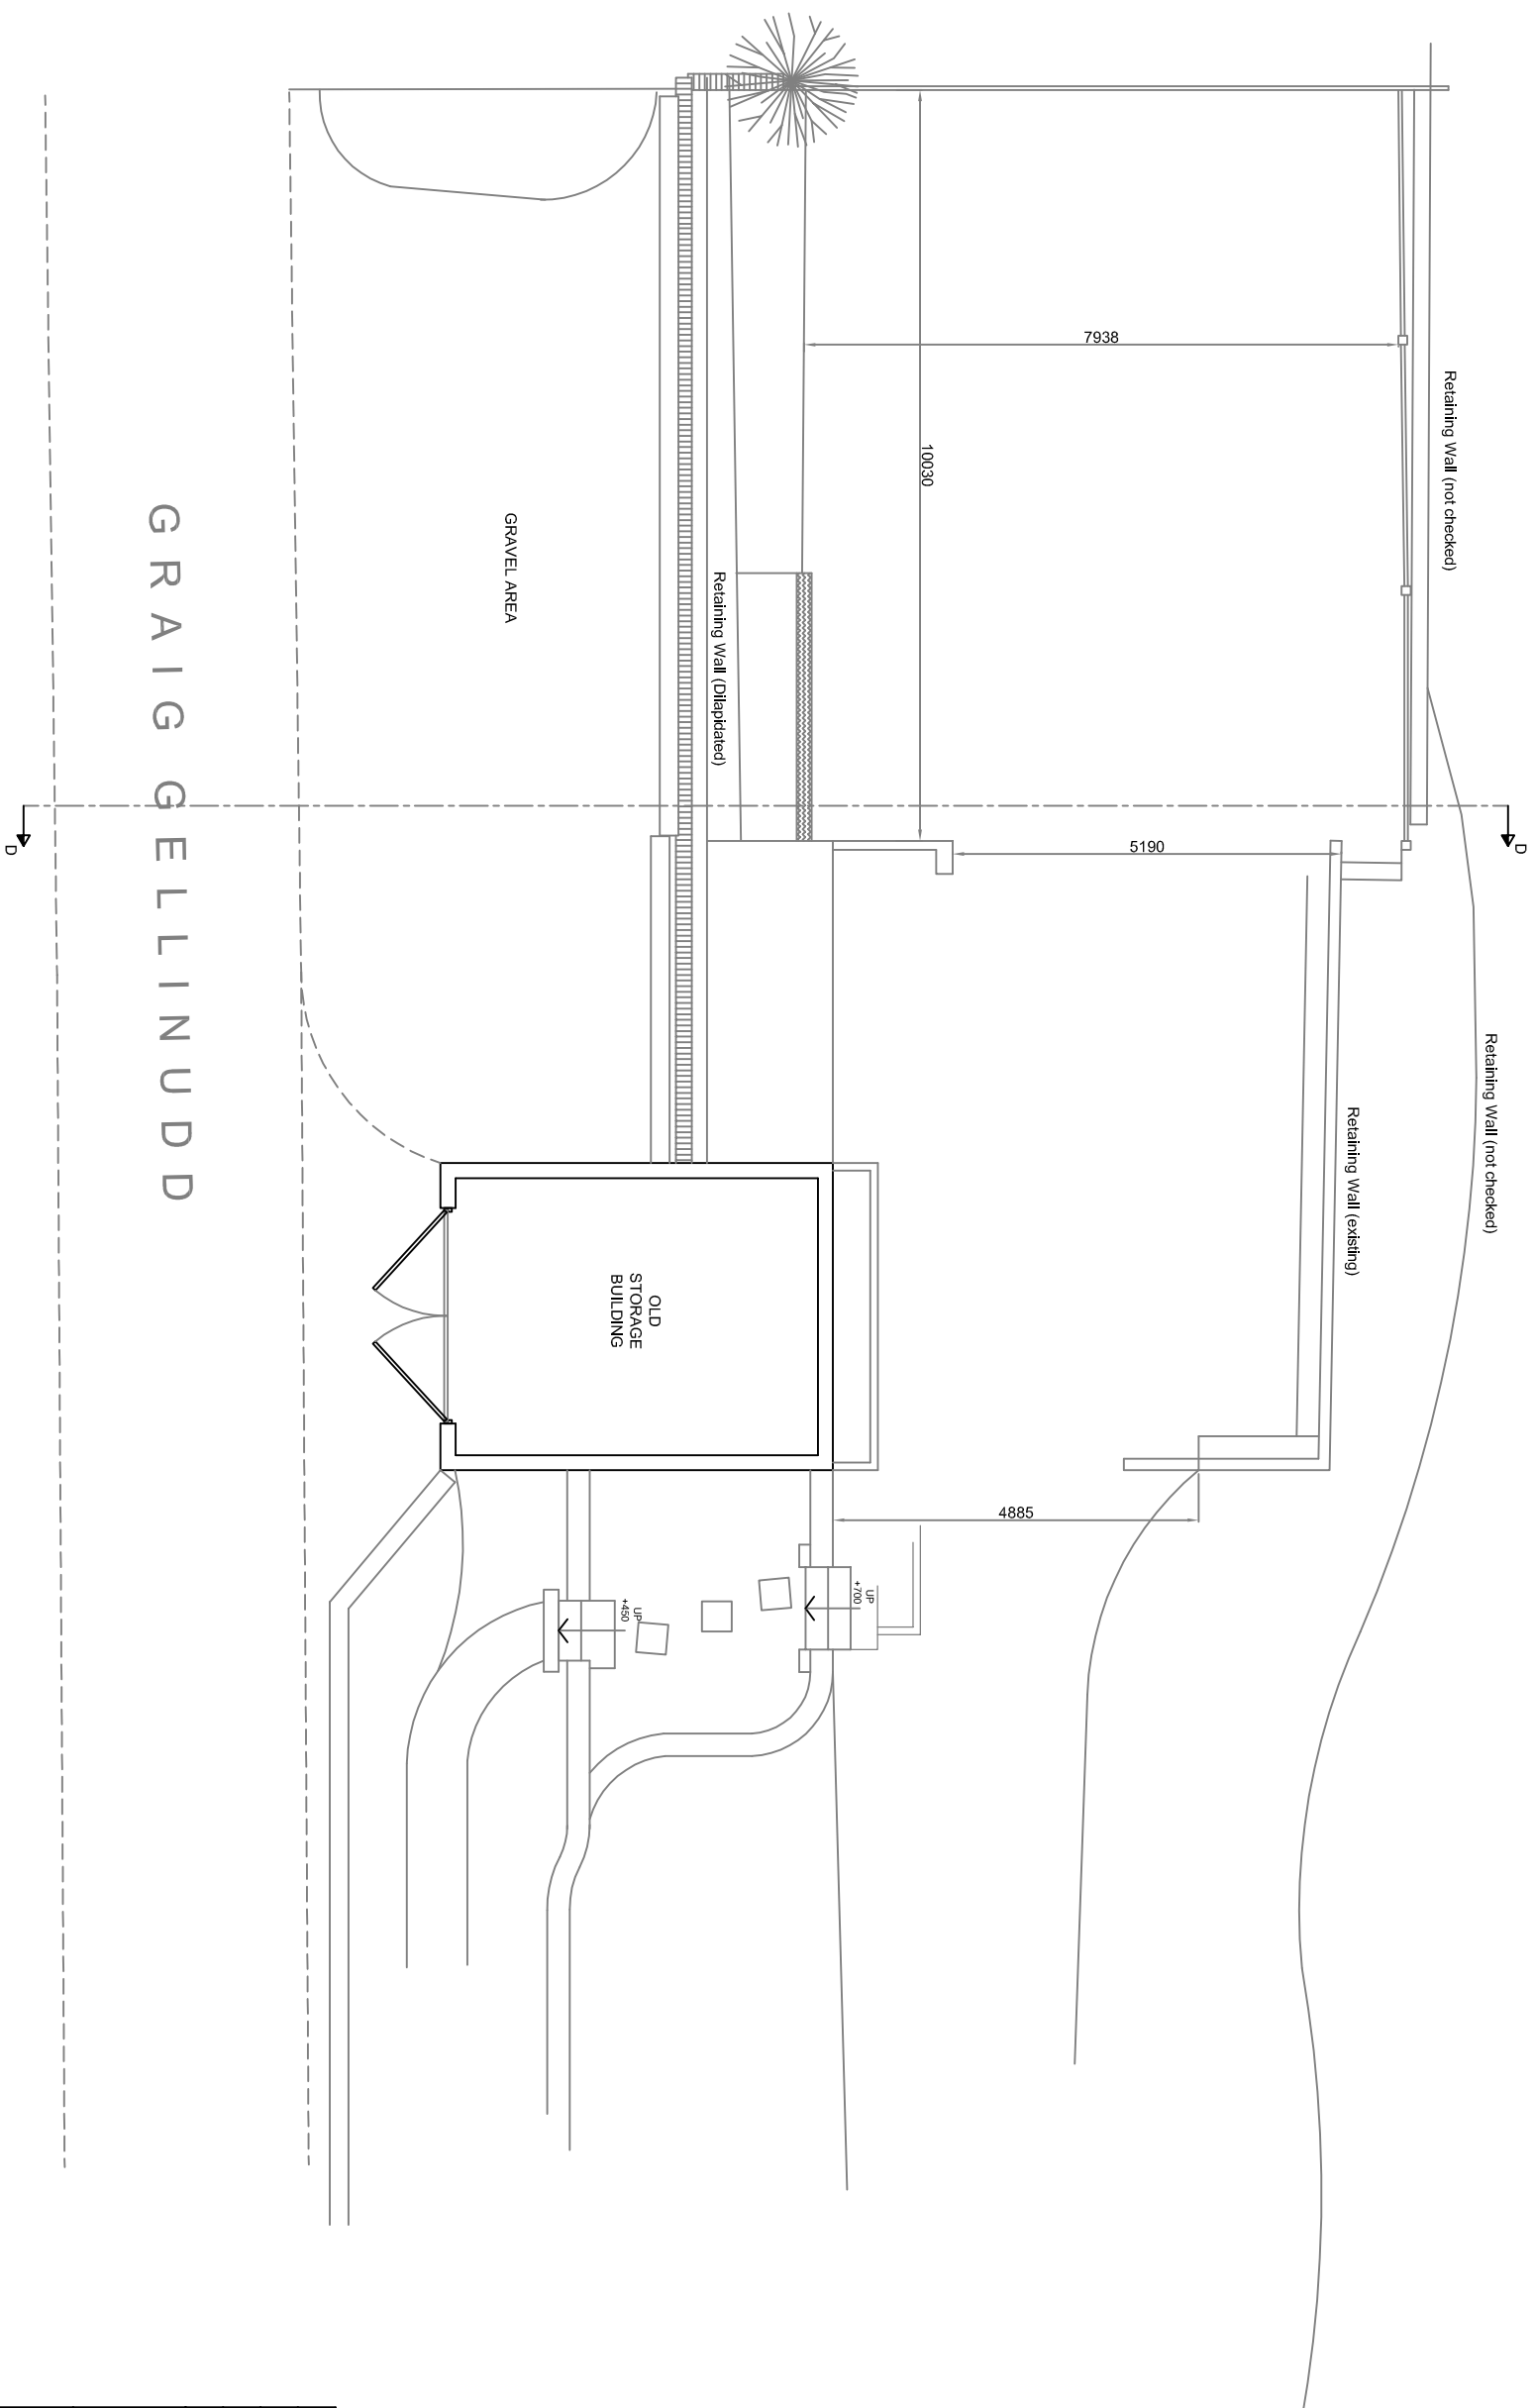



SEAGREY

07800 789453
 01639 282789
caroline@seagreydesign.co.uk
www.seagreydesign.com
 design for: extensions / house renovations / conversions

Site
 EMILY FENDER & SCOTT DAVIES
9 GRAIG GELLINUDD
 PONTARDAWE, SWANSEA SA8 3HP

Dwg Title _____
 Dwg No. _____

EXISTING
SITE PLAN
 GENERAL LAYOUT

Drawn By: CLG Date: 03/11/2020
 Scale: 1:100 @ A3L Dwg No.: 20-323P/101

REV

--	--	--	--	--	--	--	--	--	--